

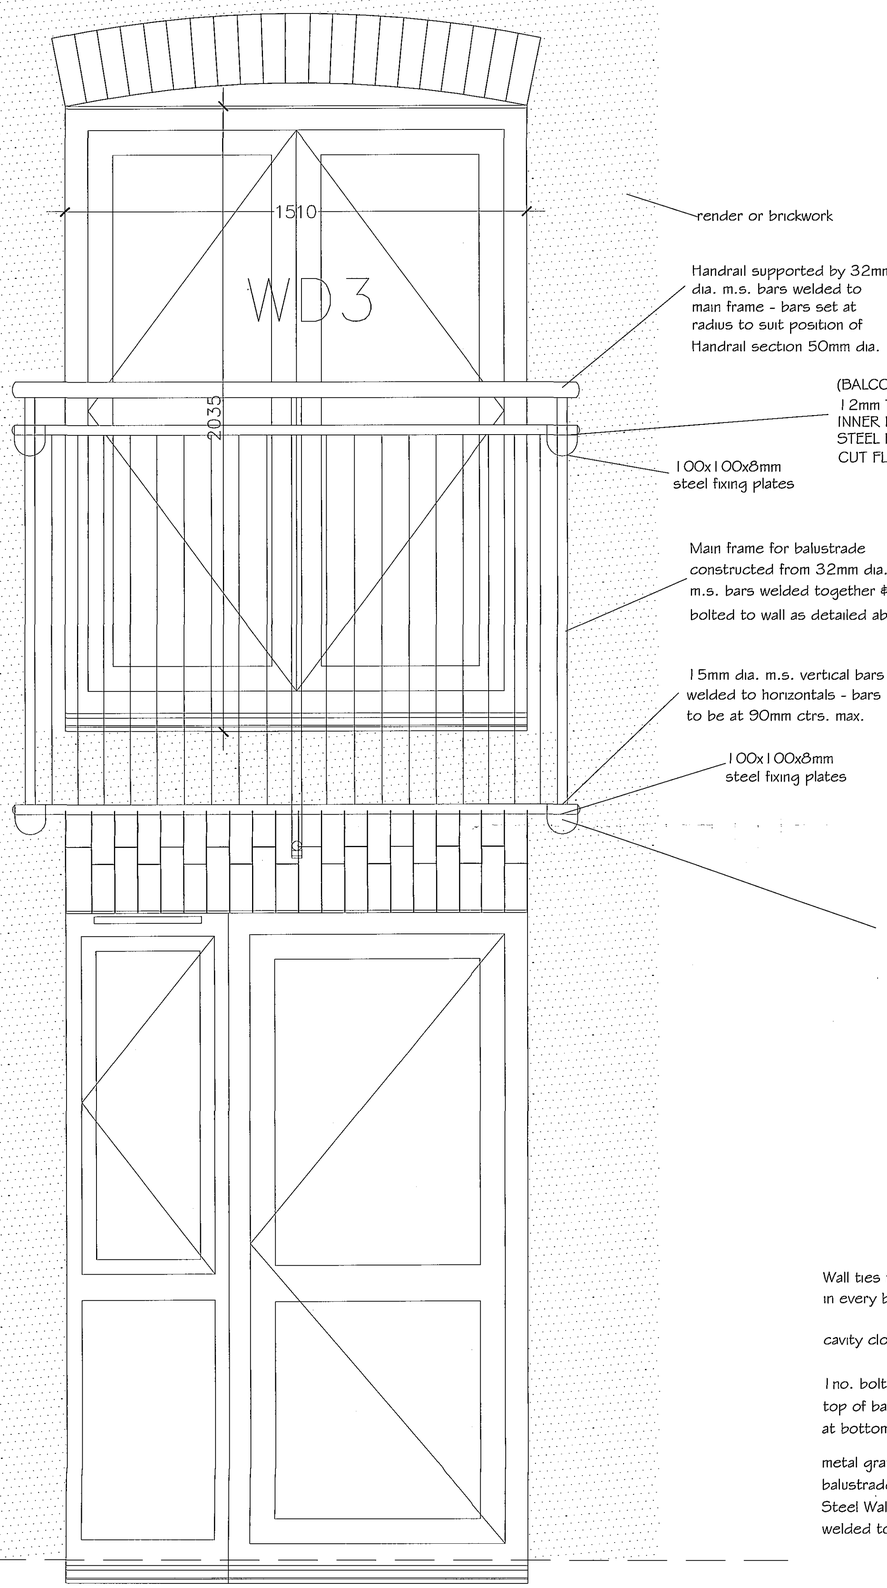



CW29WD1

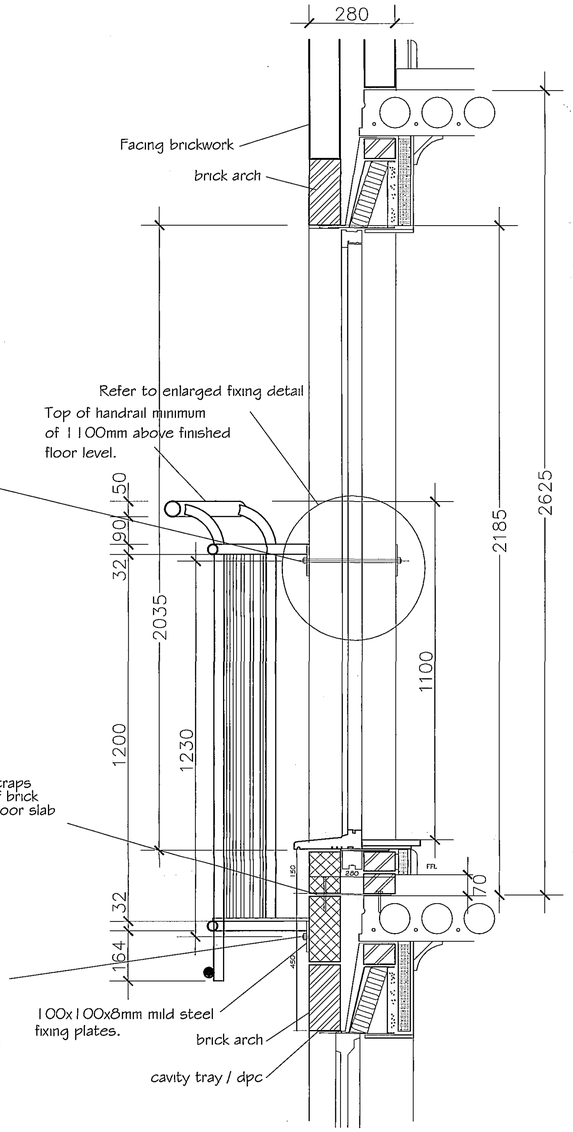


Section (1:20)

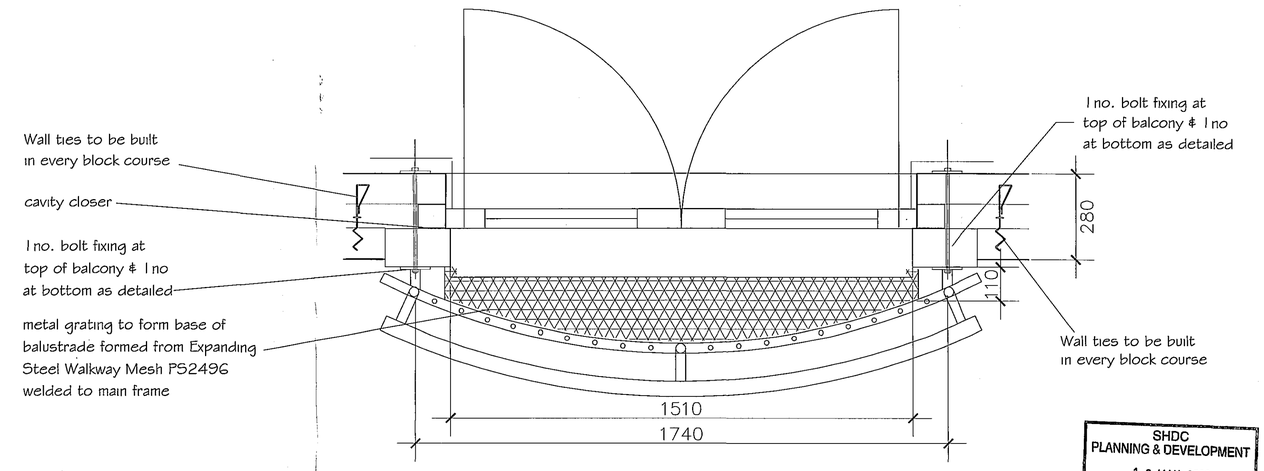

Plan (1:10)

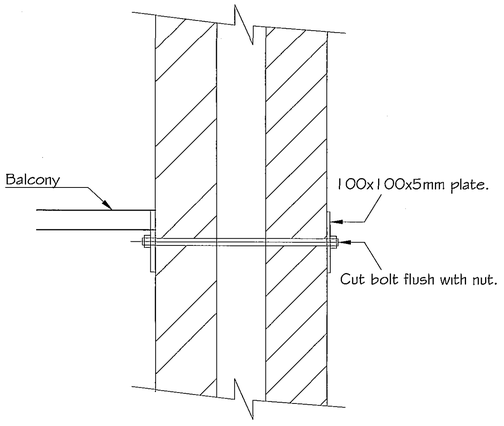

Englarged top fising detail(1:5)

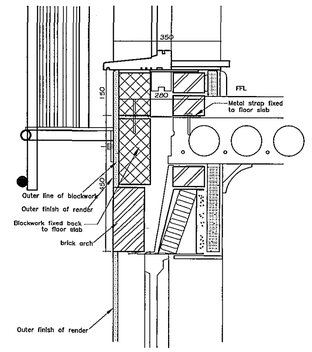

Englarged detail render finish (1:10)

REVISIONS

Rev.	Date	By

ALL DIMENSIONS TO BE CHECKED ON SITE
WORK TO FIGURED DIMENSIONS ONLY
REPORT DISCREPANCIES TO THE ARCHITECT AT ONCE BEFORE PROCEEDING
COPYRIGHT ACT APPLIES

THE PLANNING BUREAU LIMITED
Architects and Town Planners
Robert M. Cartwright, BSc(Hons)., Dip Arch., RIBA., MoPS
Director
Ross House
Binley Business Park, Henry Weston Road
Coventry CV3 2TR
Tel: (02476) 441199 Fax: (02476) 444864

Client
McCARTHY & STONE
THE NATURAL CHOICE FOR A HAPPY RETIREMENT

Project Title
Proposed Sheltered Housing Development
Pinchbeck Road
SPALDING

Drawing Title
BALCONY DETAIL

Scale	1:5 1:10 1:20	Date	APR 06
Drawn	DTC	Checked	–
Drawing No.			Rev.
1268/2/092			P1

CAD plot date: HM+50=01.35.14.00

SHDC PLANNING & DEVELOPMENT
10 MAY 2006
Ref. 06/1106

DETERMINED PLAN

K:\Projects\Structural\1268-Spalding, Pinchbeck Road-CL\1268_2_det2.dwg, 092, 09/05/2006 10:38:12, Midland Region -