

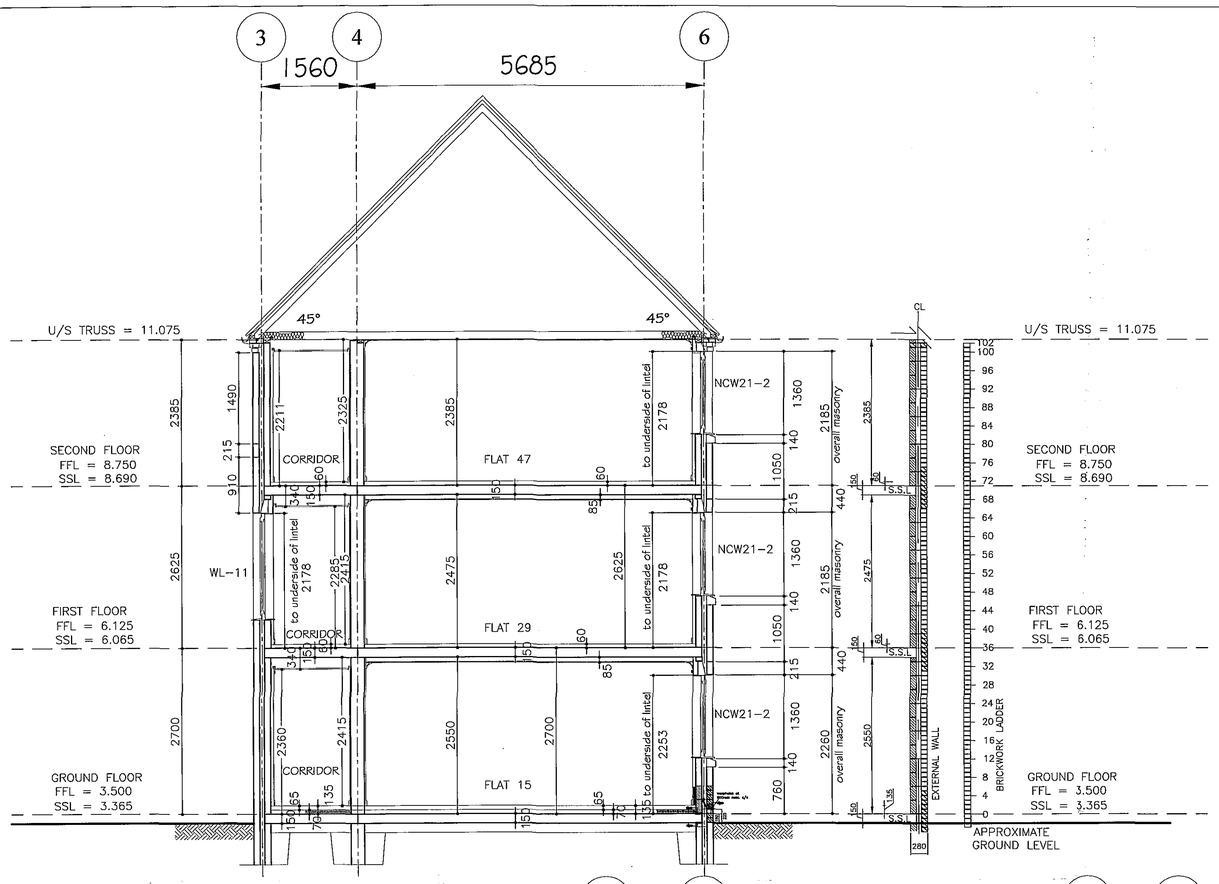


Section A-A

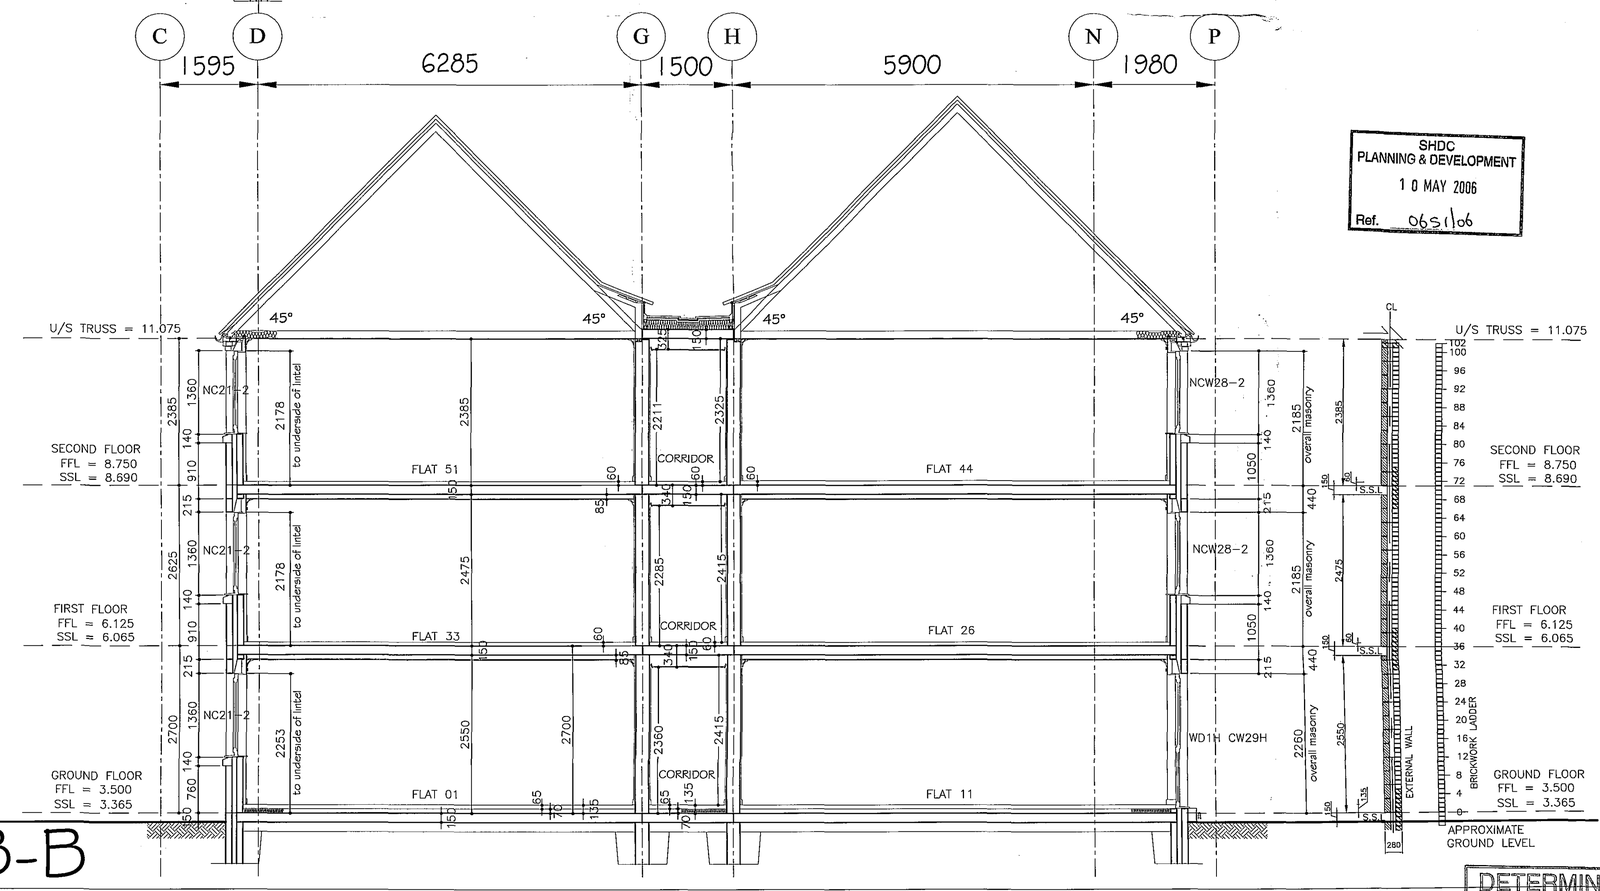

Section B-B

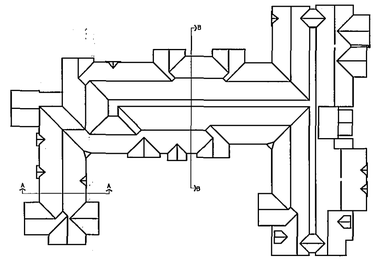

Key Plan (1 : 500)

REVISIONS

Rev.	Date	By

SHDC
PLANNING & DEVELOPMENT
10 MAY 2006
Ref. 06/51/06

GROUND FLOOR	S.S.L.	+3.365
	F.F.L.	+3.500
FIRST FLOOR	S.S.L.	+6.065
	F.F.L.	+6.125
SECOND FLOOR	S.S.L.	+8.690
	F.F.L.	+8.750

ALL DIMENSIONS TO BE CHECKED ON SITE
WORK TO FIGURED DIMENSIONS ONLY
REPORT DISCREPANCIES TO THE ARCHITECT
AT ONCE BEFORE PROCEEDING
COPYRIGHT ACT APPLIES

THE PLANNING BUREAU LIMITED
Architects
and
Town Planners
Robert M. Cartwright, BSc(Hons)., Dip Arch., RIBA., MaPS
Director
Ross House
Binley Business Park, Harry Weston Road
Coventry CV3 2TR
Tel: (02476) 454898 Fax: (02476) 454898

Client
McCARTHY & STONE
THE NATURAL CHOICE FOR A HAPPY RETIREMENT

Project Title
Proposed Sheltered Housing Development
Pinchbeck Road
SPALDING

Drawing Title
SECTION A-A & B-B

Scale	1:50	Date	MAR 2006
Drawn	DTC	Checked	
Drawing No.			Rev.
1268/2/071			P1

DETERMINED PLAN

OS Emplo date: 50+hm=01,35,14,00

K:\Projects\Structure\1268-Spalding, Pinchbeck Road-CL\1268_2_sec1.dwg, 071, 08/05/2006 11:56:08, Midland Region -