

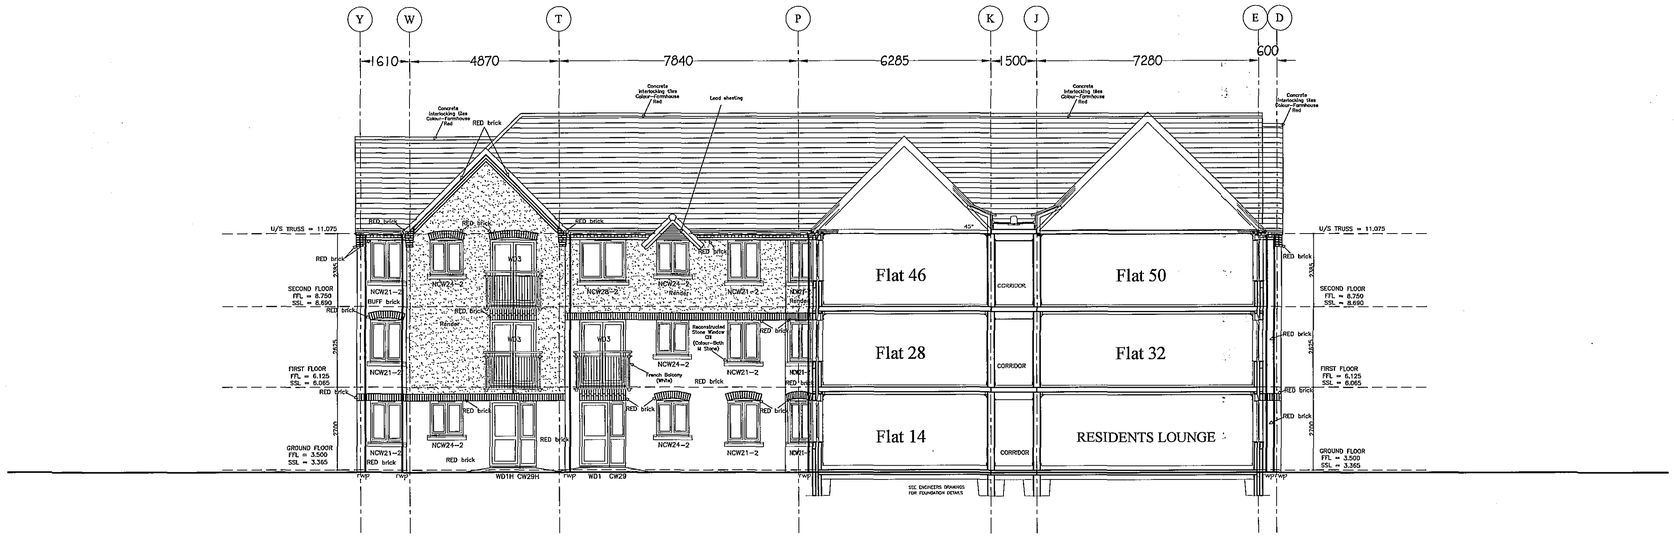


East Facing Sectional Elevation E-E

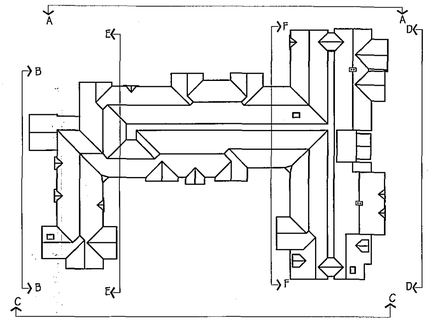

Key Plan (scale 1:500)

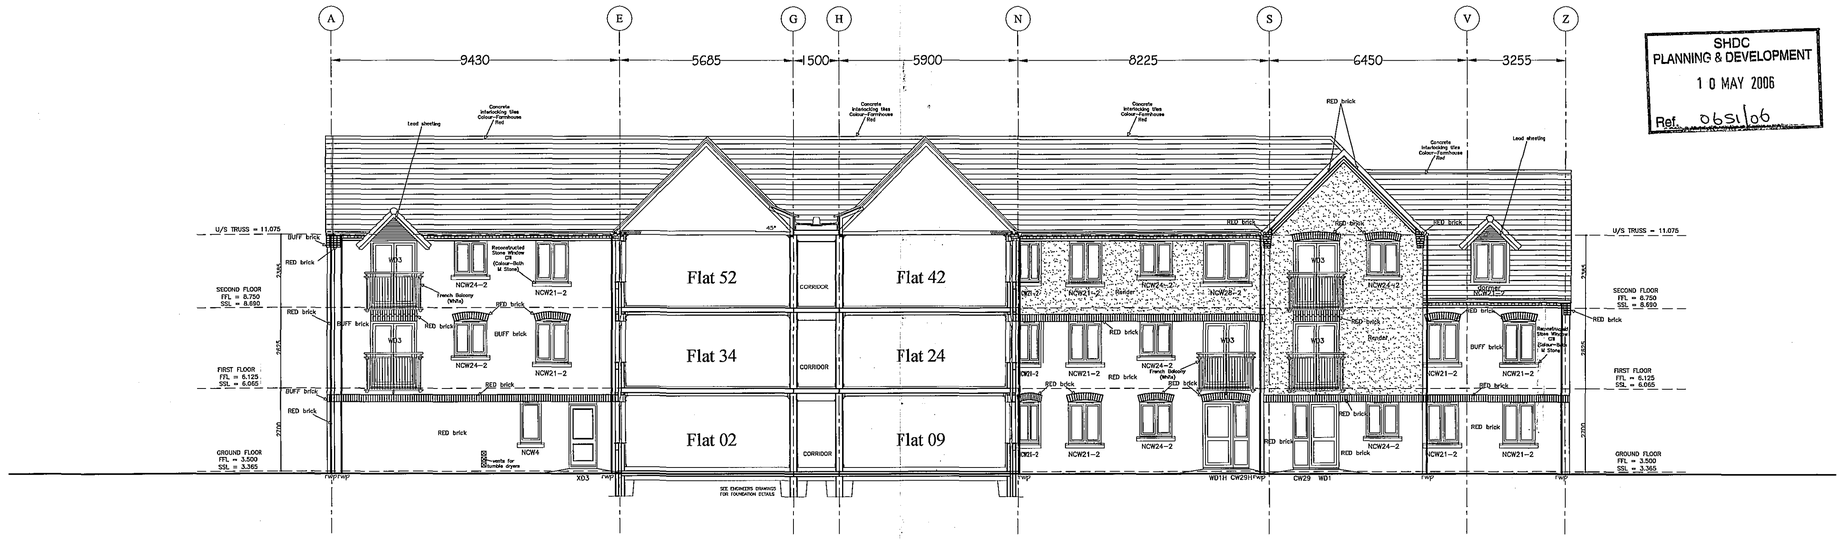

West Facing Sectional Elevation F-F

REVISIONS

Rev.	Date	By
P2 General amendments	26/04/06	DTC

MATERIALS SCHEDULE

ROOF TILES
Concrete Interlocking Tiles
Colour- Farmhouse Red and Slate Grey

RIDGE TILES
Half Round Ridge
Colour- To match Roof Tiles

MAIN FACING BRICKWORK
Ibstock Leicester Multi Yellow Stock
Colour- Buff
Himley Worcester Mixture
Colour- Red

FEATURE BAND & HEADS
As Main Facing Bricks.

WINDOW CILLS
Reconstructed Stone

EAVES DETAIL
Brick dentil detail in feature brick.

RAINWATER GOODS
Gutters and downpipes-circular black UPVC

RENDER
K-Rend - Off White

WINDOWS AND EXTERNAL DOORS
White UPVC windows and
Light Oak Stained hardwood communal doors

FRENCH BALCONIES
White

SHDC
PLANNING & DEVELOPMENT
10 MAY 2006
Ref. 0651/06

ALL DIMENSIONS TO BE CHECKED ON SITE
WORK TO FIGURED DIMENSIONS ONLY
REPORT DISCREPANCIES TO THE ARCHITECT
AT ONCE BEFORE PROCEEDING
COPYRIGHT ACT APPLIES

THE PLANNING BUREAU LIMITED
Architects
and
Town Planners
Robert M. Cartwright, BSc(Hons)., Dip Arch., RIBA., MoPS
Director
Ross House
Binley Business Park, Harry Weston Road
Coventry CV3 2TR
Tel: (02476) 454898 Fax: (02476) 454898

Client
McCARTHY & STONE
THE NATURAL CHOICE FOR A HAPPY RETIREMENT

Project Title
Proposed Sheltered Housing Development
Pinchbeck Road
SPALDING

Drawing Title
ELEVATIONS – BLOCK A
SHEET 3

Scale	1:100	Date	MAR 2006
Drawn	DTC	Checked	
Drawing No.			Rev.
1268/2/053			P2

CAD plot date: HM+50=01.35.14.00

DETERMINED PLAN

K:\Projects\Structure\1268-Spalding, Pinchbeck Road-CL\268_2_elv2 block A.dwg, 053 Elevations - Block A, 09/05/2006 10:37:39, Midland Region -