

Contents

Elevation(s)
Photovisual(s)
General site photos

Revision	Date	Comments
A	06th August 2009	Initial scheme

SCHEME APPROVALS




597 – Spalding

Signage Replacement Programme for Abbey Branches

Revision A
Page 1 of 4

Project No. 3606
Scale NTS

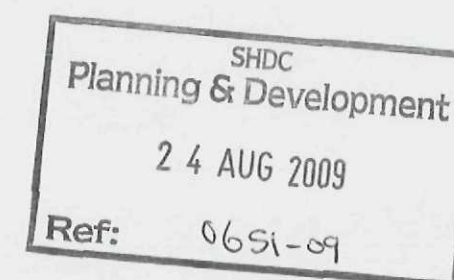

Endpoint

GENERAL SITE PHOTOS



SHDC
Planning & Development
24 AUG 2009
Ref: 0651-09




597 – Spalding

Signage Replacement Programme for Abbey Branches

Revision A
Page 4 of 4

Project No. 3606
Scale NTS

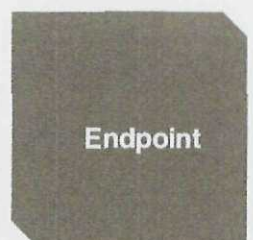

PHOTOVISUAL

Existing



Proposed



597 – Spalding

Signage Replacement Programme for Abbey Branches

Revision A
Page 3 of 4

Project No. 3606
Scale NTS

DETERMINED
PLAN

SHDC
Planning & Development
24 AUG 2009
Ref: 0651-09

DO NOT SCALE - ALL CHANGES TO BE DONE ON CAD

REV	DATE	DESCRIPTION	APPROVED
A	22/07/2009	Initial issue	PV
B	10/08/2009	Illumination changed to LED	PV




Construction details

OVERHEAD
LIGHT TROUGH



PANEL JOINT

PANEL JOINT

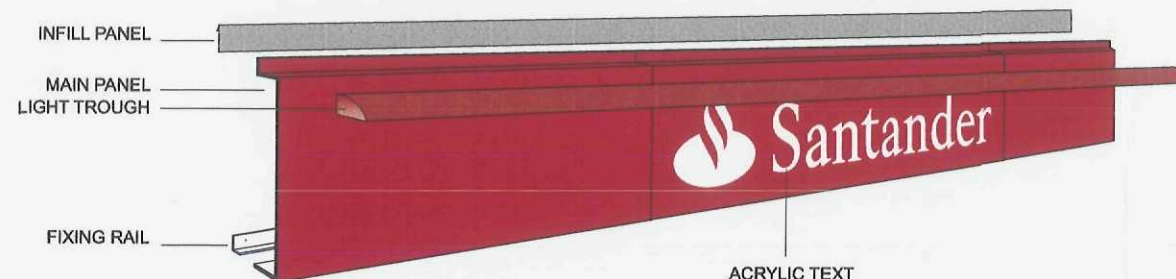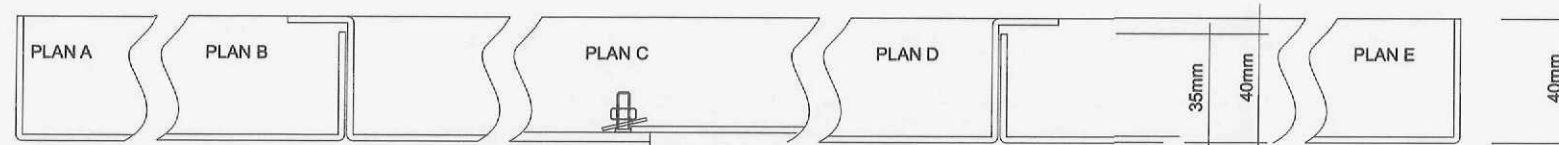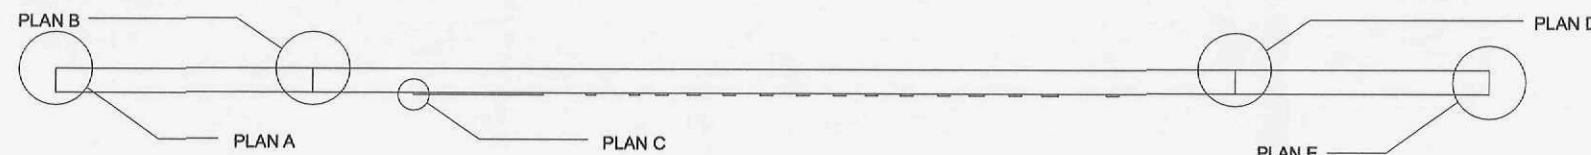

ACRYLIC TEXT

SHDC
Planning & Development
24 AUG 2009
Ref: 0651-09

CRUSH FOLDED ALUMINIUM TOP INFILL FULL LENGTH POWDER COATED RAL 7012
INFILLS ARE TO BE PRODUCED 200MM HIGH TO FIT ALL SCENARIOS.

THE ONLY EXCEPTION WOULD BE ON FASCIAS OVER 1200MM HIGH, IN WHICH CASE
A LARGER 'SPECIAL' INFILL WOULD BE REQUIRED (SITE SPECIFIC).

SPECIAL FOLDED
14G ALUMINIUM
FIXING RAILS
FINISHED RED
RAL 3020

16G ALUMINIUM LIGHT UNIT
FINISHED RED RAL 3020
WITH 20MM FOAMEX END
CAPS FINISHED RED 3020

ROLLED STUCCO REFLECTOR PLATE
FITTED INSIDE TROUGH SECTION

Sign to be illuminated by
means of Philips LED units:
LPM15w-6300-K200
(NOTE: Lens caps to be removed
to increase light spread from
LED unit)

For information regarding
the quantity of units to be
fitted in each sign type, please
refer to Philips specifications.

3MM OPAL 030 DIFFUSER

8mm OPAL 050
ACRYLIC STEP
INLAID WITH
2mm SHOULDER

ALUMINIUM
FULL LENGTH
FIXING RAILS
POWDER COATED
TO MATCH RED
RAL 3020.

Dome head screws

MAXIMUM ILLUMINATION = 800 CANDELAS PER M²

DETERMINED
PLAN

ENDPOINT LTD.
165 TOWER BRIDGE RD
LONDON SE1 3LW

TEL: 020 7089 2670
FAX: 020 7089 2671
www.endpoint.co.uk

THIS DRAWING IS NOT
TO BE USED FOR
MANUFACTURE WITHOUT
THE EXPRESS WRITTEN
APPROVAL OF THE CLIENT

© ENDPOINT LTD.
CONFIDENTIAL:
UNAUTHORISED COPYING,
DISCUSSION & DISTRIBUTION
PROHIBITED

TITLE: SIGN TYPE F1 - TRAY SIGN WITH TROUGH LIGHT

MATERIAL	SEE DETAILS ABOVE	SHRINKAGE	N/a
FINISH	SEE NOTES	GENERAL WALL	N/a
DRAWN BY	Paul Veness	CHECKED	Paul Veness

TOLERANCES
UNLESS OTHERWISE STATED
0 ±0.5
0.0 ±0.1
0.00 ±0.05


ALL DIMENSIONS IN mm

DRG No. 3606-100B

ELEVATION

All sizes are approximate and subject to technical survey and confirmation by sign contractor prior to fabrication.

- Ref. Sign type & description
- N1 F1: Aluminium fascia sign 40mm deep with inlaid acrylic logo. Externally illuminated via overhead trough downlighter.
 - N2 V1: White vinyl URL and telephone number (100mm tall numerals) fitted internally unless restricted by tinted windows or anti-blast film.
 - N3 H1: Replacement moulded acrylic ATM header graphic.
 - N4 X: Letterbox cover plate.
 - E1 Existing projection sign.

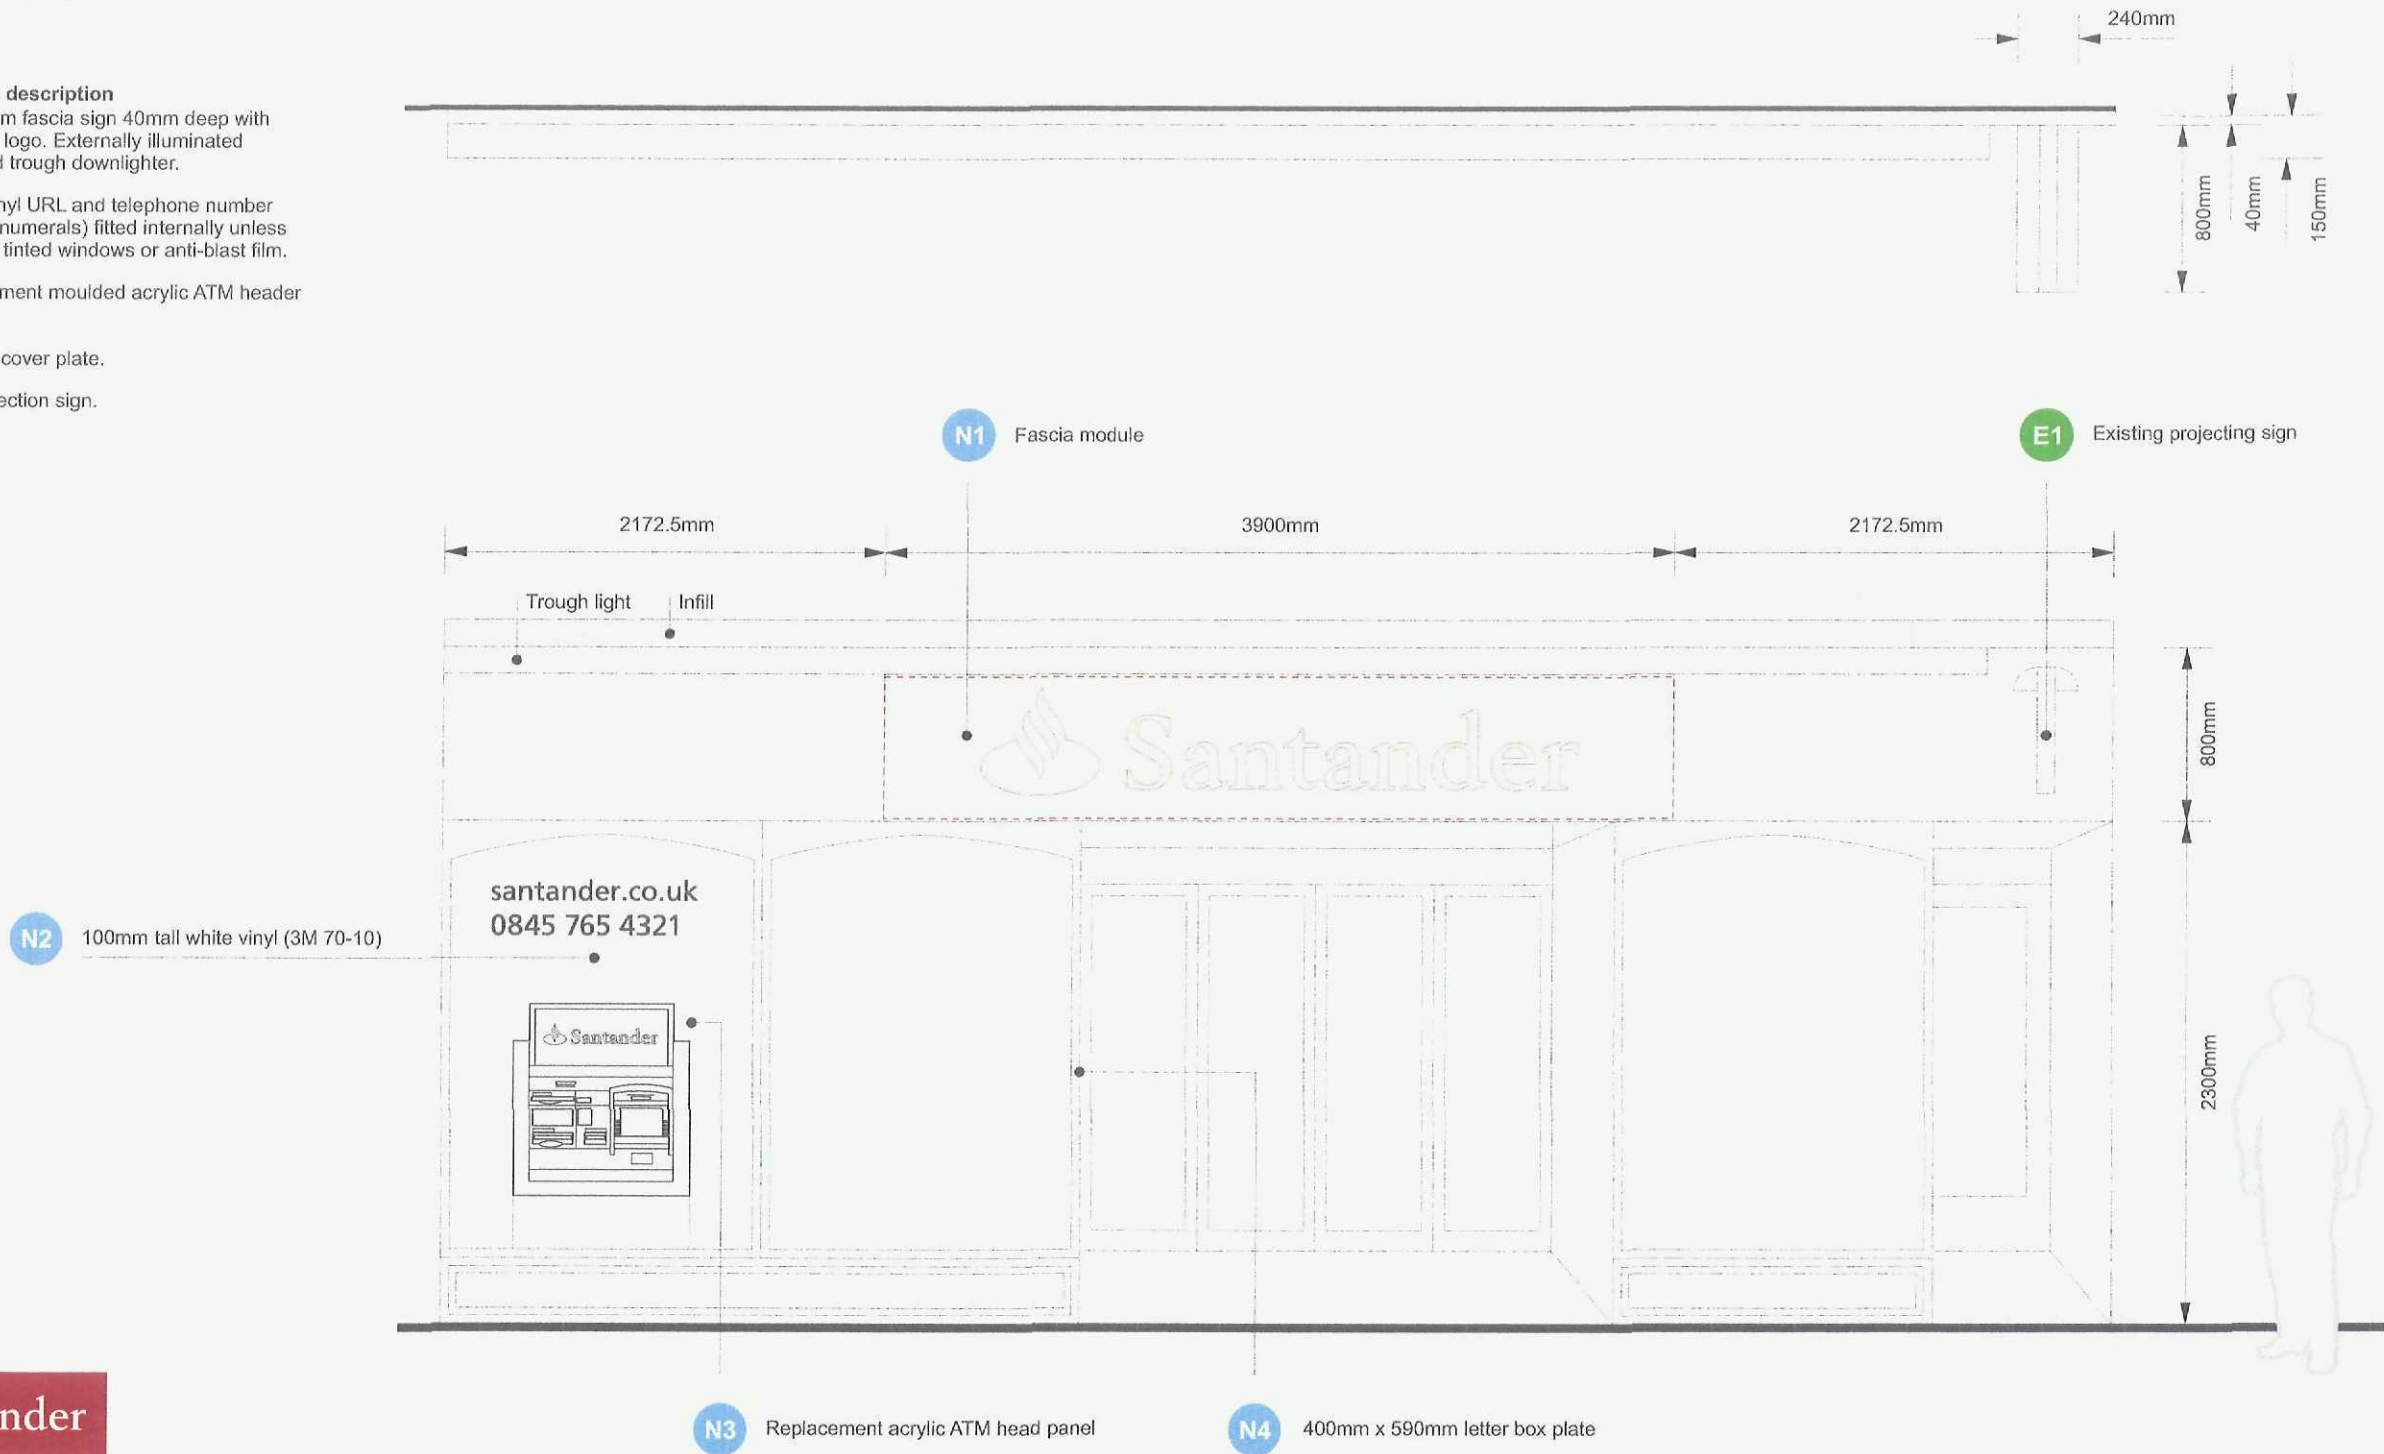

597 – Spalding

Signage Replacement Programme for Abbey Branches

Revision A
Page 2 of 4

Project No. 3606
Scale NTS

DETERMINE
PLAN

SHDC
Planning & Development
24 AUG 2009
Ref: 0651-09

