




N W ELEV as proposed (front)      S E ELEV as proposed (rear)      S W ELEV as proposed (side)      N E ELEV as proposed (side)

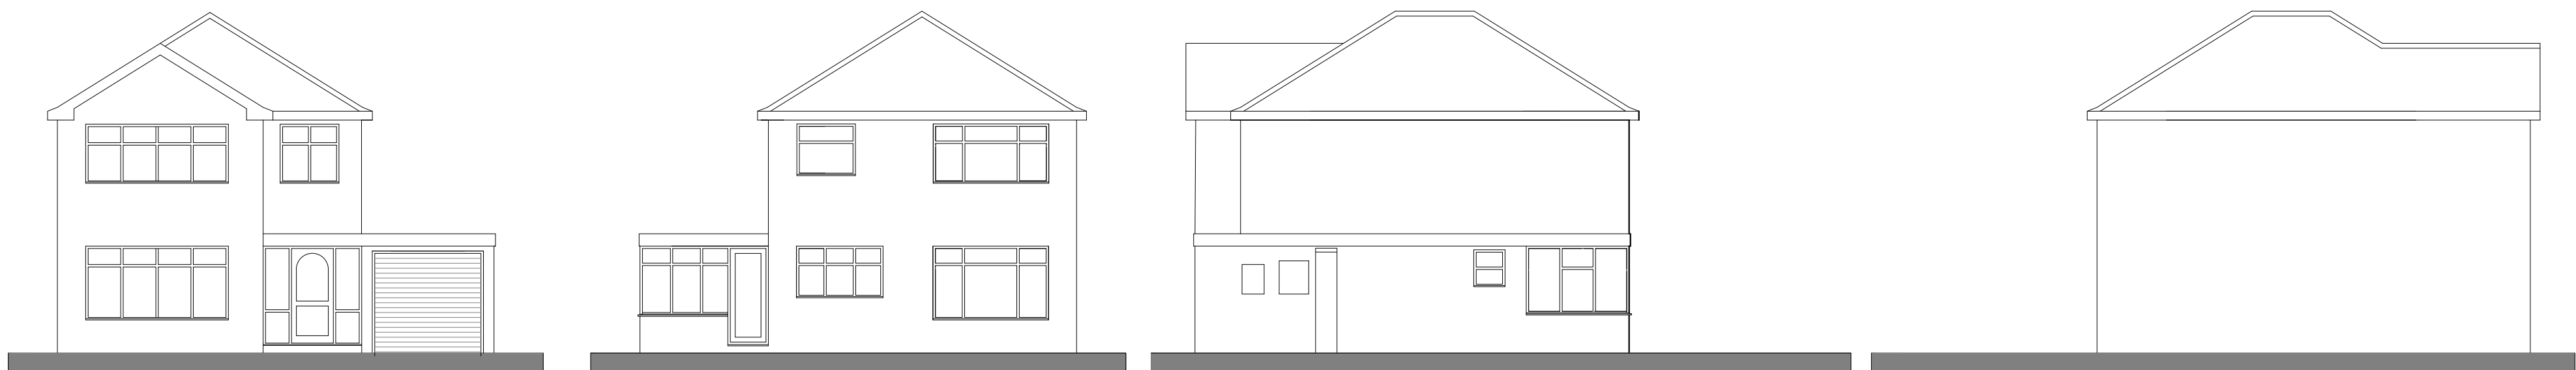


N W ELEV as existing (front)      S E ELEV as existing (rear)      S W ELEV as existing (side)      N E ELEV as existing (side)

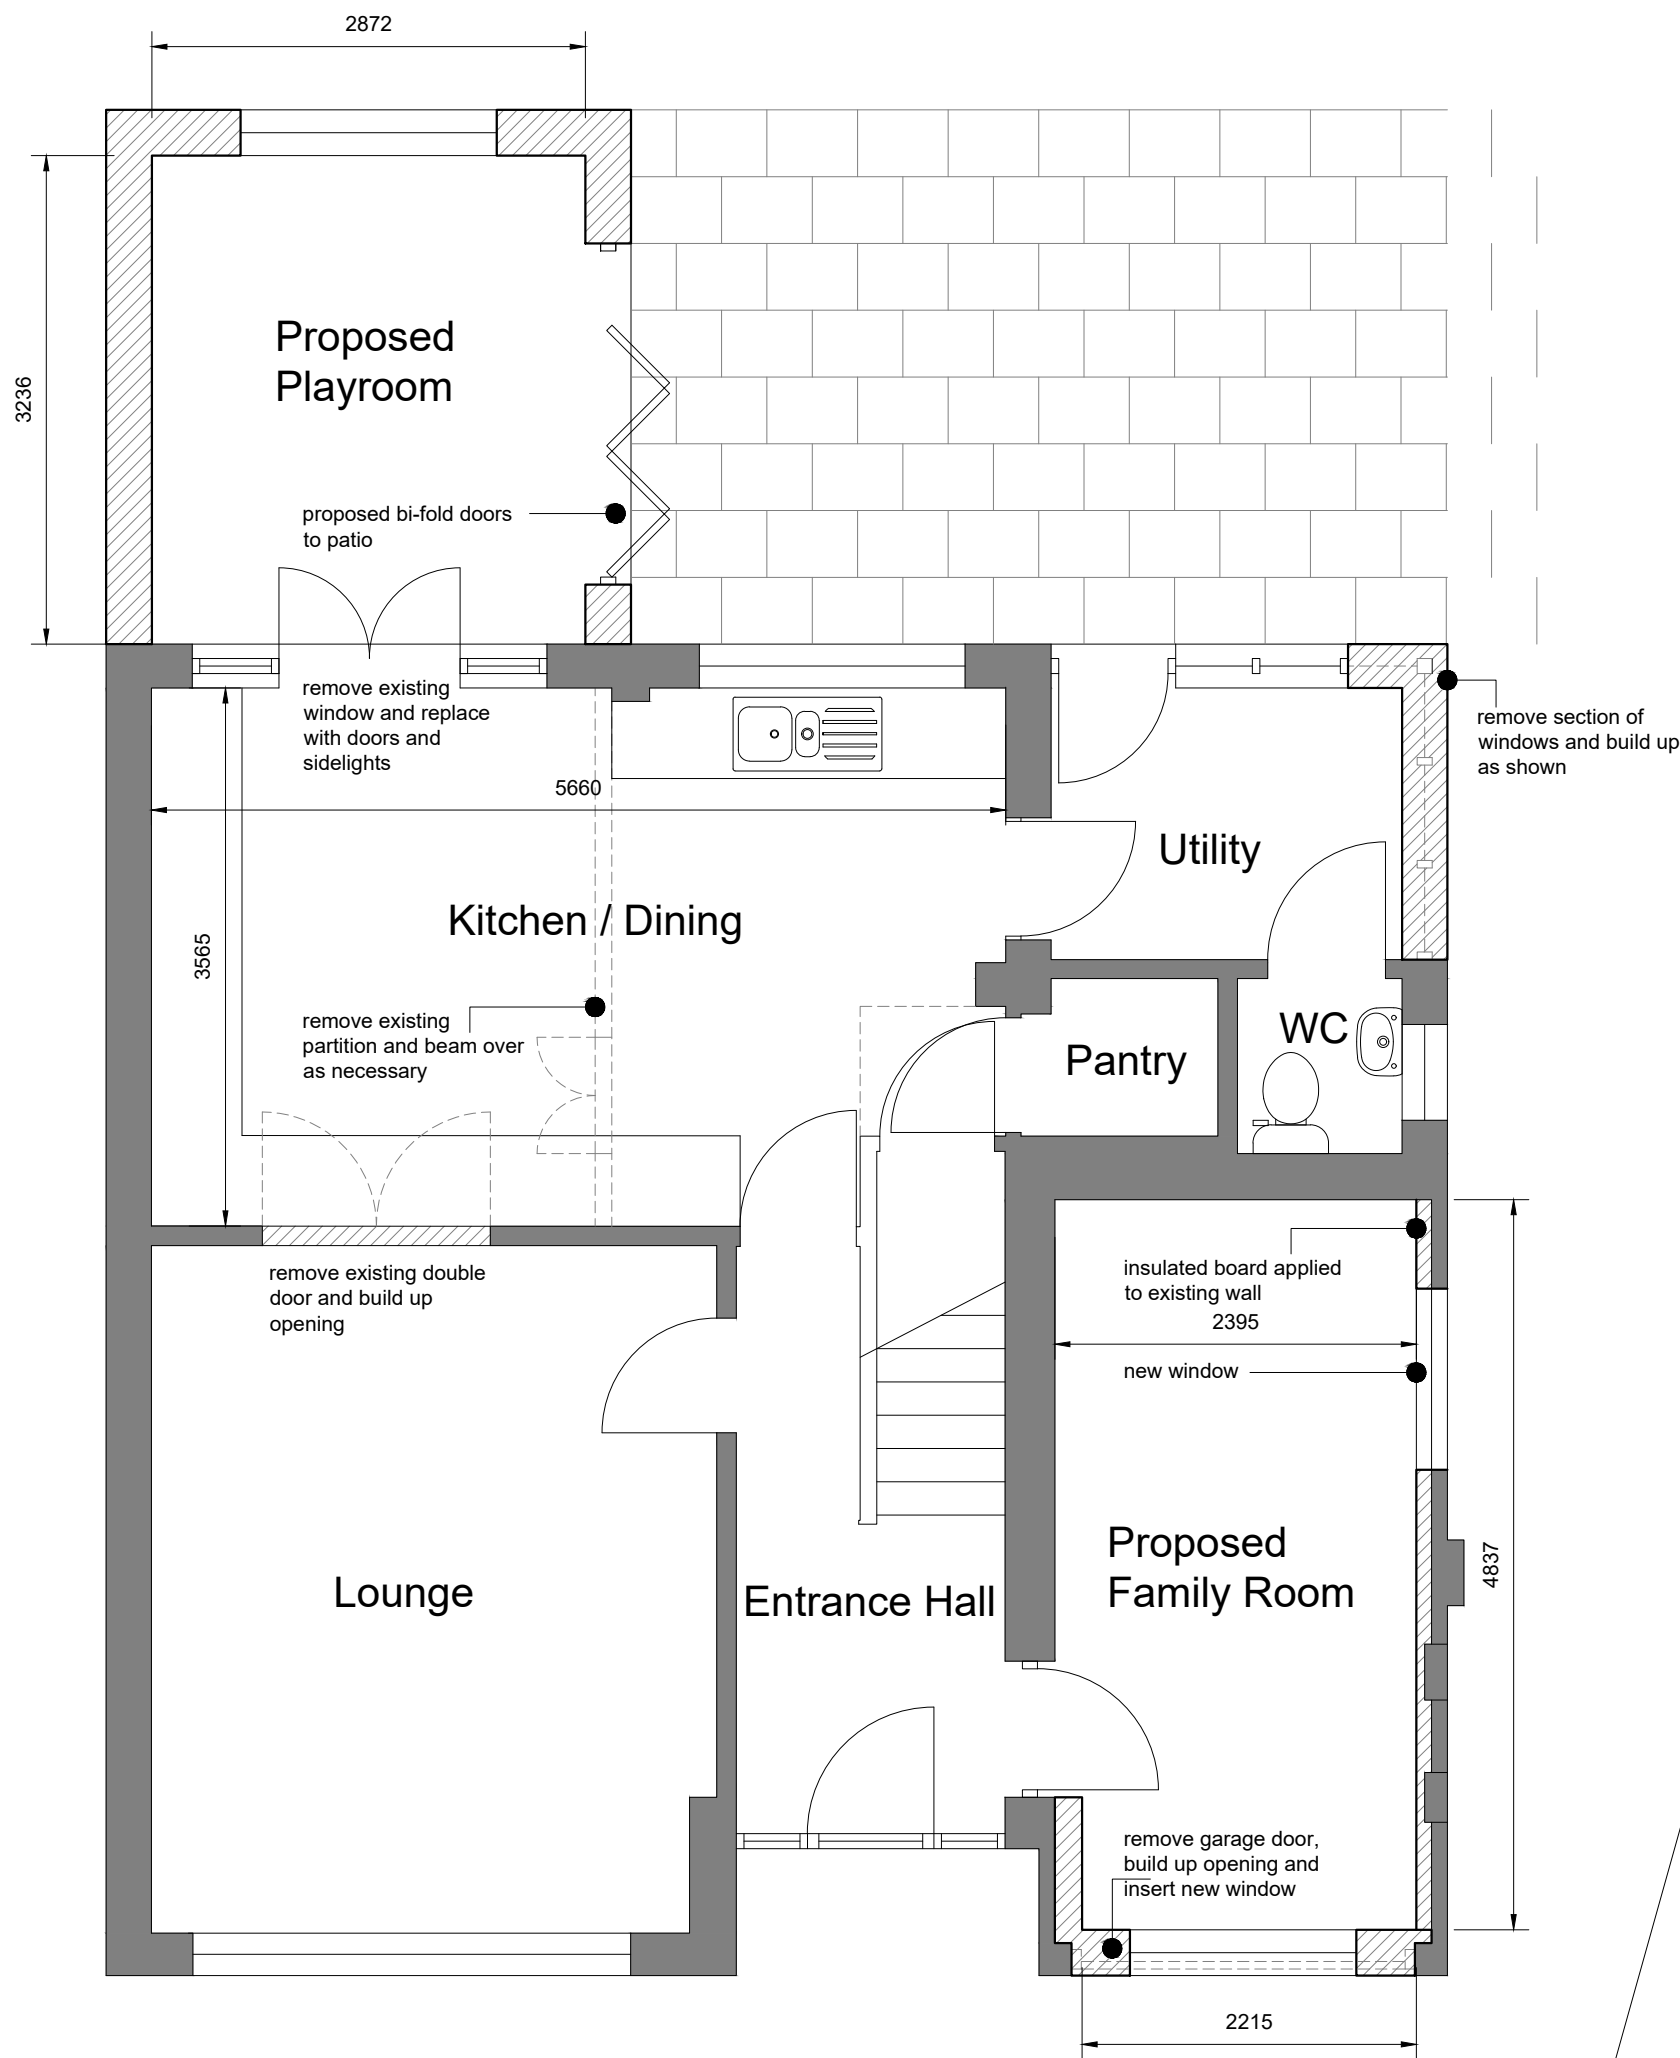


GROUND FLOOR PLAN as proposed

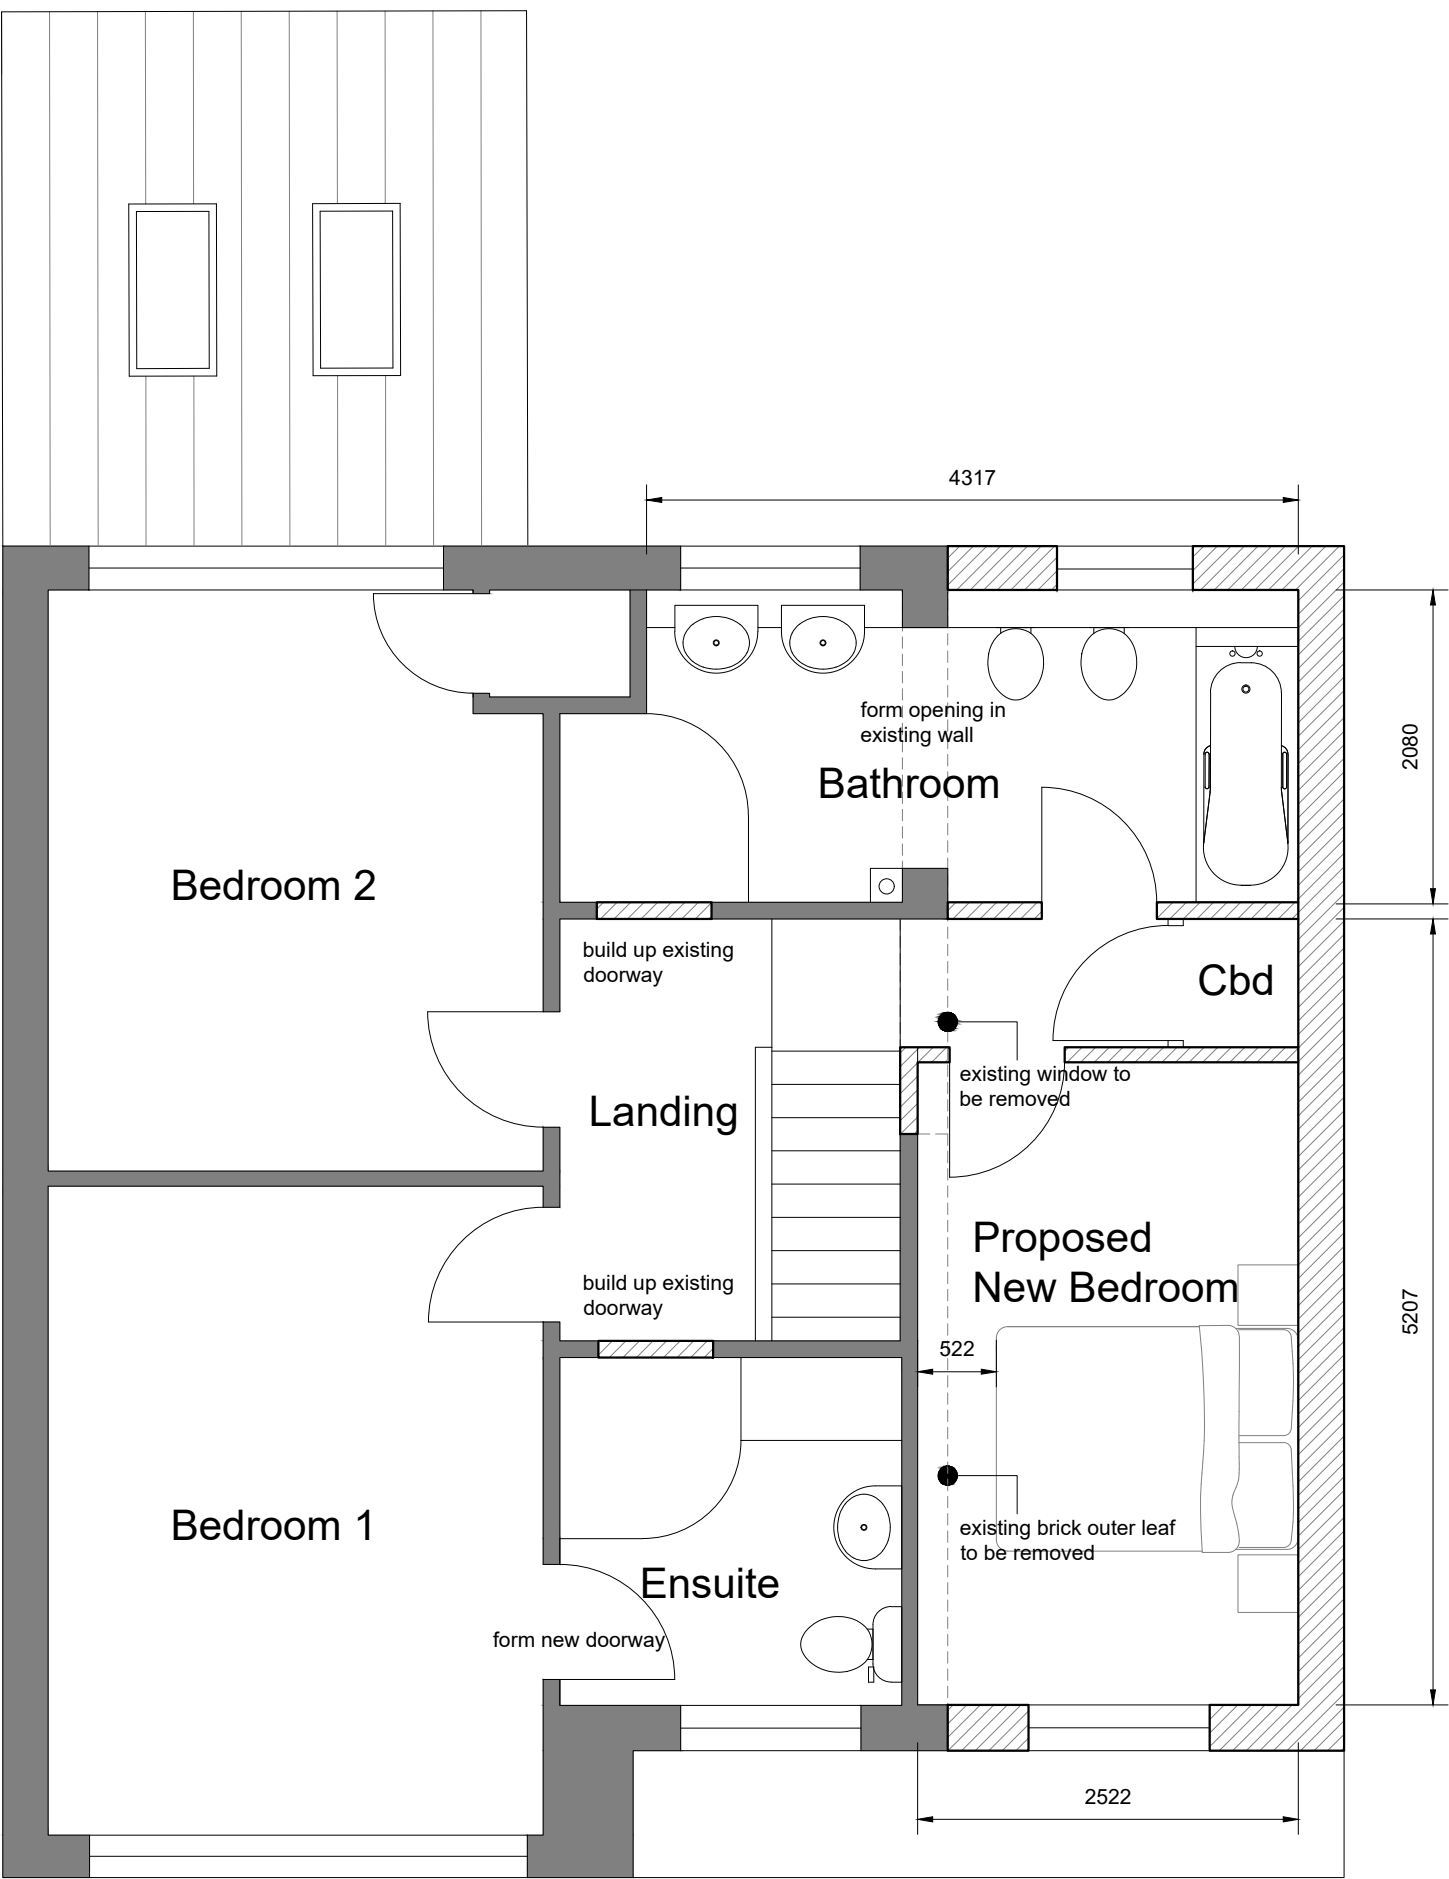


FIRST FLOOR PLAN as proposed

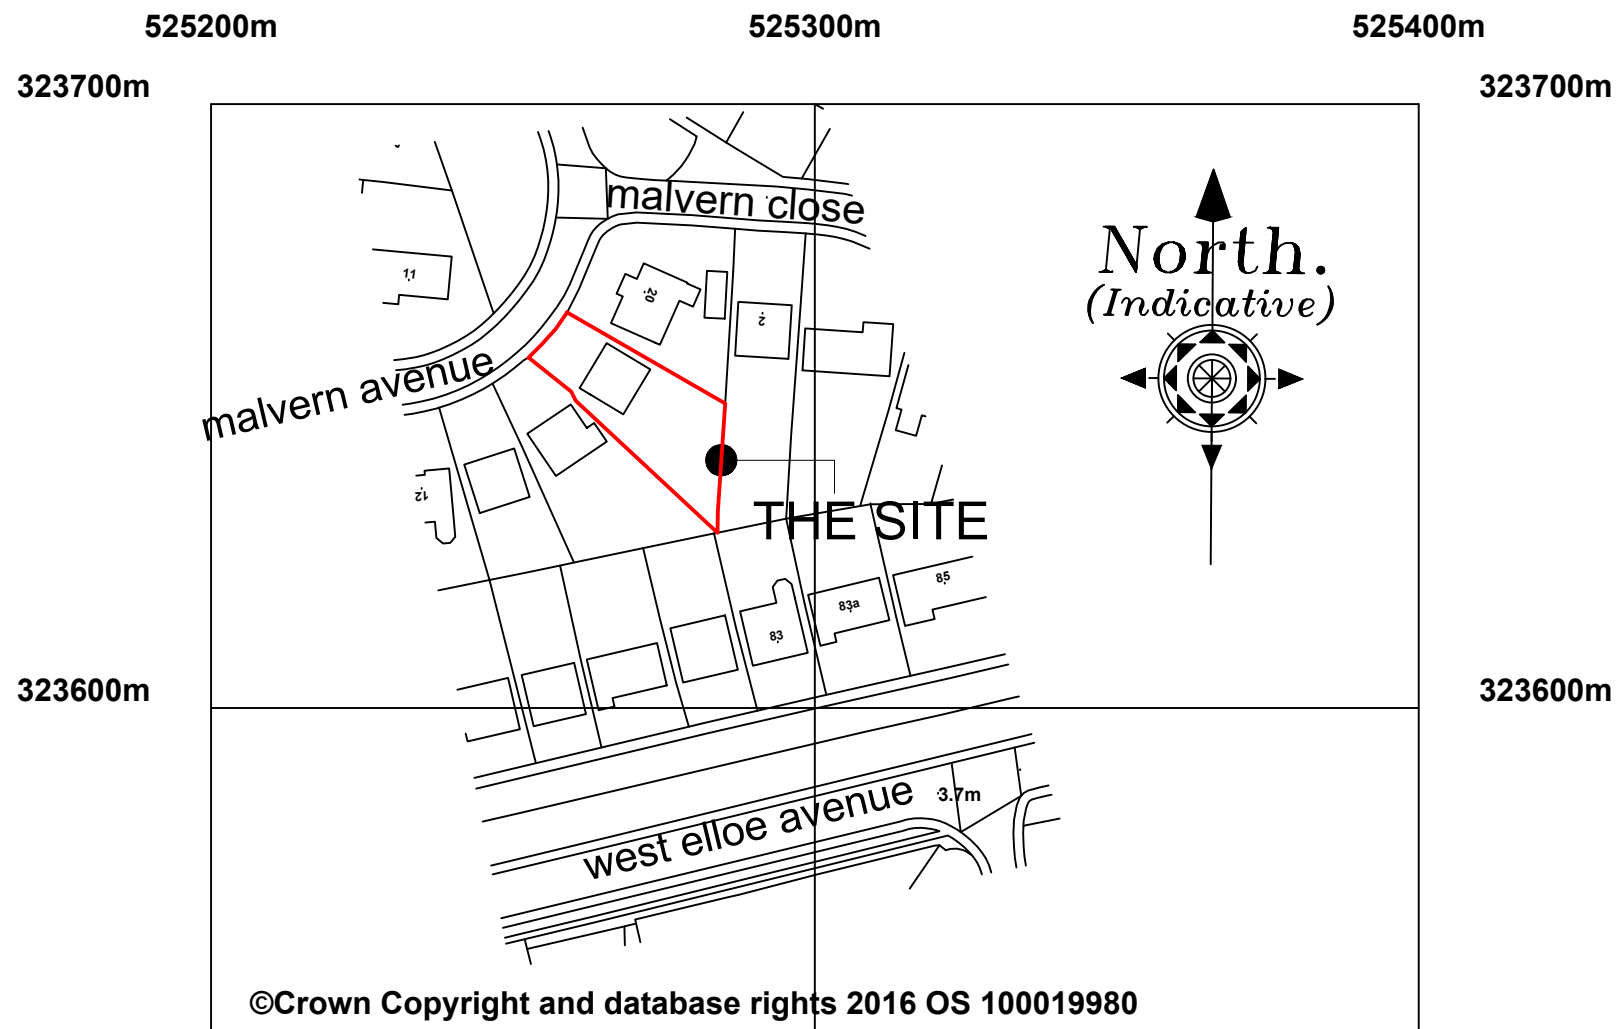


LOCATION PLAN 1:1250

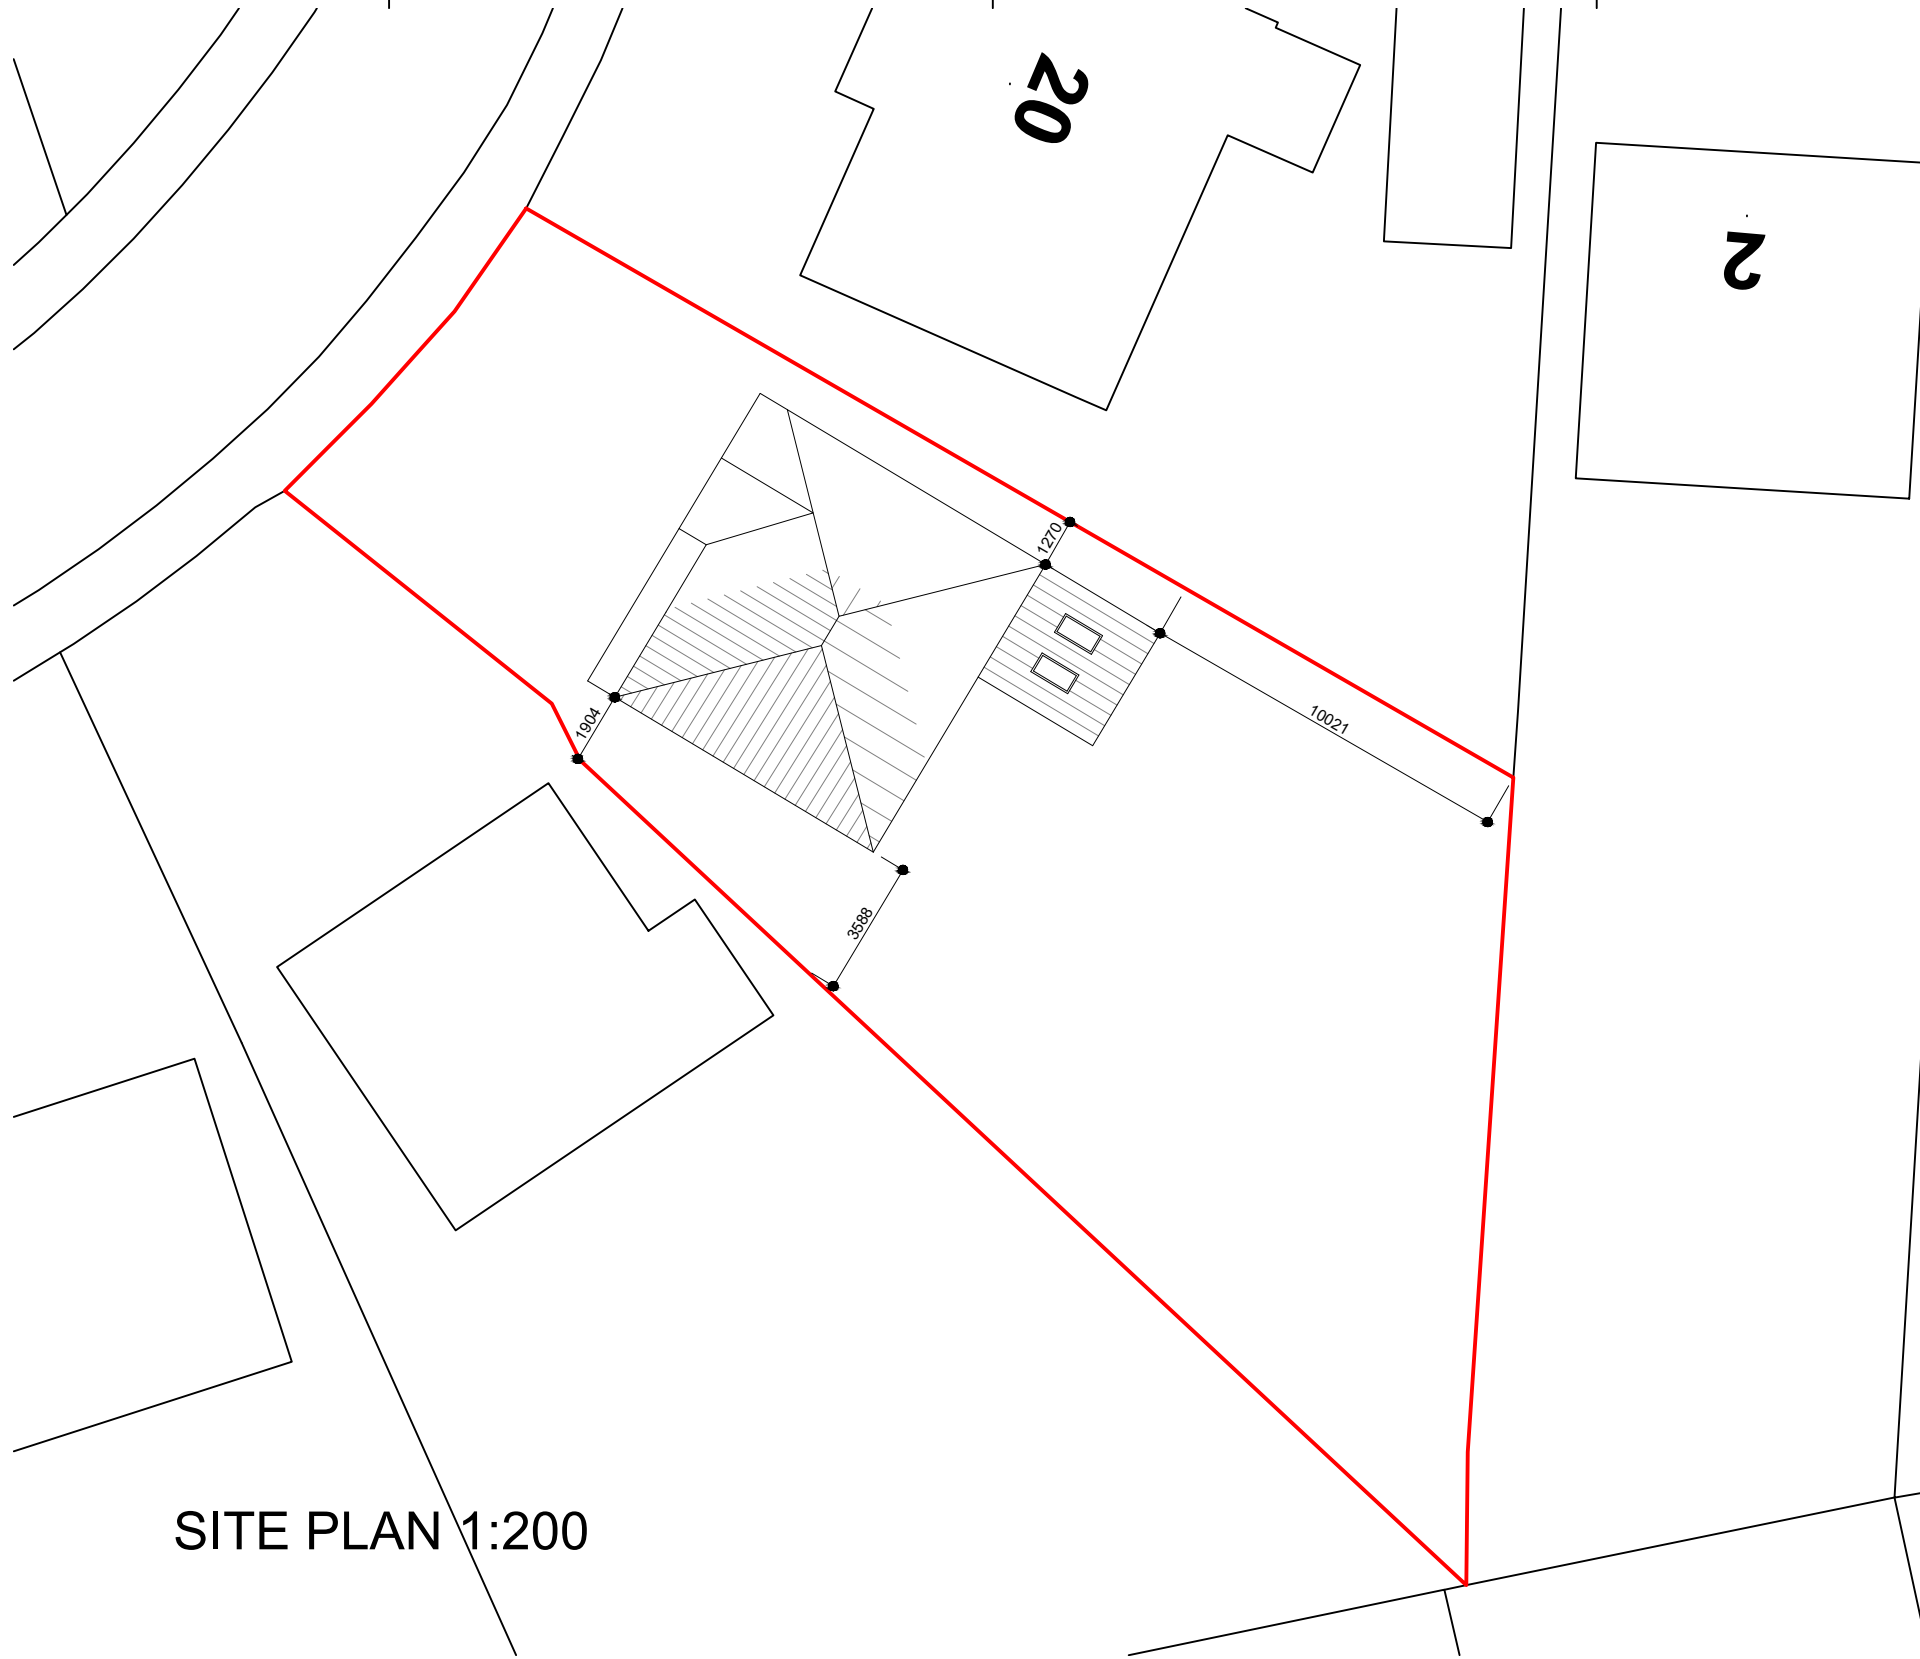

SITE PLAN 1:200

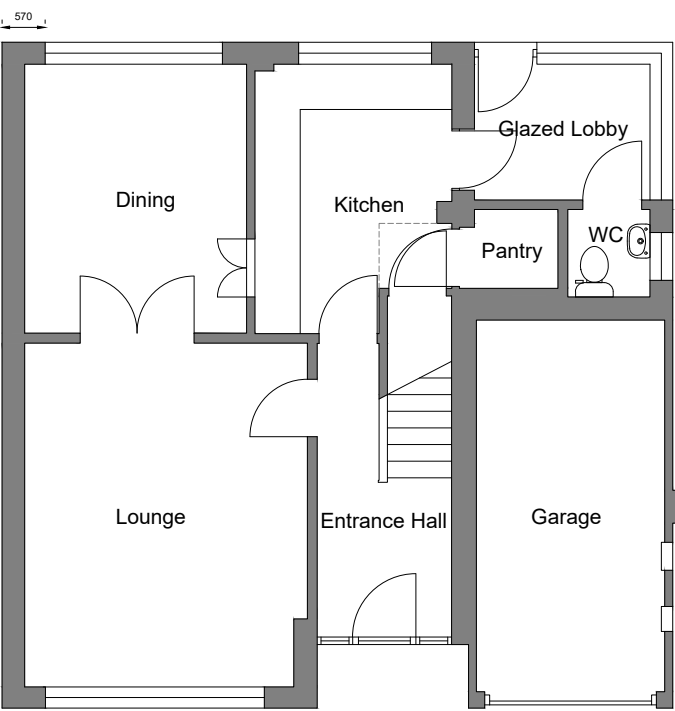

G F FLOOR PLAN as existing

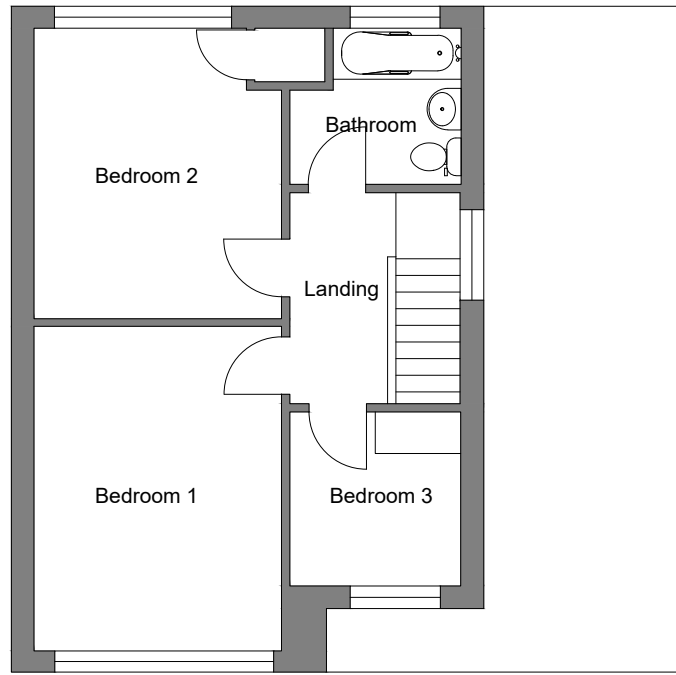

F F FLOOR PLAN as existing