

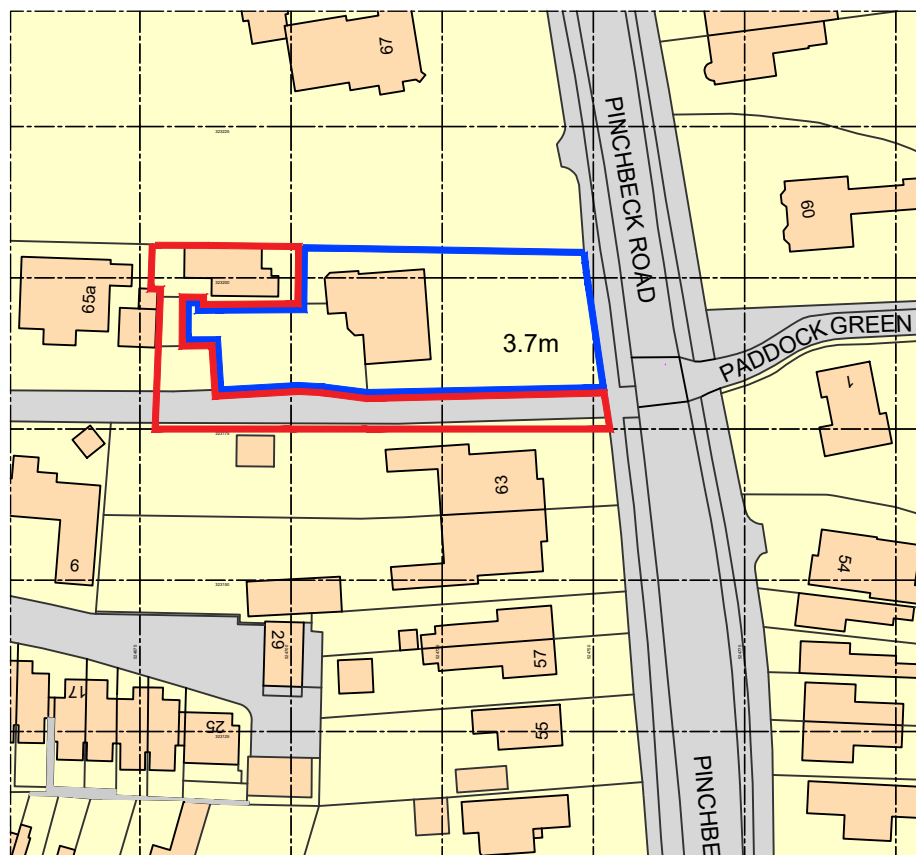


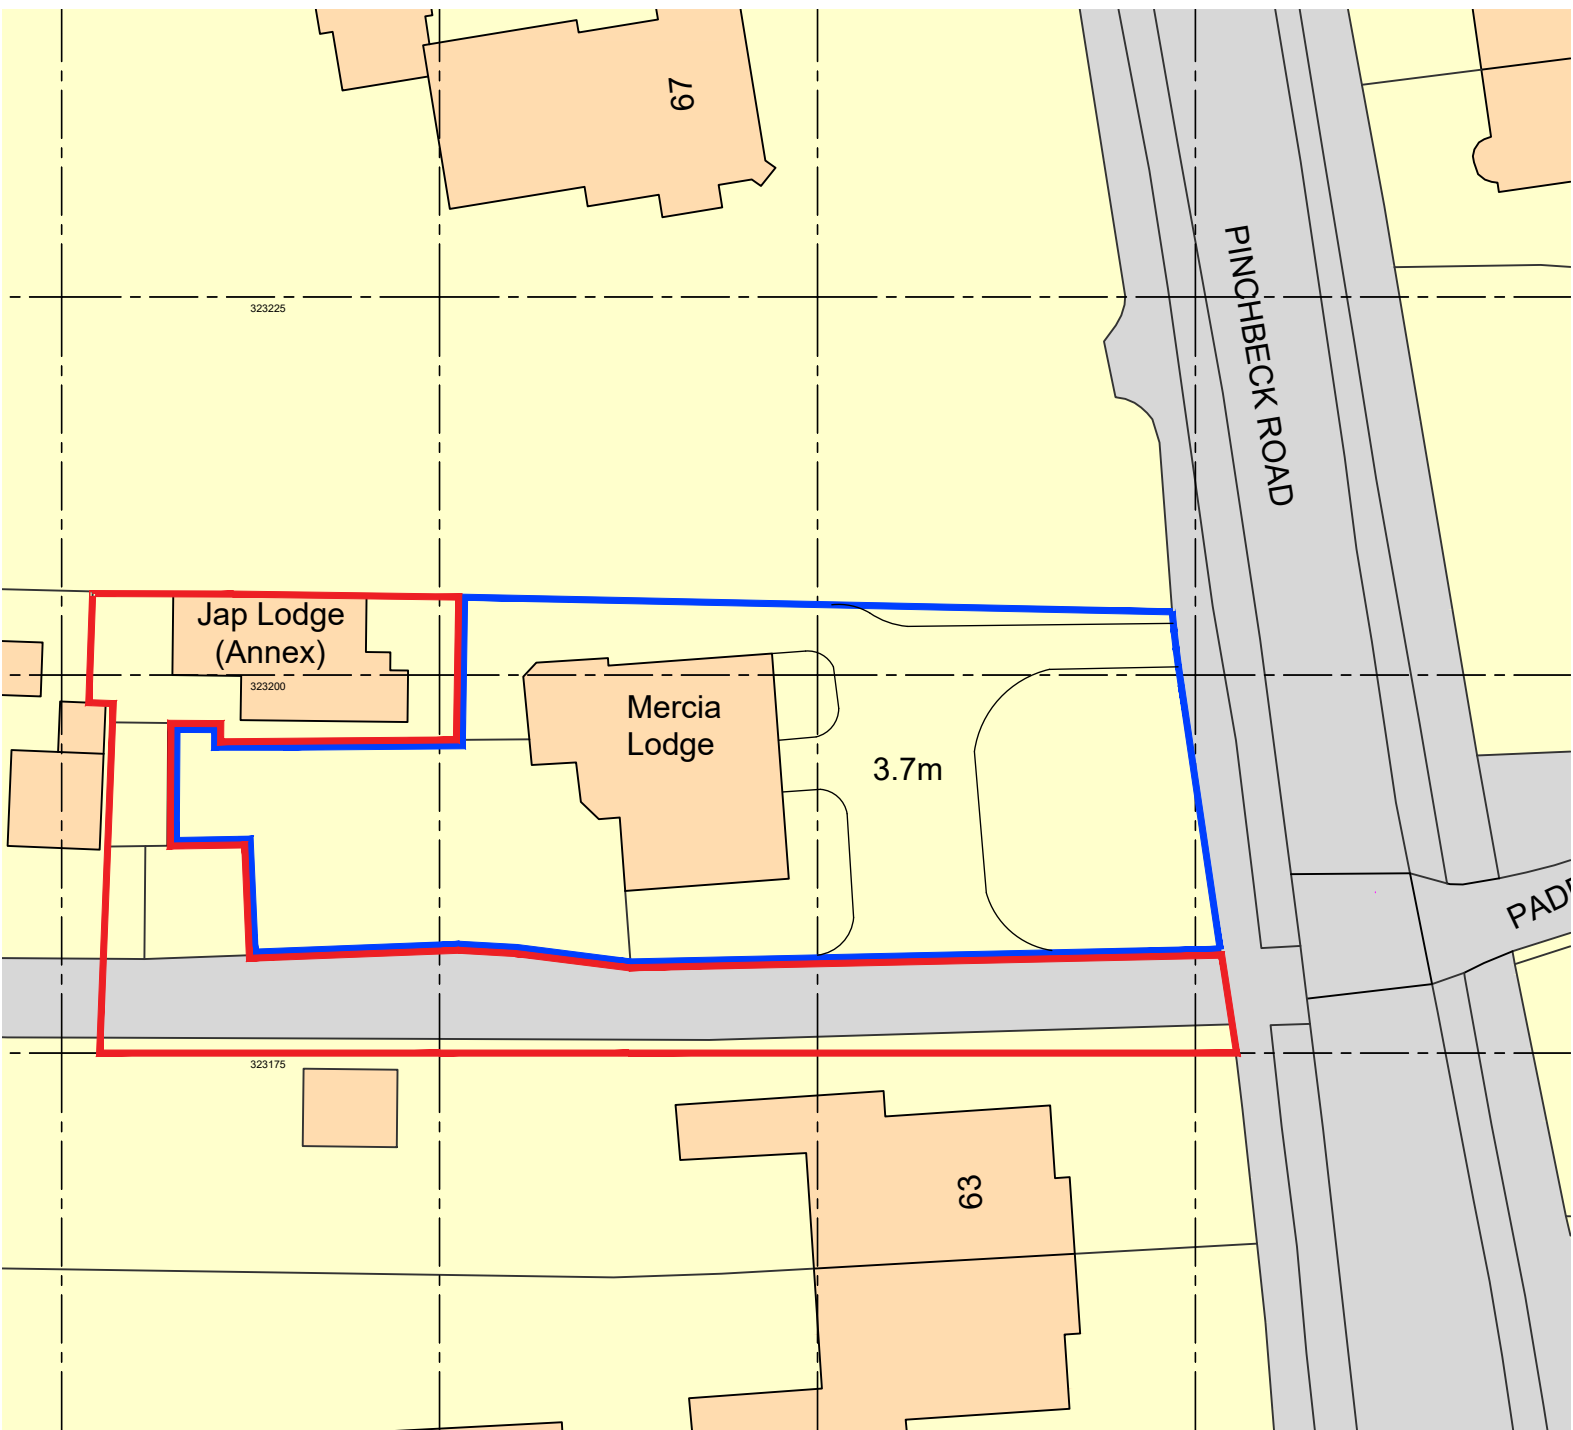

Ordnance Survey, (c) Crown Copyright 2020. All rights reserved. Licence number 100022432


Site Location Plan

Scale 1:1250 @ A3
Site of change of use proposal outlined in red.

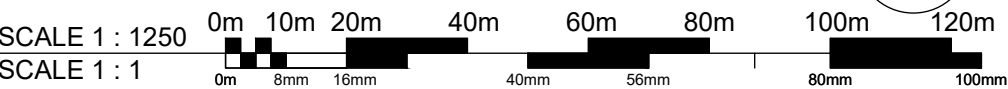

Site Block Plan as existing

Scale 1:500 @ A3
Site of change of use proposal outlined in red.

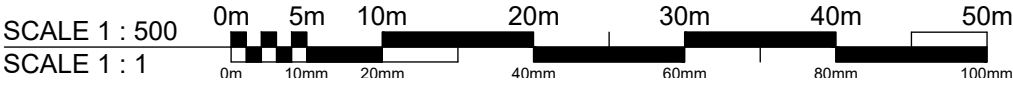

Client:
Mr David Pite

Project:
**Proposed change of use of residential annex
to separate private dwelling at Mercia Lodge,
65 Pinchbeck Road, Spalding, PE11 1QF**

Drawing Number:
A1559 - 01

Rev:
-

Date: JUNE 2021

Drawn by: RDL

Scale: As shown @ A3

Checked by: AJO

Drawing Title:
**Site Location & Block Plan
as existing**

GENERAL ISSUE

Oglesby & Limb Ltd

Chartered Architect

Suite 1, Market Chambers
12 Market Place, Spalding, Lincs
PE11 1SL

Tel: 01775 761196
e-mail: design@o-l-ltd.co.uk