

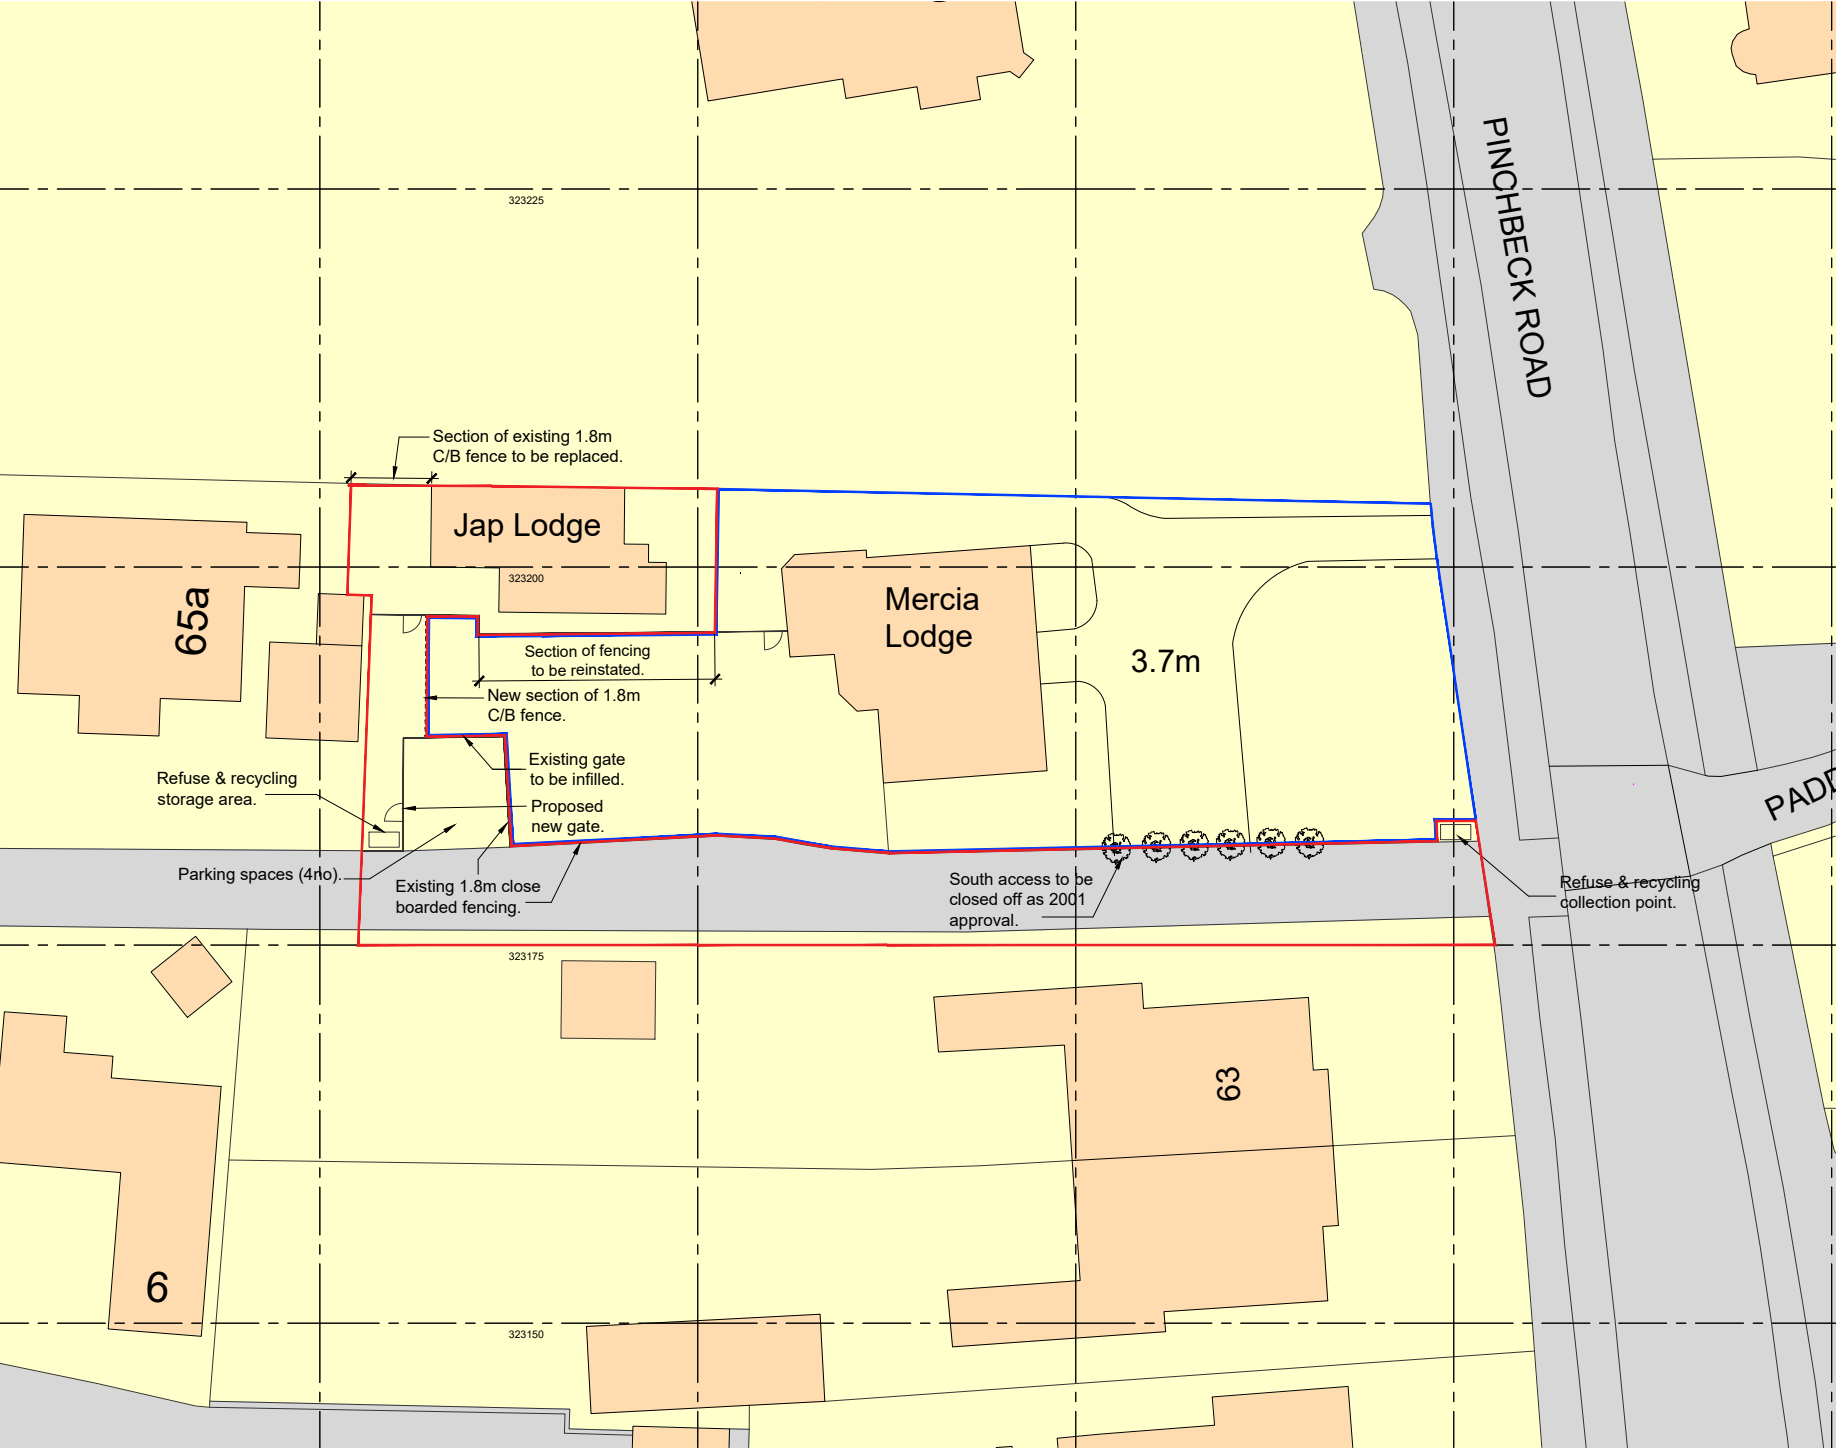


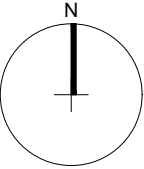

Site Block Plan as proposed

Scale 1:500 @ A3

Site of change of use proposal outlined in red.

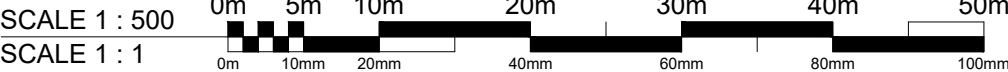

Client:

Mr David Pite

Project:
Proposed change of use of residential annex to separate private dwelling at Mercia Lodge, 65 Pinchbeck Road, Spalding, PE11 1QF

Drawing Number:
A1559 - 10

Rev:
-

Date: JUNE 2021

Scale: As shown @ A3

Drawn by: RDL

Checked by: AJO

DO NOT SCALE THIS DRAWING. THE CONTRACTOR IS DEEMED TO HAVE CHECKED ALL DIMENSIONS ON SITE AND REPORT ANY DISCREPANCIES TO OGLESBY & LIMB LTD. THE CONTENTS OF THIS DRAWING ARE COVERED BY COPYRIGHT AND REMAIN THE PROPERTY OF OGLESBY & LIMB LTD. WRITTEN APPROVAL MUST BE OBTAINED FROM OGLESBY & LIMB LTD PRIOR TO DUPLICATION OR REPRODUCTION OF THIS DRAWING OR ITS CONTENTS. ANY DIMENSIONS NOT SHOWN ARE TO BE CHECKED AND AGREED WITH OGLESBY & LIMB LTD.

Drawing Title:

Site Block Plan as proposed.

PLANNING APPLICATION ISSUE.

Oglesby & Limb Ltd

Chartered Architect

Suite 1, Market Chambers
12 Market Place, Spalding, Lincs
PE11 1SL

Tel: 01775 761196

e-mail: design@o-l-ltd.co.uk

O&L