


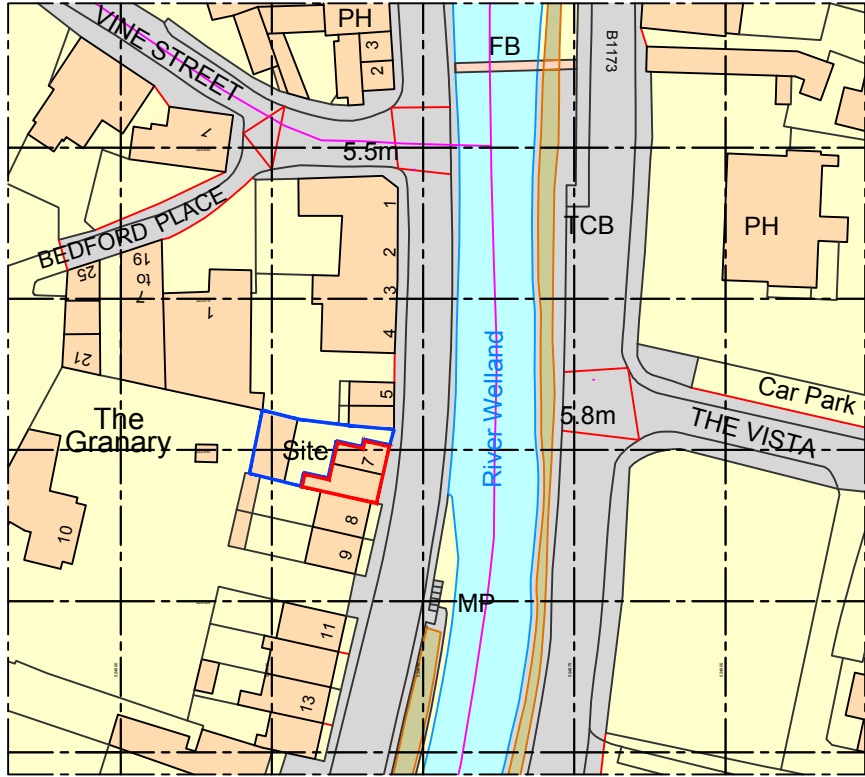



Ordnance Survey, (c) Crown Copyright 2017. All rights reserved. Licence number 100022432

Site Location Plan

Scale 1:1250

SCALE 1 : 1250

SCALE 1 : 1

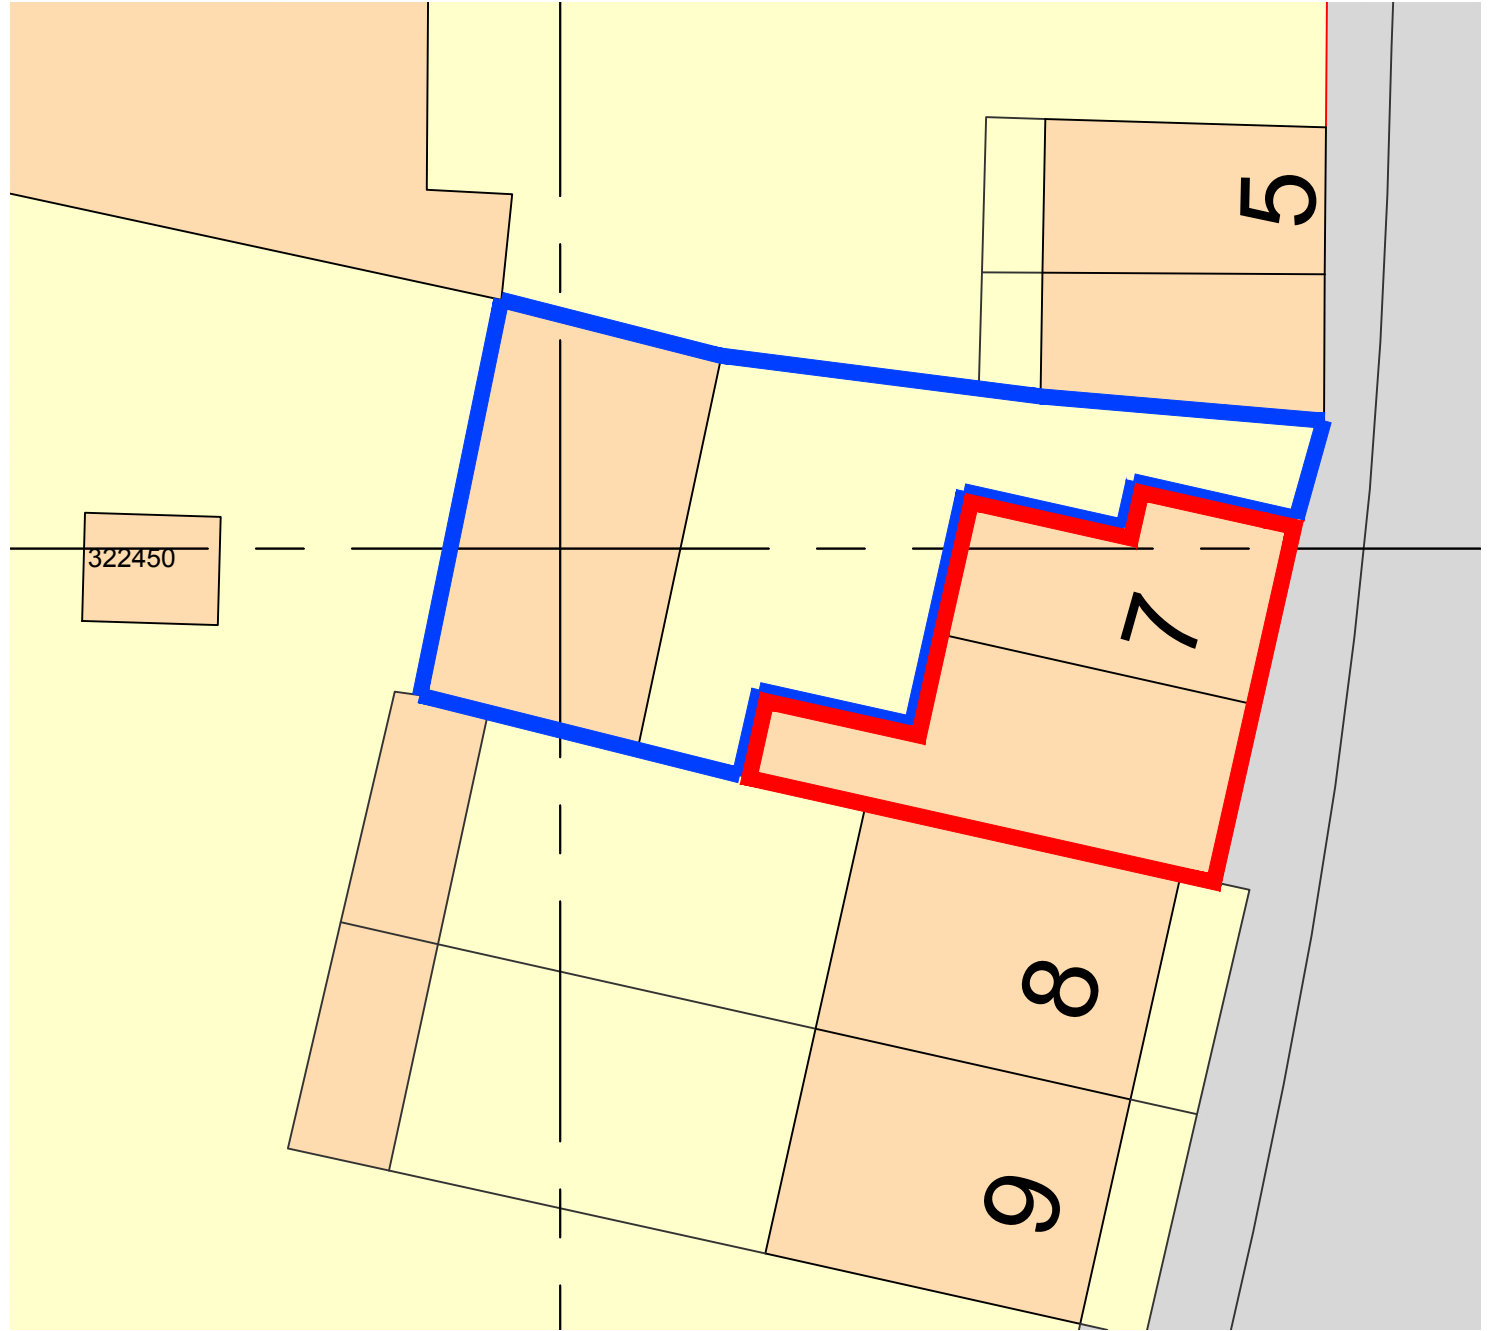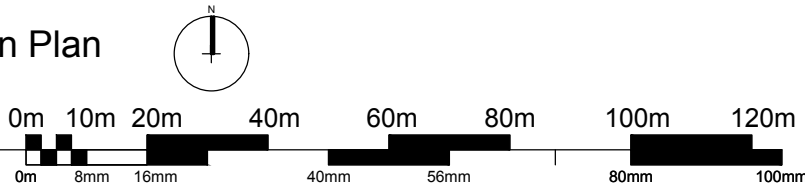


Site Block Plan

Scale 1:200

SCALE 1 : 200

SCALE 1 : 1

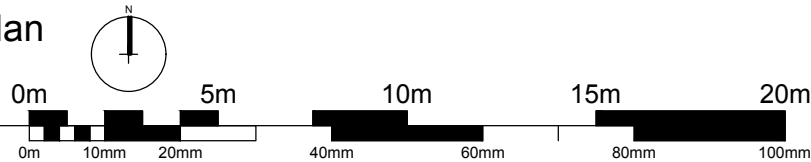

Client:

Mr Aaron Timms

Project: **Proposed refurbishment of flats
7 London Road
Spalding
PE11 2TA**

Drawing No.:

A1230- 01

Rev:

-

Date:

19.12.2016

Drawn by:

LS

Scale:

As Shown @ A3

Checked by:

AJO

Drawing Title:

**Site Location and Block Plan
as existing**

GENERAL ISSUE

DO NOT SCALE THIS DRAWING. THE CONTRACTOR IS DEEMED TO HAVE CHECKED ALL DIMENSIONS ON SITE AND REPORT ANY DISCREPANCIES TO OGLESBY & LIMB LTD.
THE CONTENTS OF THIS DRAWING ARE COVERED BY COPYRIGHT AND REMAIN THE PROPERTY OF OGLESBY & LIMB LTD. WRITTEN APPROVAL MUST BE OBTAINED FROM OGLESBY & LIMB LTD PRIOR TO DUPLICATION OR REPRODUCTION OF THIS DRAWING OR ITS CONTENTS.
ANY DIMENSIONS NOT SHOWN ARE TO BE CHECKED AND AGREED WITH OGLESBY & LIMB LTD.

Oglesby & Limb Ltd
Chartered Architect

Suites 4 & 5 Market Chambers
12 Market Place, Spalding
PE11 1SL

T: 01775 761196

e-mail: design@o-ltd.co.uk

