East Elevation as existing
Scale 1 : 50

SCALE 1 : 50 0m 0.5m 1m 2m 3m 4m 5m
SCALE 1 : 1 0m 10mm 20mm 40mm 60mm 80mm 100mm

North Elevation as existing
Scale 1 : 50

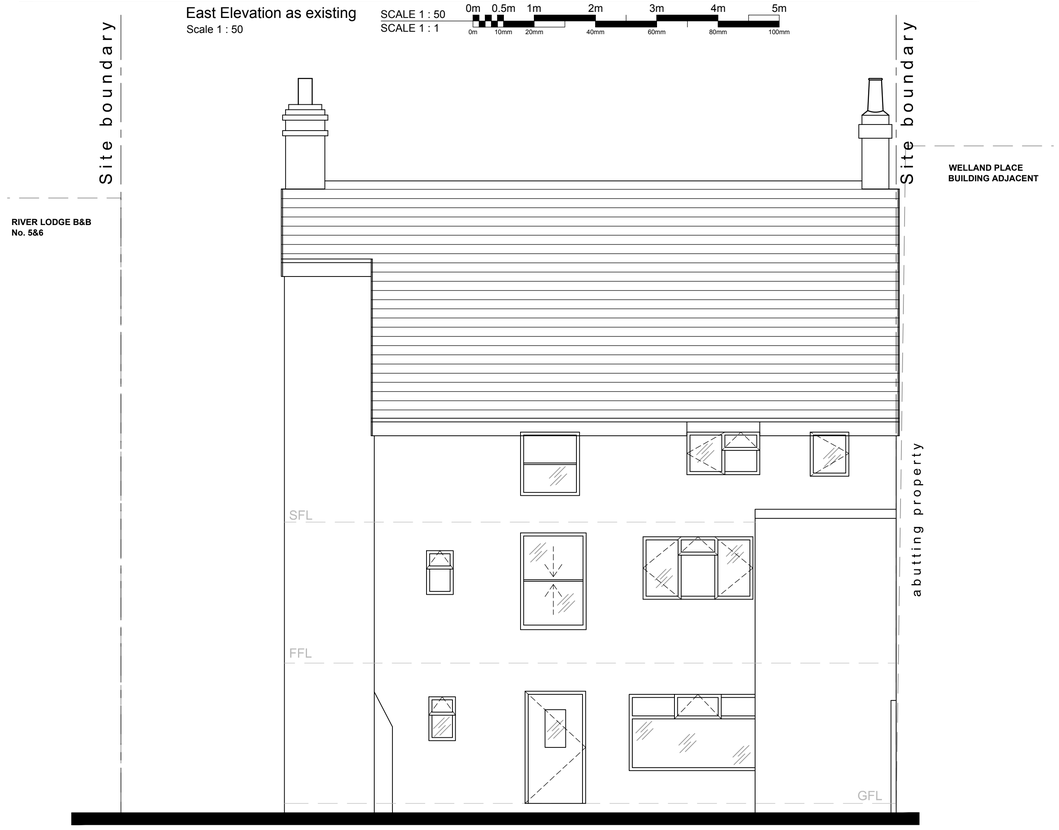

West Elevation as existing
Scale 1 : 50

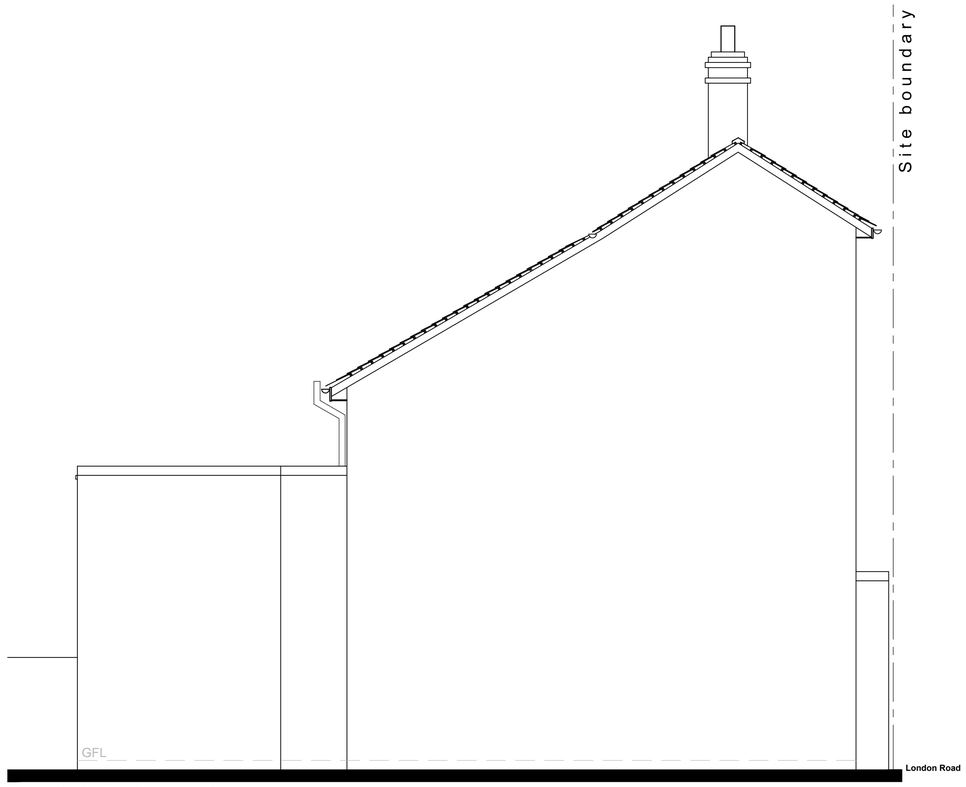

South Elevation as existing
Scale 1 : 50

DO NOT SCALE THIS DRAWING. THE CONTRACTOR IS DEEMED TO HAVE CHECKED ALL DIMENSIONS ON SITE AND REPORT ANY DISCREPANCIES TO OGLESBY & LIMB LTD.
THE CONTENTS OF THIS DRAWING ARE COVERED BY COPYRIGHT AND REMAIN THE PROPERTY OF OGLESBY & LIMB LTD. WRITTEN APPROVAL MUST BE OBTAINED FROM OGLESBY & LIMB LTD PRIOR TO DUPLICATION OR REPRODUCTION OF THIS DRAWING OR ITS CONTENTS.
ANY DIMENSIONS NOT SHOWN ARE TO BE CHECKED AND AGREED WITH OGLESBY & LIMB LTD.

Ref.	Date	Description	Initial
-	19.12.16	Preliminary Issue for comment	ls

Oglesby & Limb Ltd
Chartered Architect
Suites 4 & 5, Market Chambers
12 Market Place, Spalding, Lincs
PE11 1SL
Tel: 01775 761196
e-mail: design@o-l-ltd.co.uk
O&L

Client:
Mr Aaron Timms

Project:
Proposed refurbishment of flats
7 London Road
Spalding
Lincolnshire
PE11 2TA

Drawing Title:
Elevations as existing

GENERAL ISSUE

Date: 19.12.16	Scale: as shown @A1
Drawn by: LS	Checked by: AJO

Drawing Number:	Rev:
A1230 - 05	-