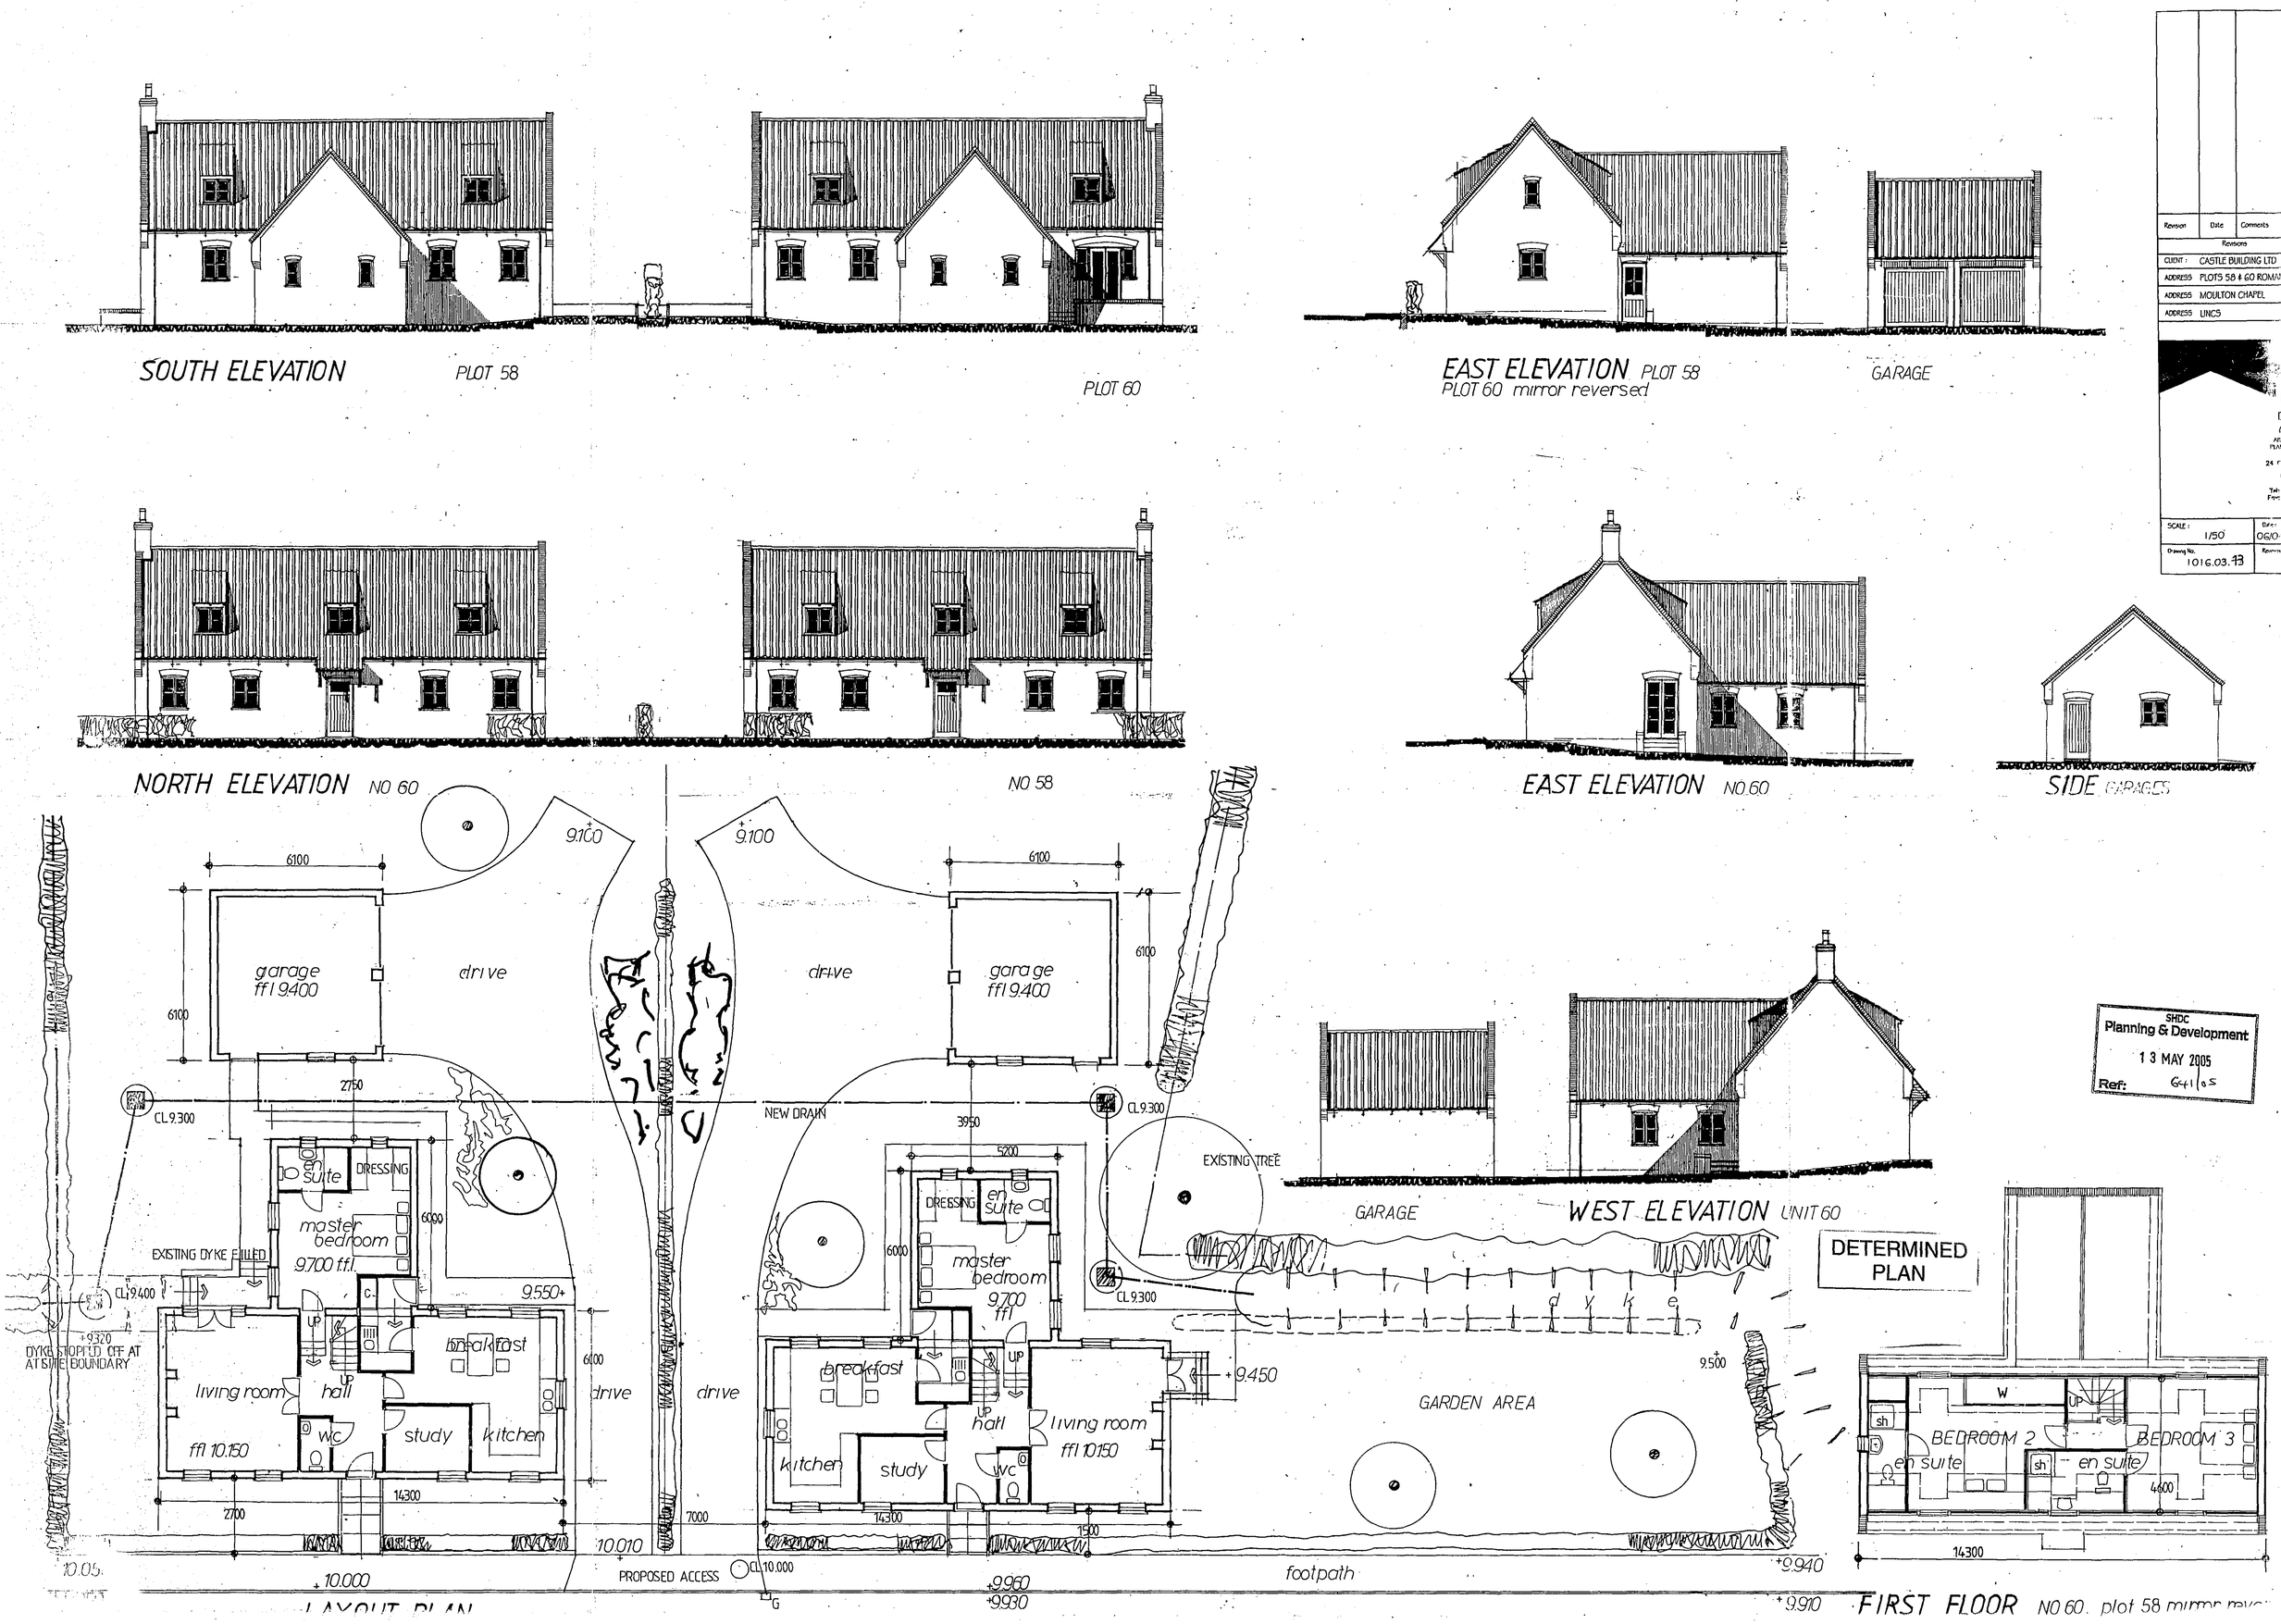
SOUTH ELEVATION
PLOT 58
PLOT 60
EAST ELEVATION PLOT 58
PLOT 60 mirror reversed
GARAGE
NORTH ELEVATION NO 60
NO 58
EAST ELEVATION NO 60
SIDE GARAGES
WEST ELEVATION UNIT 60
GARAGE
DETERMINED PLAN
FIRST FLOOR NO 60. plot 58 mirror rev
LAYOUT PLAN
garage ffl 9.400
drive
NEW DRAIN
EXISTING TREE
EXISTING DYKE FILLED
DYKE STOPPED OFF AT AT SITE BOUNDARY
en suite
DRESSING
master bedroom 9.700 f.f.l.
living room
hall
breakfast
study
kitchen
wc
ffl 10.150
GARDEN AREA
PROPOSED ACCESS
footpath
BEDROOM 2
BEDROOM 3
W
sh
UP
6100
2750
3950
5200
6000
9.100
9.550
9.450
9.500
9.940
9.960
9.930
9.910
10.010
10.000
10.05
14300
2700
7000
1500
4600
CL 9.300
CL 9.400
CL 10.000
SHDC Planning & Development
13 MAY 2005
Ref: 641/05
Revision
Date
Comments
Revisions
CLIENT: CASTLE BUILDING LTD
ADDRESS PLOTS 58 & 60 ROMAN ROAD
ADDRESS MOULTON CHAPEL
ADDRESS LINCS
CB DESIGN GROUP
SCALE: 1/50
Date: 06/04/05
Drawn By: N.F.
Drawing No. 1016.03.43
Revision No.