




NORTH

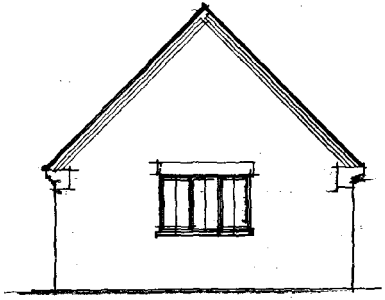


EAST

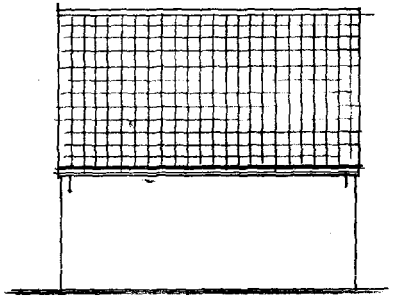

SOUTH

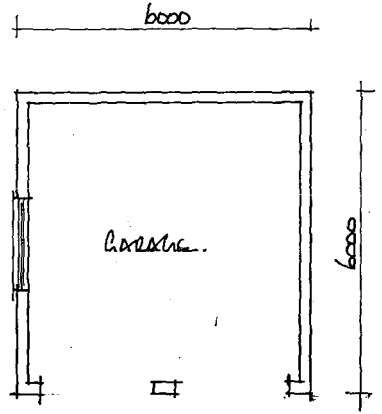

FLOOR PLAN

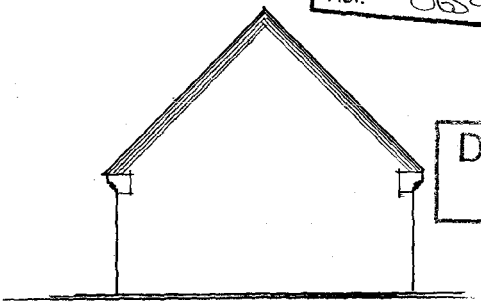

WEST

SOUTH HOLLAND DC
HOUSING
24 MAY 2000
Ref: 0659/00

DETERMINED
PLAN

Drawing Title
PROPOSED DWELLING & GARAGE
AT LAND ADJACENT to
2 WEST CLOSE AVE
SPALDING
FOR MRS R JOSE
PLAN, ELEVATIONS & GARAGE


Scale 1:100

Date May 00 | Drawn by AL

Drg No. 00/22/02 | Rev




NORTH

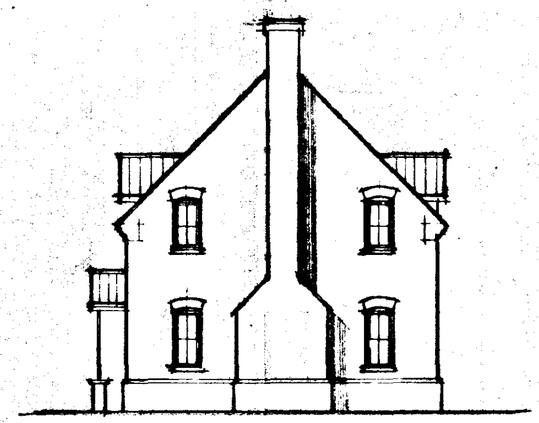


WEST



SOUTH

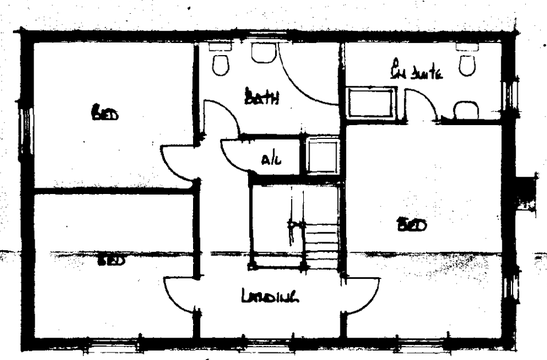

FIRST FLOOR PLAN

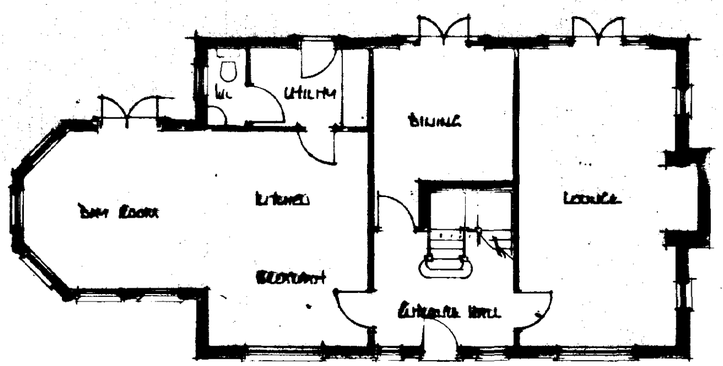


GROUND FLOOR PLAN

FACING BRICK - OLDLAND PASTORALE MULTI

ROOF TILES - SANDTOFT CLAN PANTILES



EAST

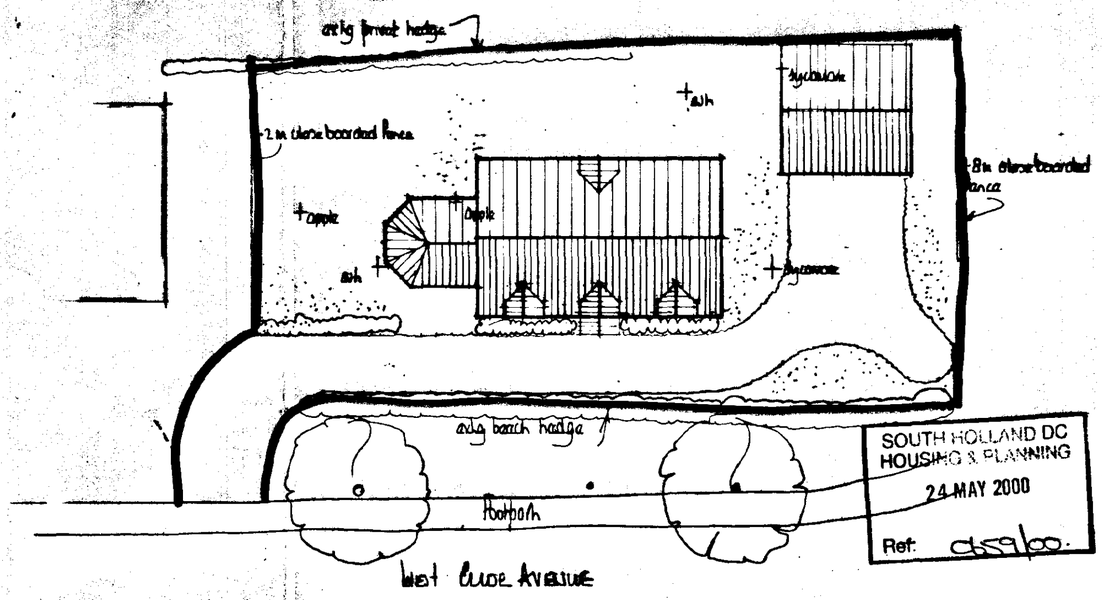

A		
	Date	Revisions

© copyright

East Midlands Design Associates
"Willow Lodge",
Horseshoe Road,
Spalding,
Lincs. PE11 3JA
Tel: Spalding (01775) 767966

Client
MR & MRS R Jones

Job Title
PROPOSED DWELLING AT LAND ADJACENT 2 WEST CLOSE AVENUE SPALDING LINCS.

Drawing Title
PLANS, ELEVATIONS

DETERMINED PLAN

Scale 1:100

Date May 00 | Drawn by AC

Drg. No 00/22/01 | Rev