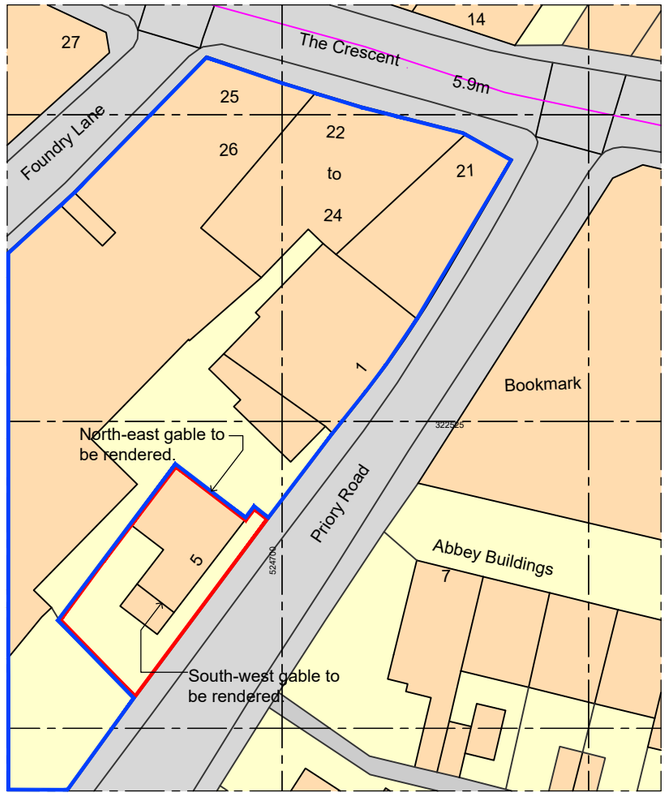


Ordnance Survey, (c) Crown Copyright 2023. All rights reserved. Licence number 100022432


Distances to boundaries

The north-east gable is virtually on the site boundary, though the land on the opposite side of this boundary is under the control of the applicant. The south-west gable is 6-7m from the boundary though again the land outside of this is under the same control.

Site Block Plan as existing

Scale 1:500 @ A3
Site of proposed works outlined in red
Adjoining land under same control outlined in blue

SCALE 1 : 500 — 0m 5m 10m 20m 30m 40m 50m
SCALE 1 : 1 — 0m 10mm 20mm 40mm 60mm 80mm 100mm

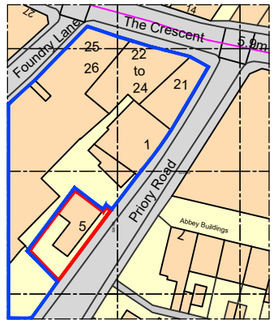

Ordnance Survey, (c) Crown Copyright 2023. All rights reserved. Licence number 100022432

Site Location Plan as existing

Scale 1:1250 @ A3
Site of works proposal outlined in red.
Adjoining land under same control outlined in blue.

SCALE 1 : 1250 — 0m 10m 20m 40m 60m 80m 100m 120m
SCALE 1 : 1 — 0m 8mm 16mm 40mm 56mm 80mm 100mm

Client:
Mrs Mary Adams

Project:
Proposed rendering of gable walls Ambrose Villa, 5 Priory Road, Spalding, Lincolnshire, PE11 2XA

Date: July 2023
Scale: As shown @ A3
Drawn by: AJO
Checked by: CLS

Drawing Number: **A1684-01**
Rev: **P1**

DO NOT SCALE THIS DRAWING. THE CONTRACTOR IS DEEMED TO HAVE CHECKED ALL DIMENSIONS ON SITE AND REPORT ANY DISCREPANCIES TO OGLESBY & LIMB LTD.
THE CONTENTS OF THIS DRAWING ARE COVERED BY COPYRIGHT AND REMAIN THE PROPERTY OF OGLESBY & LIMB LTD. WRITTEN APPROVAL MUST BE OBTAINED FROM OGLESBY & LIMB LTD PRIOR TO DUPLICATION OR REPRODUCTION OF THIS DRAWING OR ITS CONTENTS.
ANY DIMENSIONS NOT SHOWN ARE TO BE CHECKED AND AGREED WITH OGLESBY & LIMB LTD.

Drawing Title:
Site Location and Block Plans as existing

PLANNING APPLICATION ISSUE

Oglesby & Limb Ltd
Chartered Architect
Suite 1, Market Chambers
12 Market Place, Spalding, Lincs
PE11 1SL
Tel: 01775 761196
e-mail: design@o-l-ltd.co.uk