



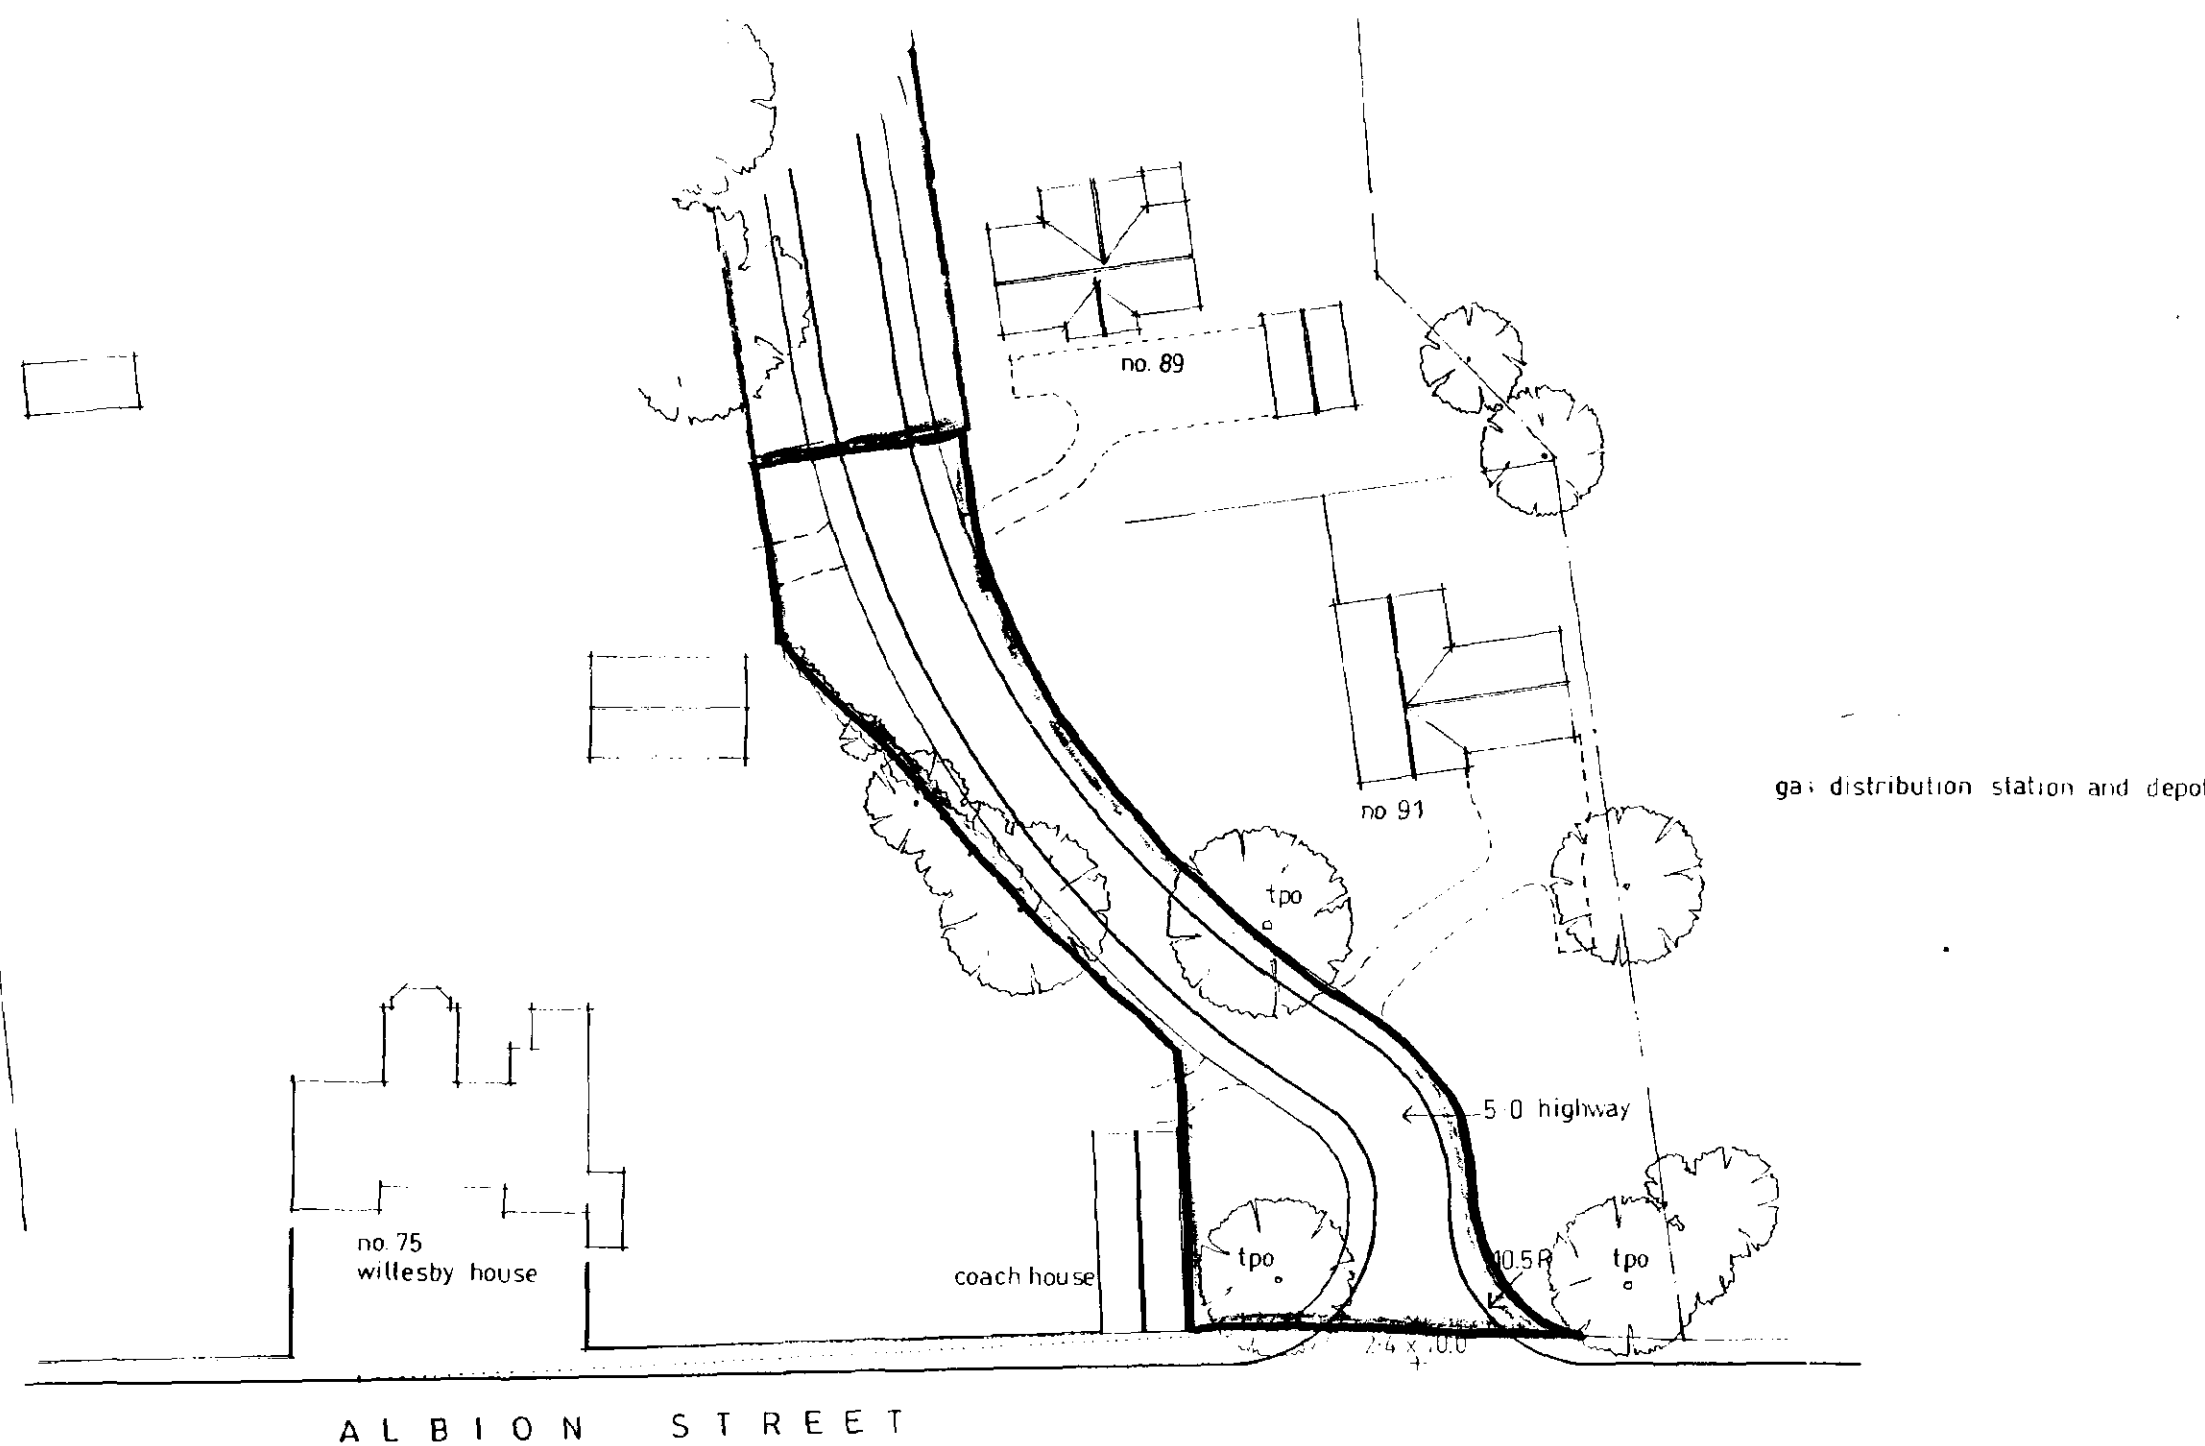

Refain

Supervision

SOUTH Lincs and DC
HOUSING & PLANNING
06/10/1999
Ref. 0661/99

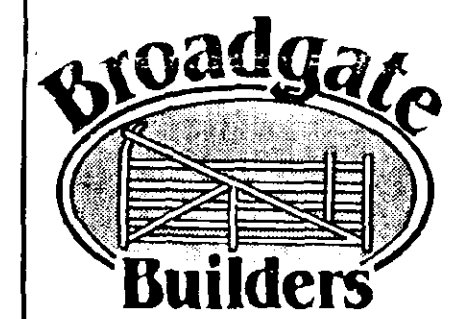



Broadgate Builders (Spalding) Limited
Broadgate House, Weston Hills, Spalding, Lincolnshire, PE12 6DB.
Telephone: Holbeach (0406) 380532

TITLE
PROPOSED MEANS OF ACCESS TO
LAND OFF:
ALBION STREET, SPALDING, Lincs.

DATE	OCTOBER 1998	DRAWN	
DRWG. No.	98023 - 01	SCALE	1:500

REVISIONS	DES.	DATE	SIGN

PLANNING	BUILDING REGS
CHECK BY	

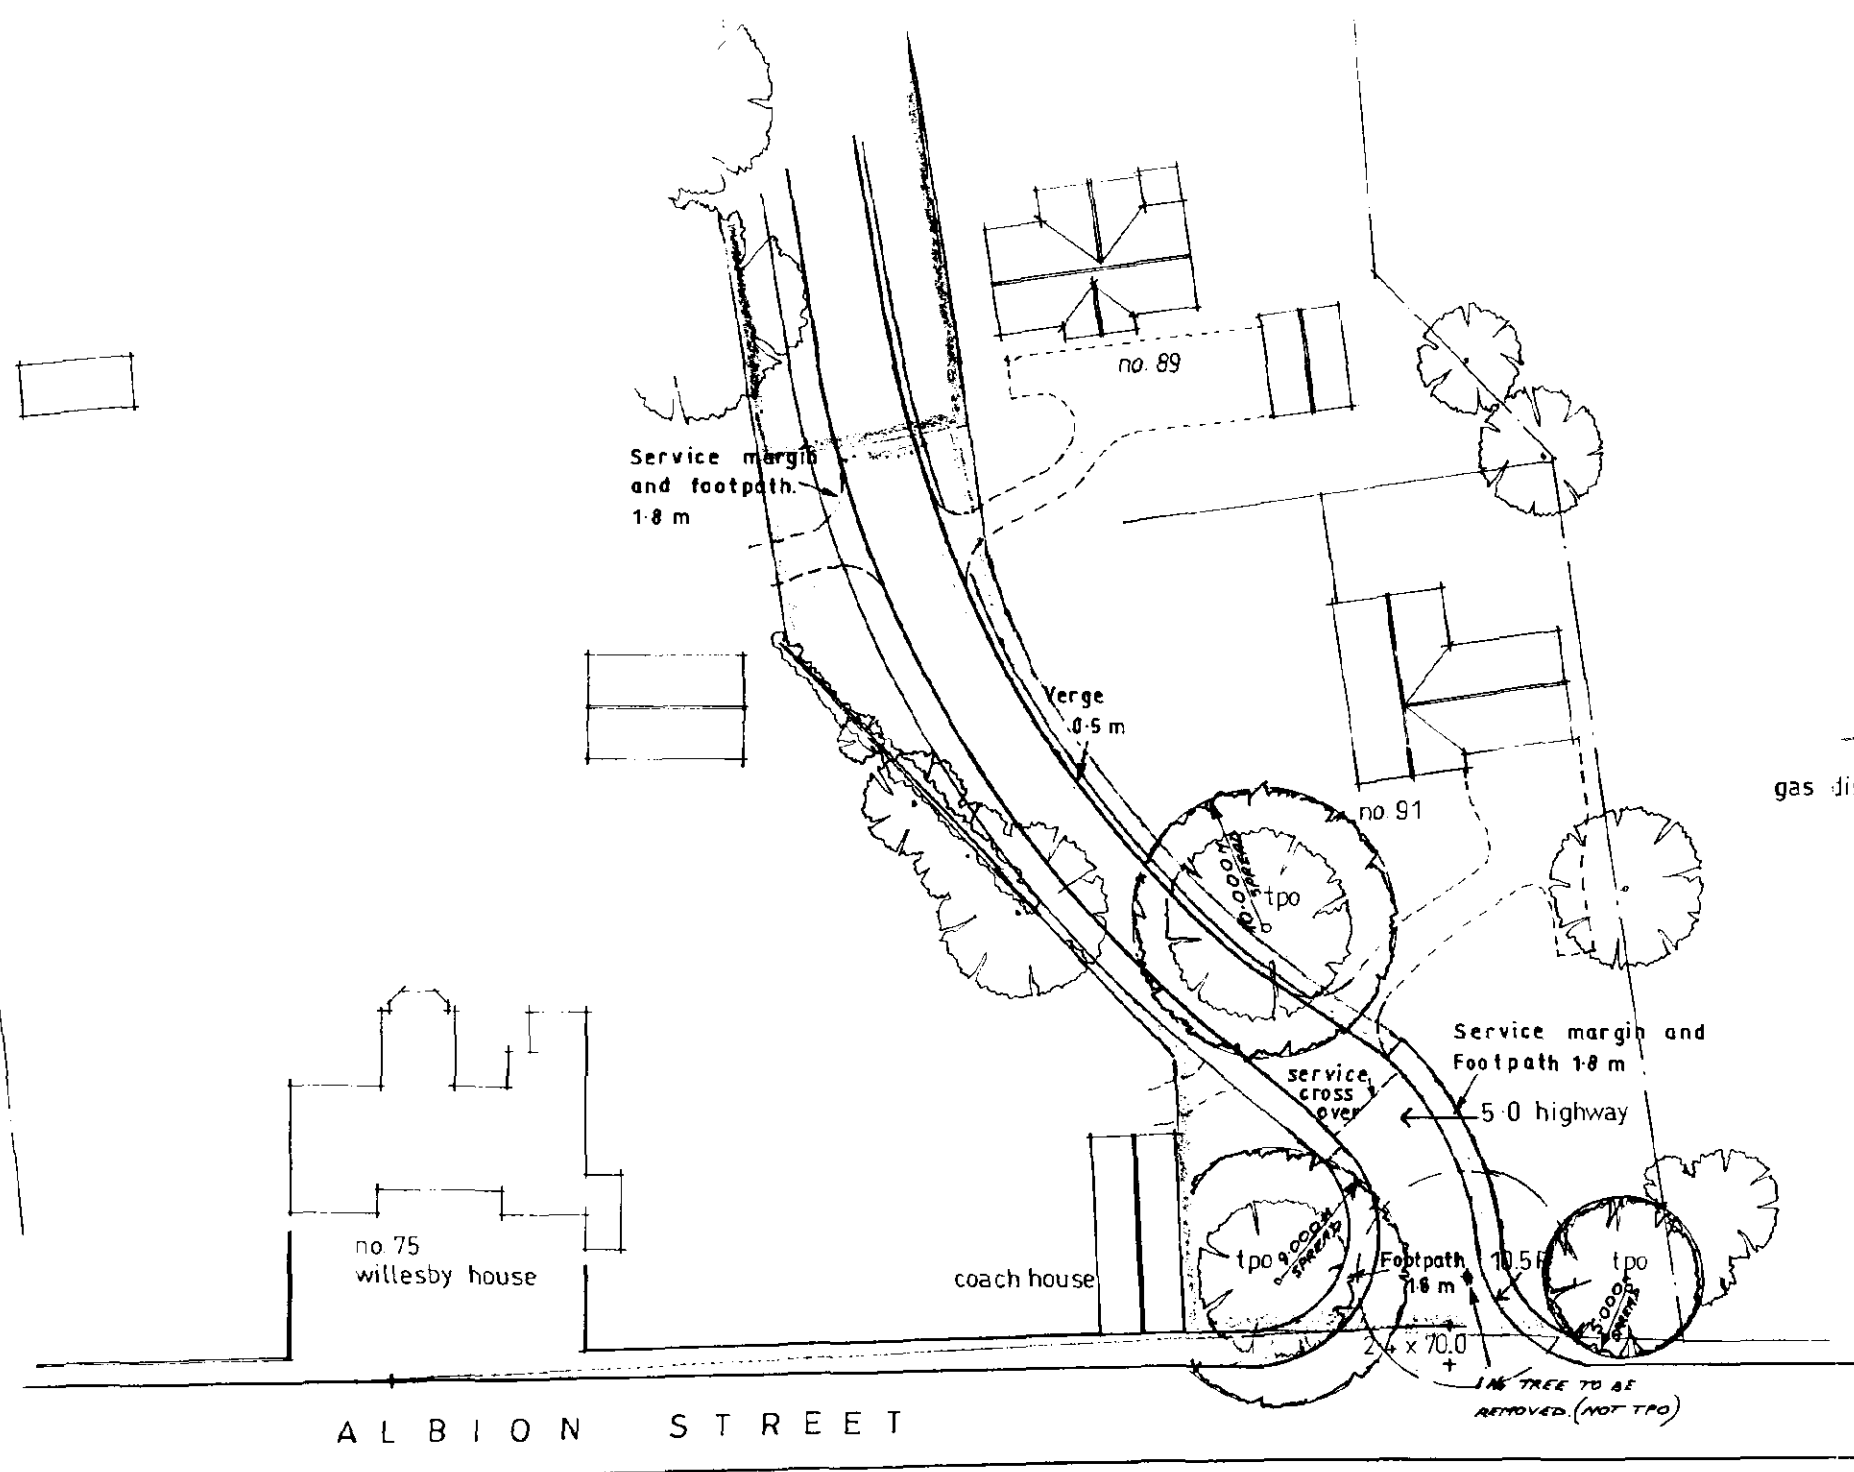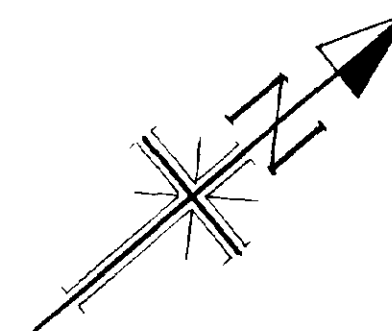

gas distribution station and depot


NOTE
 PROPOSED ROAD TO BE BUILT ON EXISTING GROUND LEVELS
 +450-800 mm (DEPENDENT ON CBR) WITH ROAD ENTRANCE
 TO FINISH LEVEL WITH ALBION STREET. MINIMUM EXCAVATION
 TO BE UNDERTAKEN TO AVOID DAMAGE TO TREE ROOTS.

SERVICES TO BE LAID TO AVOID TREES WITH T.P.O.'S.

Atain
SUPERSEDED

AMENDED PLAN
 Ref. */*

SOUTH HOLLAND HOUSING & PLANNING
 14 OCT 1999
 Ref. 066/99

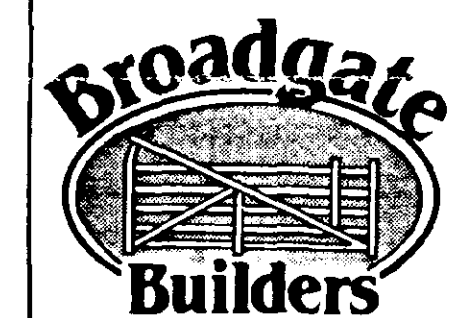


Broadgate Builders (Spalding) Limited
 Broadgate House, Weston Hills, Spalding, Lincolnshire, PE12 6DB.
 Telephone: Holbeach (0406) 380532

TITLE
 PROPOSED MEANS OF ACCESS TO
 LAND OFF:
 ALBION STREET, SPALDING, Lincs.

DATE	OCTOBER 1998	DRAWN	
DRWG. No.	98023 - 01	SCALE	1:500
REVISIONS	DES.	DATE	SIGN
a.	amendment to access in accordance with L.C.C.	28.10.98	<i>[Signature]</i>
U	TREE CHIMNIES MARKED, ROAD/FOOTPATH/VERGE ALIGNED	OCT 99	MR

PLANNING	BUILDING REGS.
CHECK BY	

THIS DRAWING MUST NOT BE REPRODUCED WITHOUT PERMISSION FROM BROADGATE BUILDERS (SPALDING) LTD.

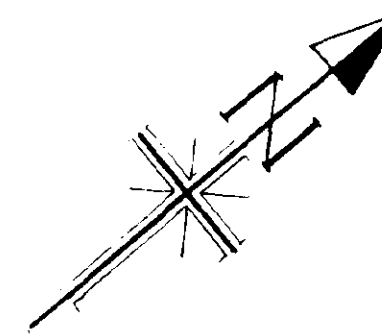


SERVICES TO BE LAID TO AVOID TREES WITH T.P.O.'S.
CARRIAGEWAY TO BE OF 'TOTAL ASPHALT CONSTRUCTION'
ATTENTION GIVEN TO DESIGN OF FOUL WATER AND SURFACE WATER SEWERS
TO AVOID TREES WITH T.P.O.S (ROOTS).

DETERMINED
PLAN

THIS DRAWING MUST NOT BE REPRODUCED WITHOUT PERMISSION FROM BROADGATE BUILDERS (SPALDING) LTD.

SOUTH HOLLAND DC
HOUSING & PLANNING
22 DEC 1999
066199

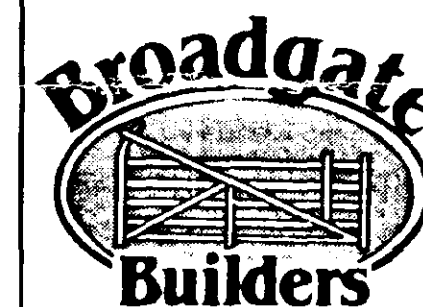

Broadgate Builders (Spalding) Limited

Broadgate House, Weston Hills, Spalding, Lincolnshire, PE12 6DB.

Telephone: Holbeach (0406) 380532

TITLE
PROPOSED MEANS OF ACCESS TO LAND OFF: ALBION STREET, SPALDING, Lincs.

DATE OCTOBER 1998		DRAWN	
DRWG NO 98023 - 01		SCALE 1:500	
REVISIONS	DES	DATE	SIGN
2	AMENDMENT TO ACCESS IN ACCORDANCE WITH W.C.C	28.10.98	\$
4	TREE CANOPES ABOVE ROAD/FOOTPATH/VEGE ALTERED	OCT 98	MG
6	ROAD BUILD-OUT ADDED AND NOTES RECALCULATED	22.12.99	W.
PLANNING		BUILDING REGS	
CHECK BY			