
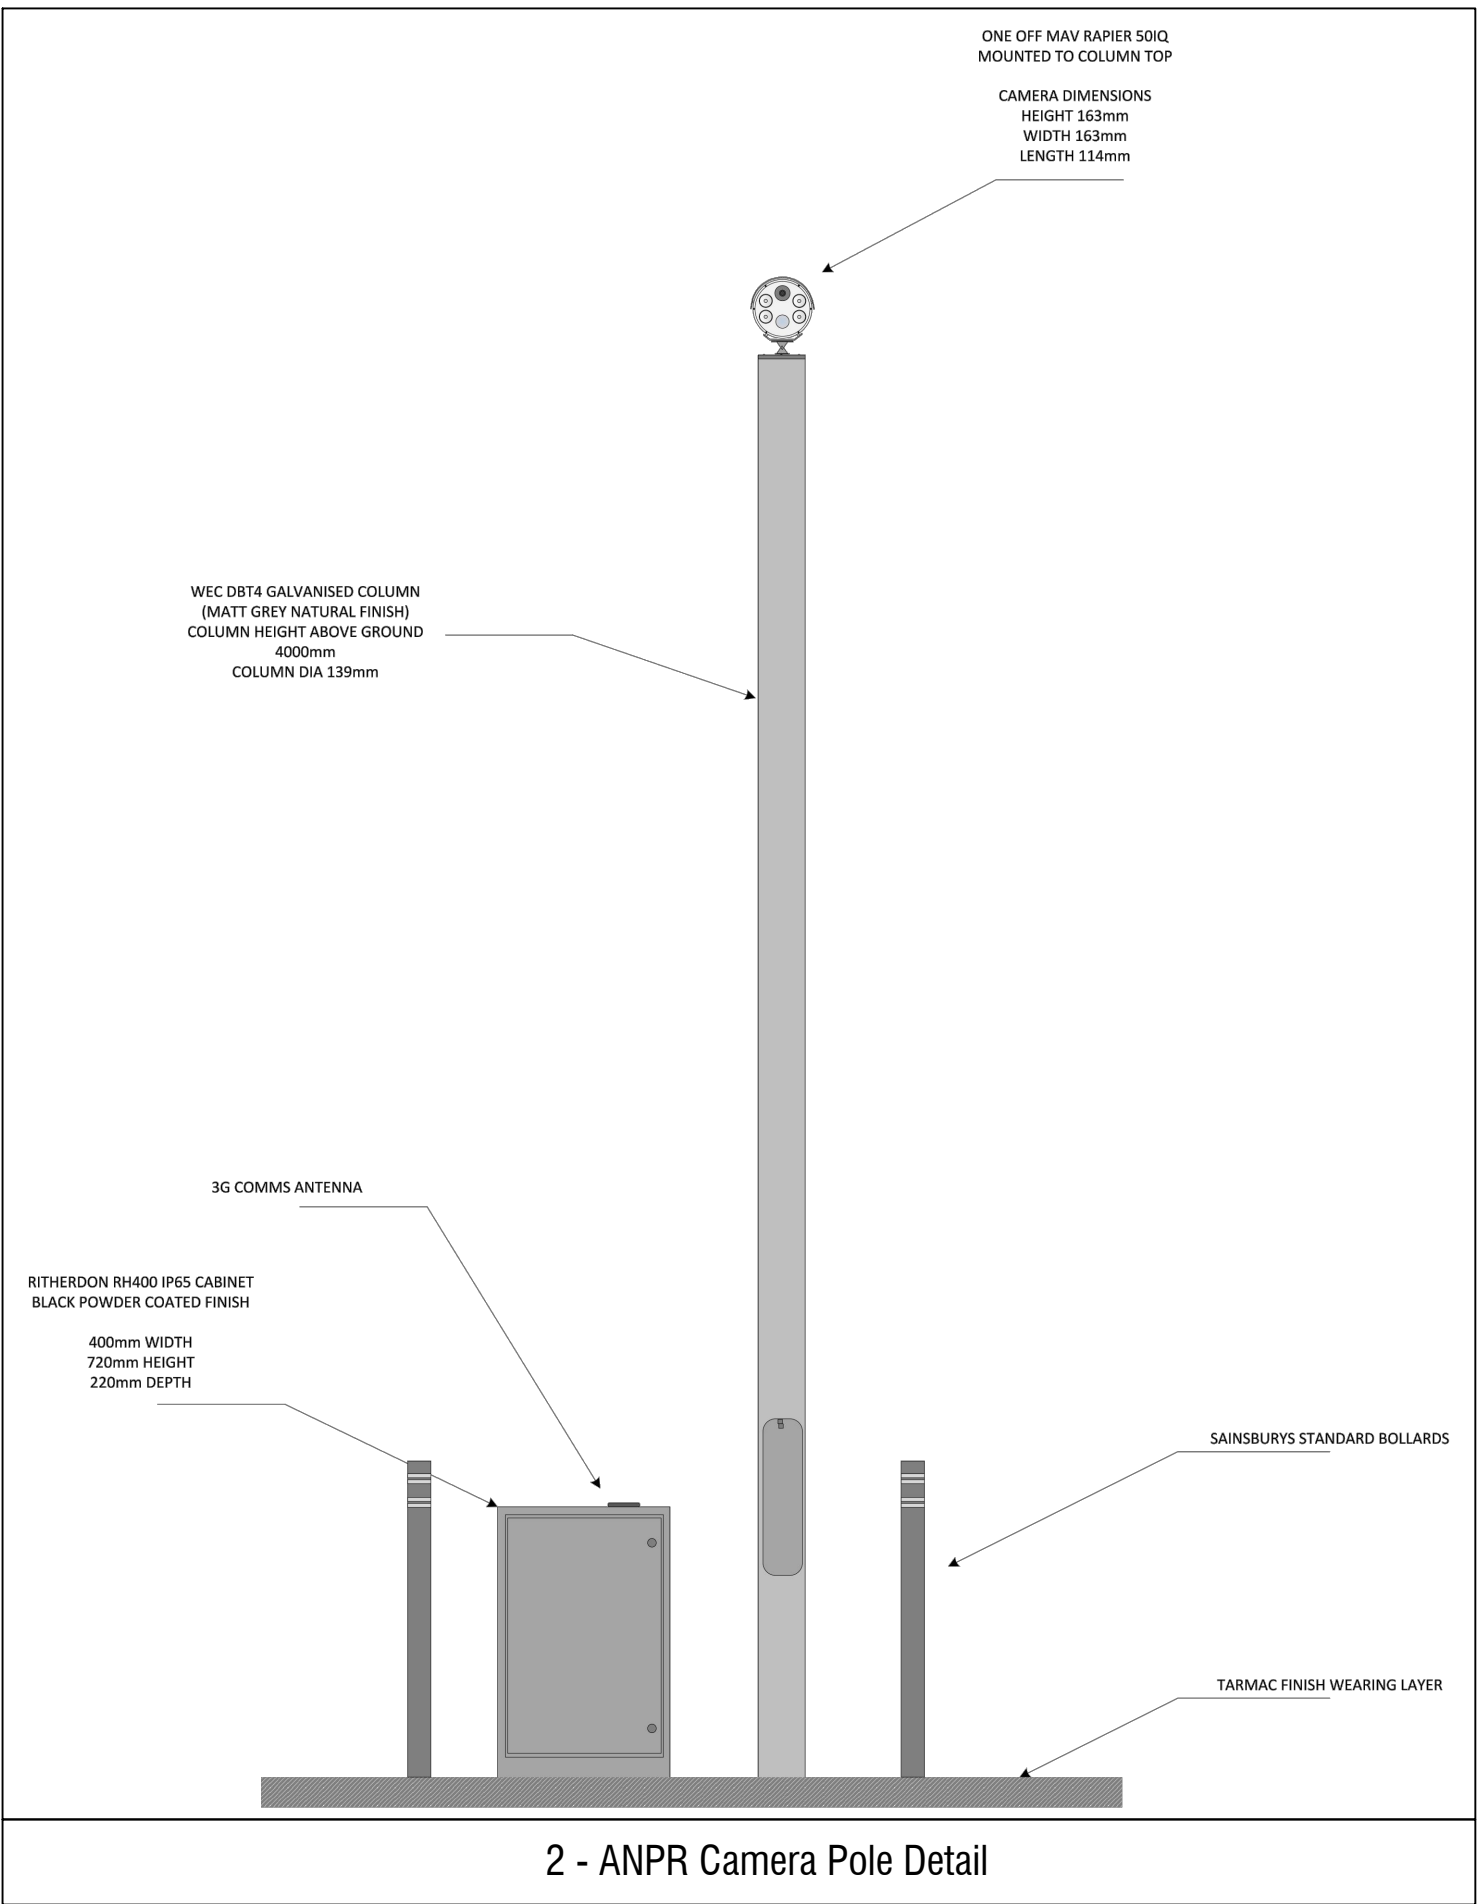
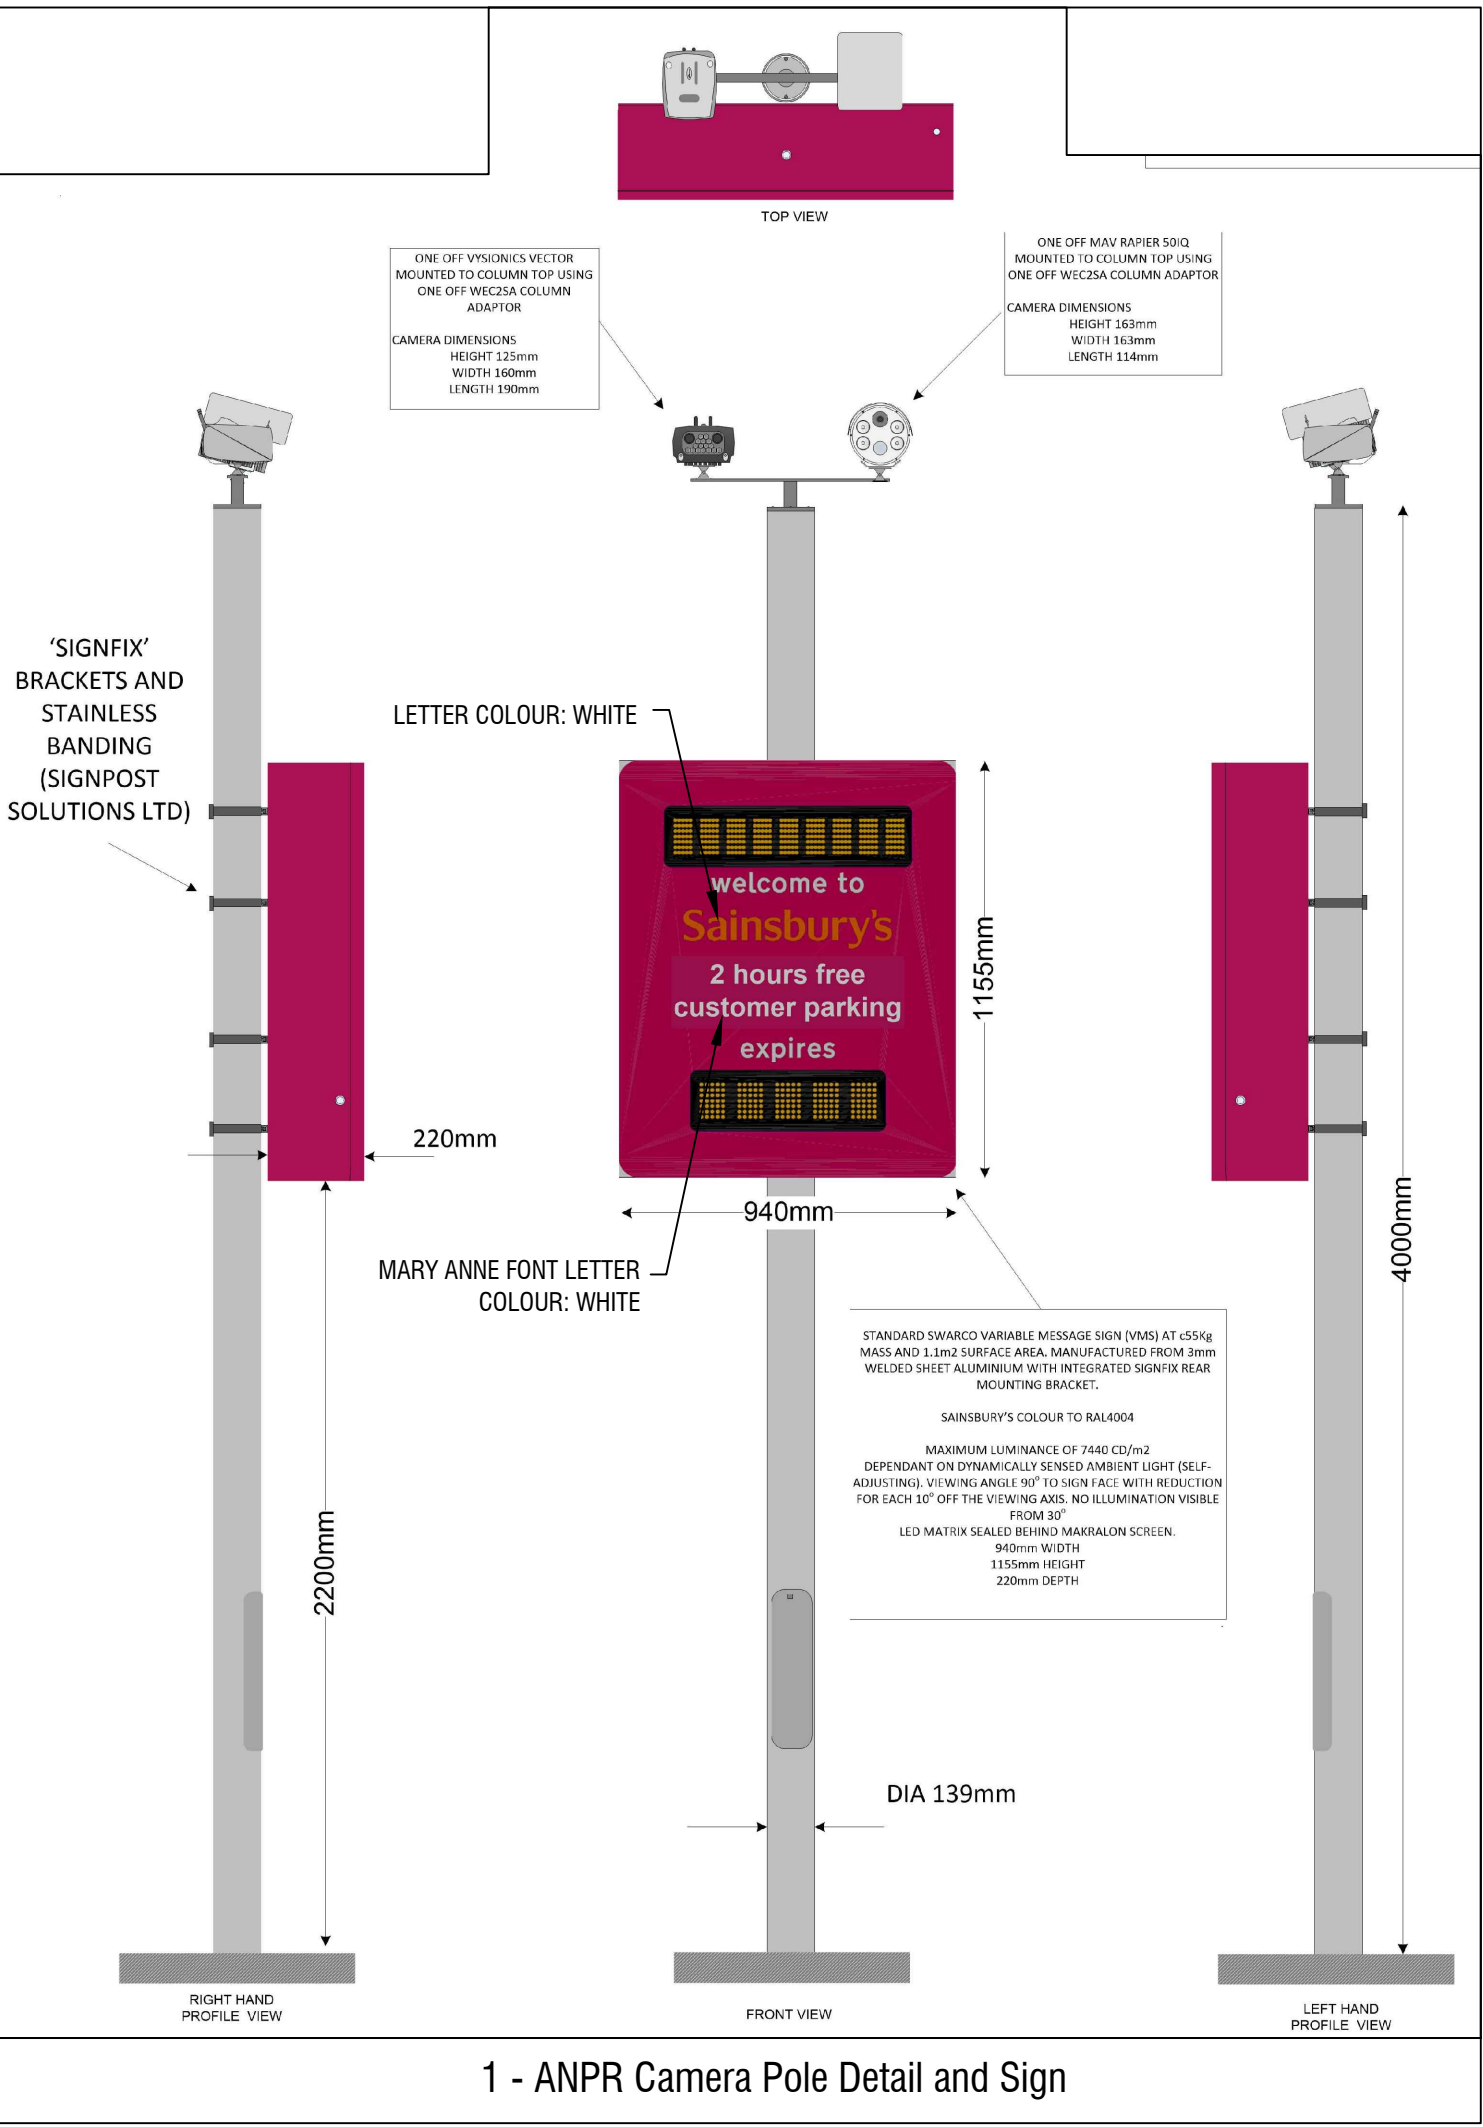


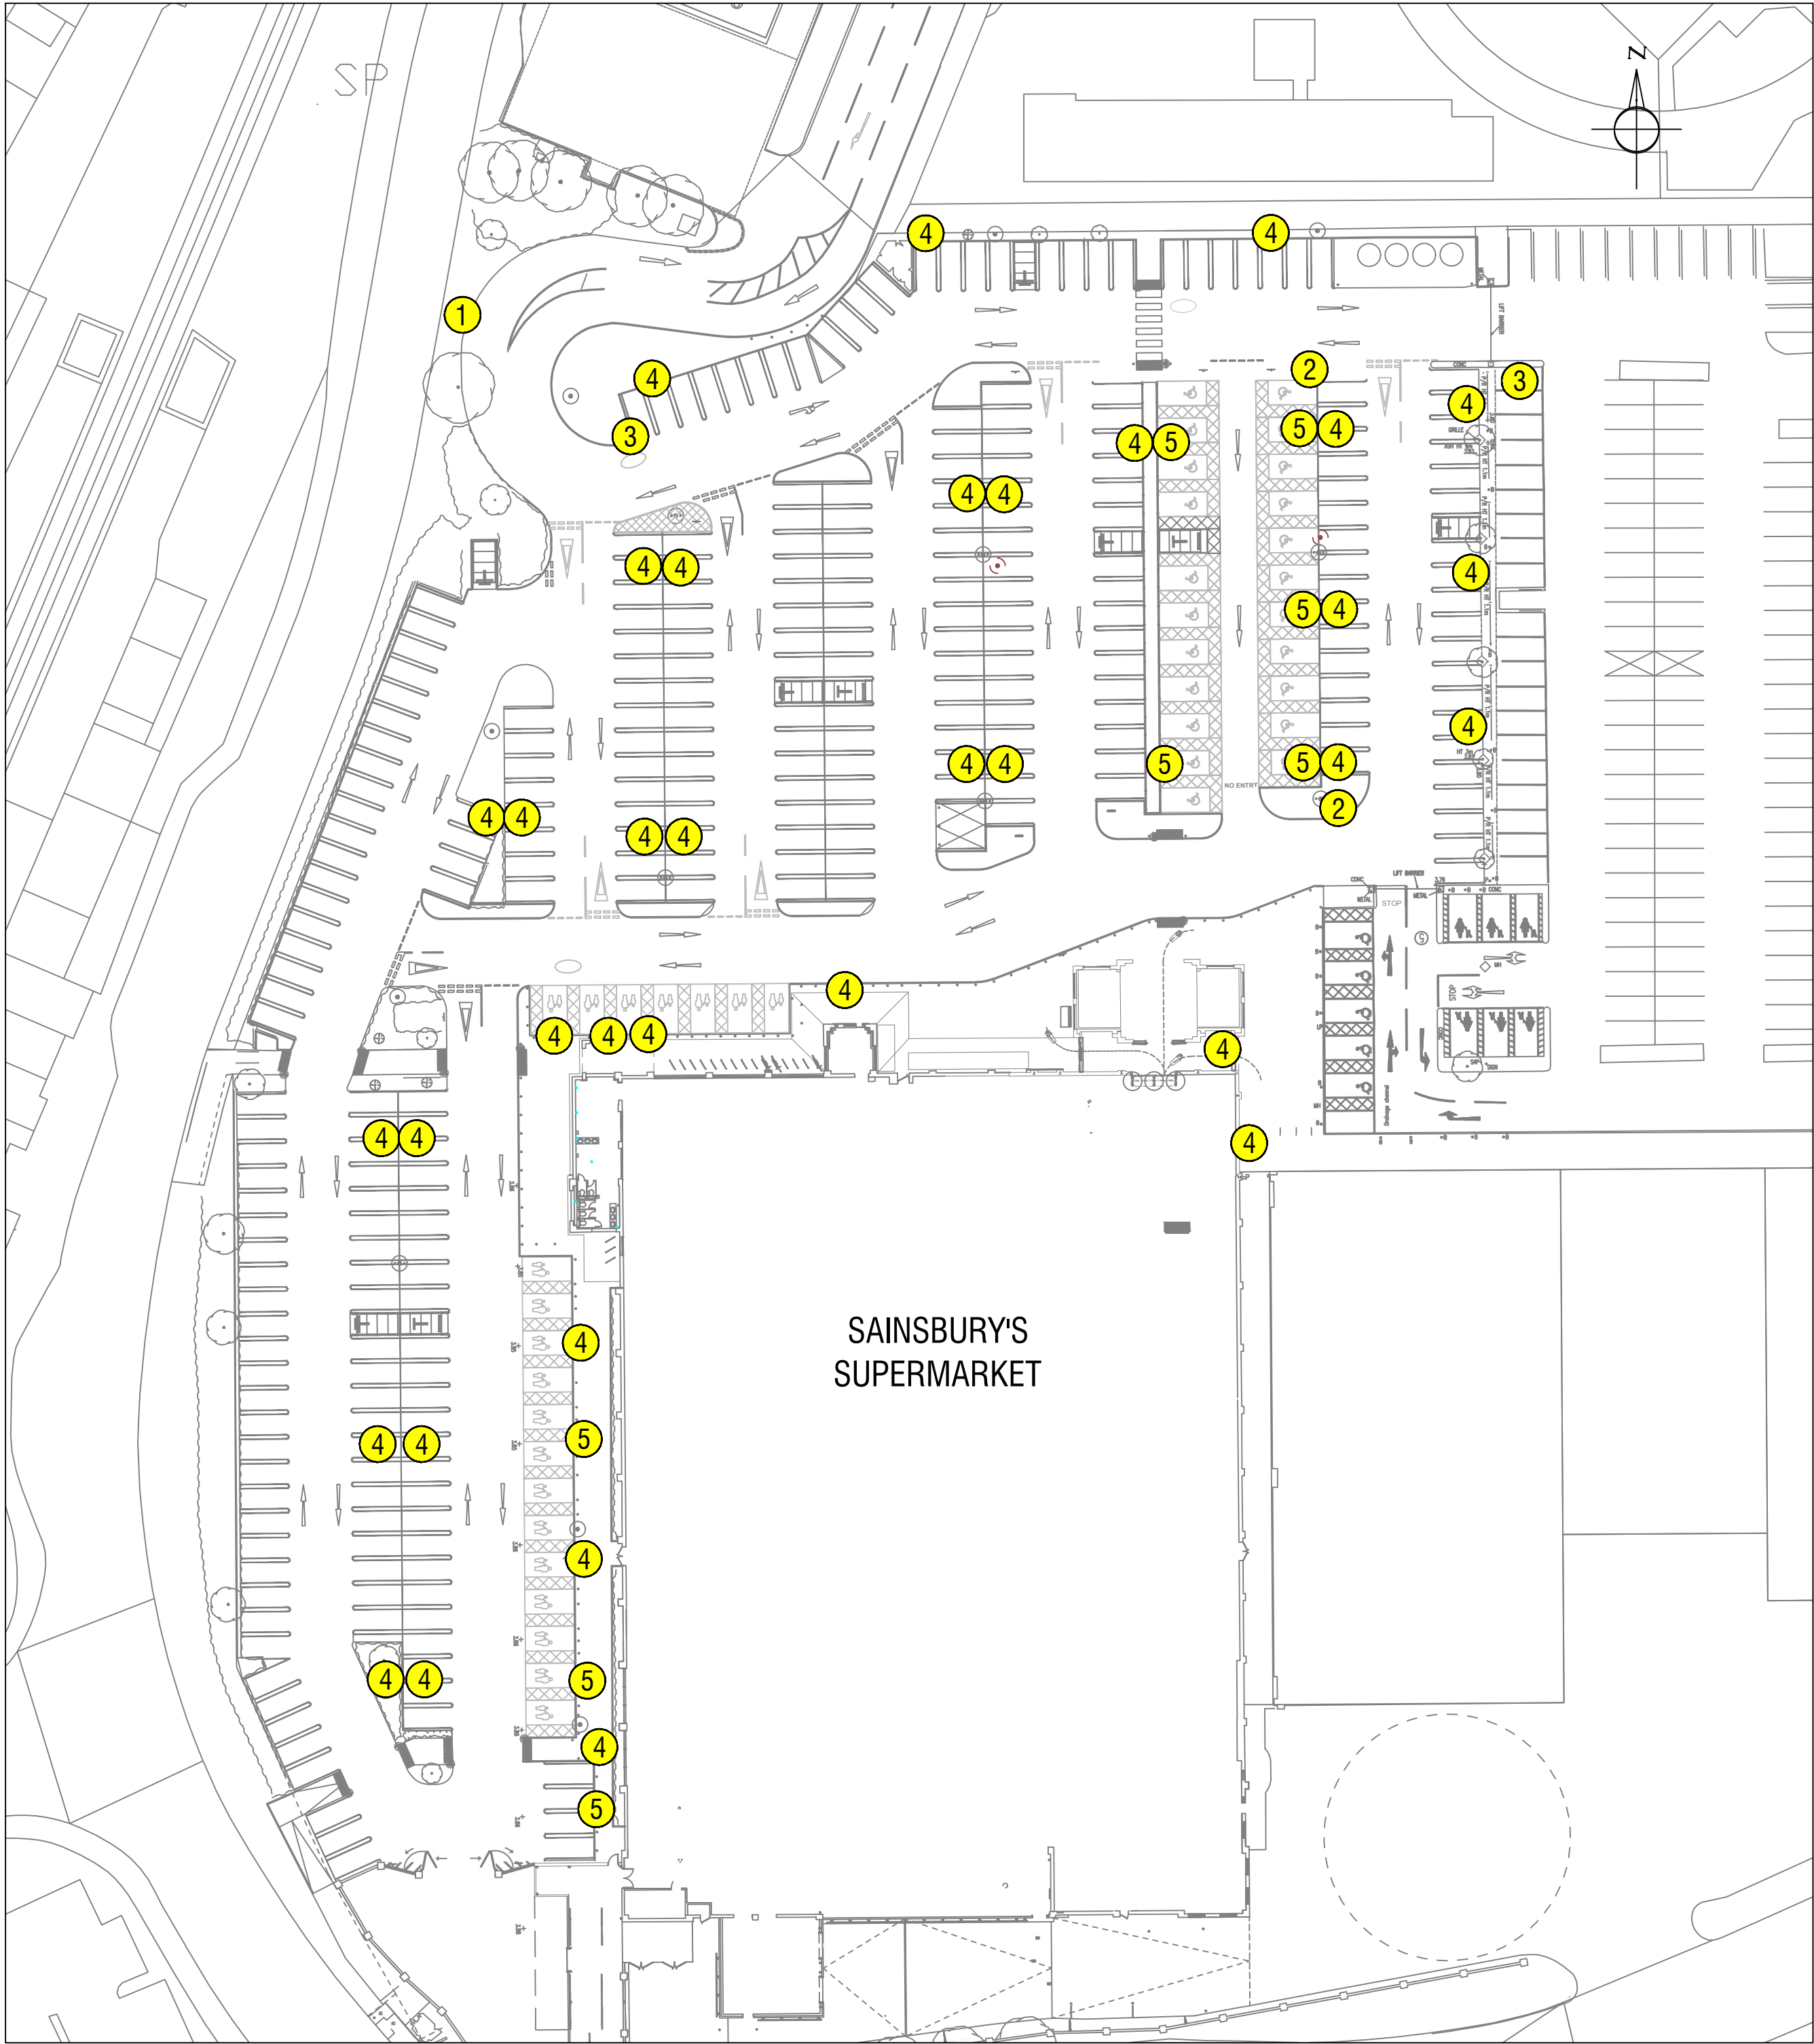

© Copyright: all rights reserved.
This drawing must not be reproduced without permission.
This drawing must be read in conjunction with all relevant consultant/
specialist drawings/information.
This drawing must not be used for construction unless issued for construction.
All dimensions on this drawing are in millimeters (unless otherwise stated).
Do not scale from this drawing

Signage Notes:

All signage to be installed at a height of 2.1m from the floor finish below to the bottom of the sign.

Text sizes: Cap height 50mm, sub text 25mm.

Rev	Date	Amendment			

H & S File Information

Project No	Dwg No	Rev
1835 2079	HS100	0

Dwg Title
Proposed Layout

ate -		Scale 1:500 @ A1	
rawn MLH	Designed	SLC	Checked -

Project

Sainsbury's Spalding Car Park 2016 (2079)
Holland Market, Spalding. PE11 1RQ

Client

Sainsbury's



CREATE THE DIFFERENCE

Gleneagles Project Services Ltd

2 Pellon Place, Bradley Business Park,
Dyson Wood Way, Huddersfield, HD2 1GT
Tel: 01484 422219 Email:enquiries@gps-ld.co.uk

Camera controlled parking with a 2 hour parking restriction
Terms and conditions apply for parking on private land. See signage in car park for full details

3 - Entrance Sign

Maximum stay 2 hours

This is a camera controlled car park with 2 hours free parking for Sainsbury's customers.

We are using cameras to capture images of vehicle number plates and to calculate the length of stay.

This car park is patrolled. Please observe the following conditions to avoid a parking charge notice of £70.

- Parking limited to 2 hours
- No return within 2 hours
- Park within marked bays

30 Dorset Square, London, NW1 6QJ 020 7563 3000

Working in partnership with **Sainsbury's**

4 - Terms and Conditions Sign

Blue badge and Parent & Child bays

We are making checks on vehicles parking within Blue badge and the Parent & Child bays.

This car park is patrolled. Please observe the following conditions to avoid a parking charge notice of £70.

- Blue badge holders only within marked bays
- Parent & Child parking only within marked bays

30 Dorset Square, London, NW1 6QJ 020 7563 3000

Working in partnership with **Sainsbury's**

5 - Blue Badge and Parent & Child Sign