


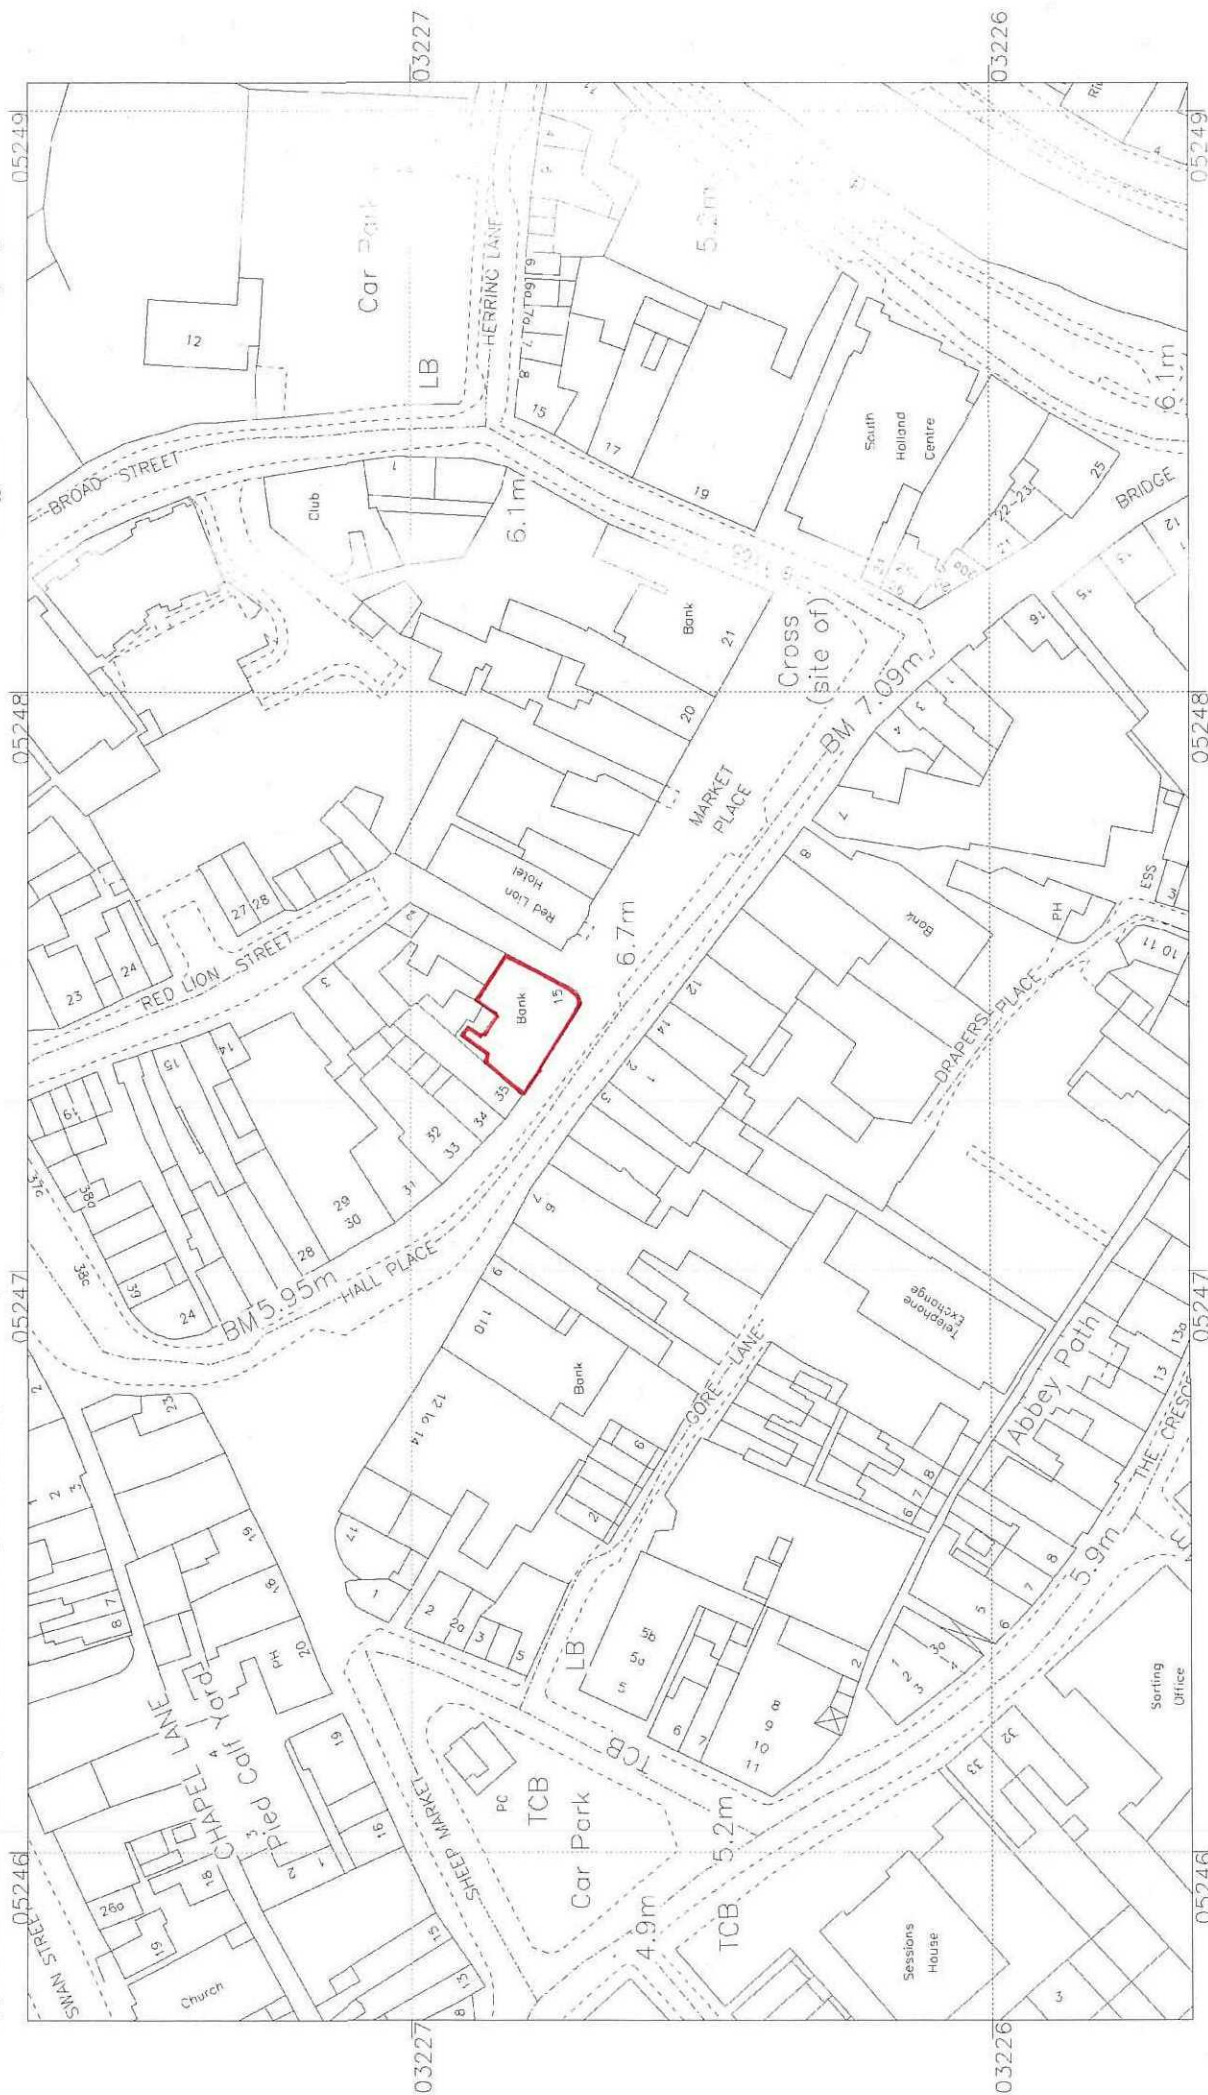

Reproduced from the Ordnance Survey map by BT
by permission of Ordnance Survey on behalf of the
Controller of Her Majesty's Stationary Office (C) Crown
Copyright British Telecommunications plc 100028040



Scale: 1:1250