



north

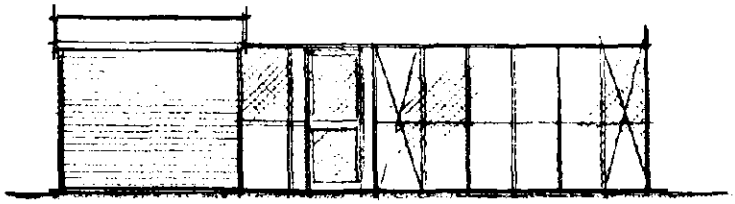


west

DETERMINED PLAN

664/94

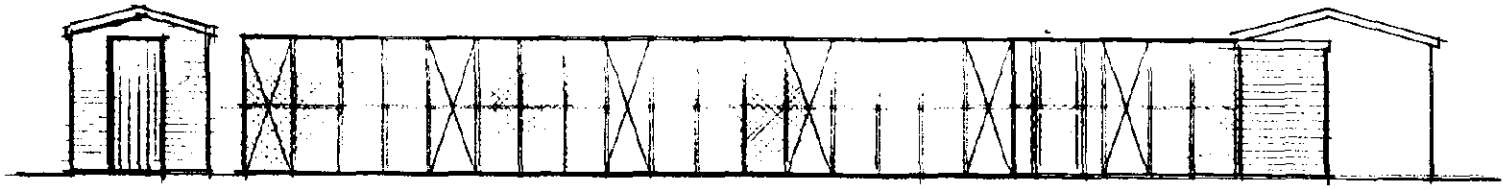


south

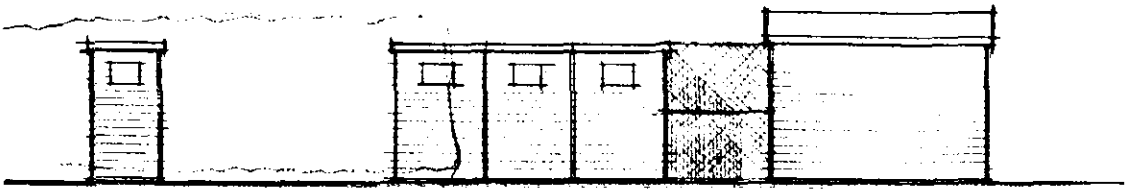


east

PROPOSED CATTERY @ 'DEERLANDS' HORSESHOE RD. SPALDING
FOR MRS P. McKENNA.

ELEVATIONS. Scale 1:100

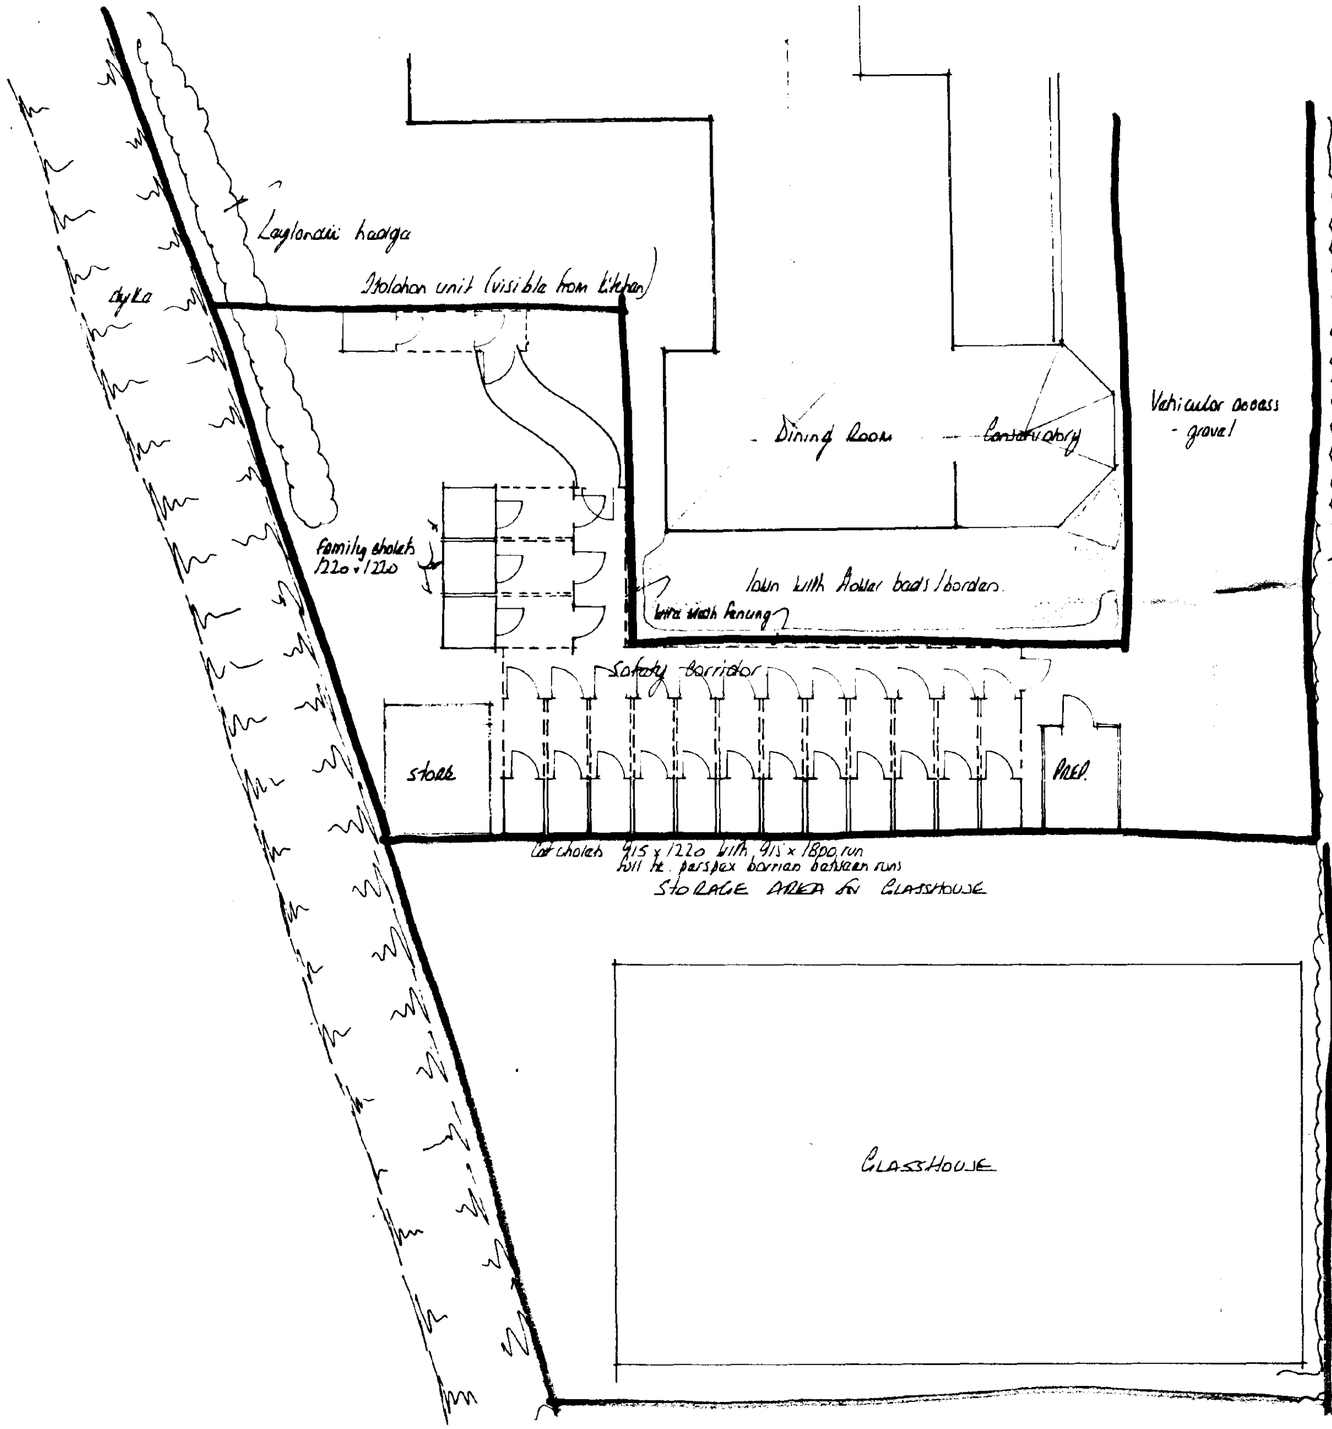

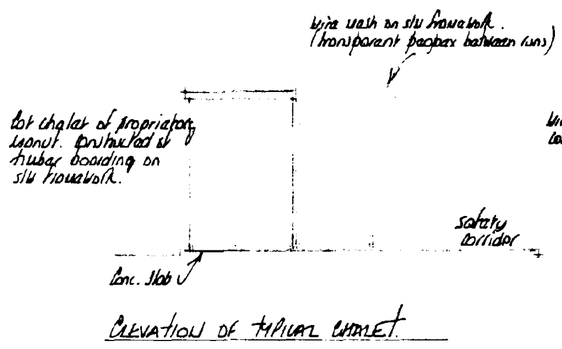

ELEVATION OF TYPICAL CHALET

DETERMINED PLAN

SOUTH ... DIST.
PLAN DEPT.
11 JUL 1994
REF 0664/94

NOTES:
All dimensions must be checked on site and not scaled from this drawing.

A		
	Date	Revisions

© copyright

East Midlands Design Associates
"Willow Lodge",
Horseshoe Road,
Spalding,
Lincs. PE11 3JA
Tel: Spalding (0775) 767968

Client
MRS McKENNA.

Job Title
PROPOSED CATTERY @
'THE DEERLANDS'
HORSESHOE ROAD
SPALDING.

Drawing Title
SITE LAYOUT PLAN

Scale 1:100

Date 29.05.94 | Drawn by AL

Drg No. 94/47/01 | Rev

A PRODUCT OF THE UNO RANGE ARCHITECT CAT. No. 7312

420 594mm A2