



Front Elevation.

Side Elevation.

Rear Elevation.

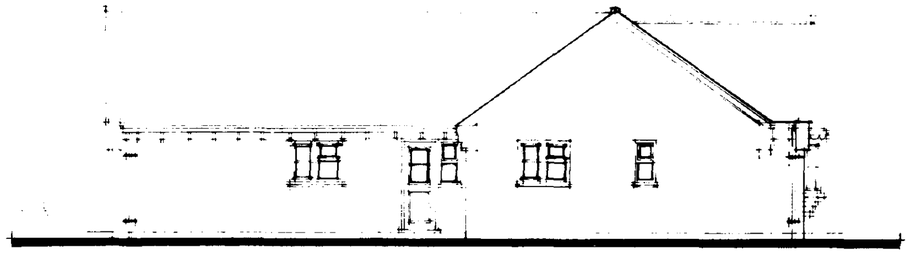


Side Elevation.

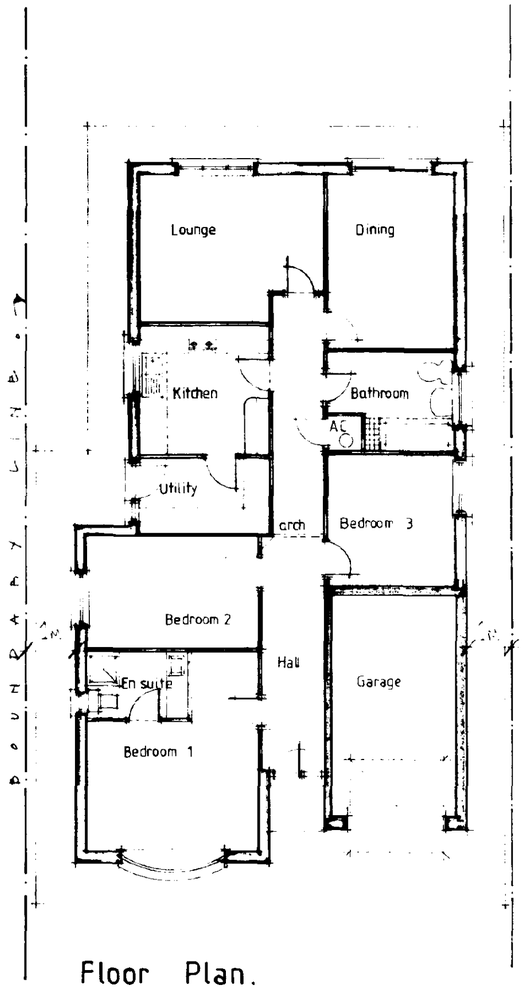

Floor Plan.

Site Location.
1:500

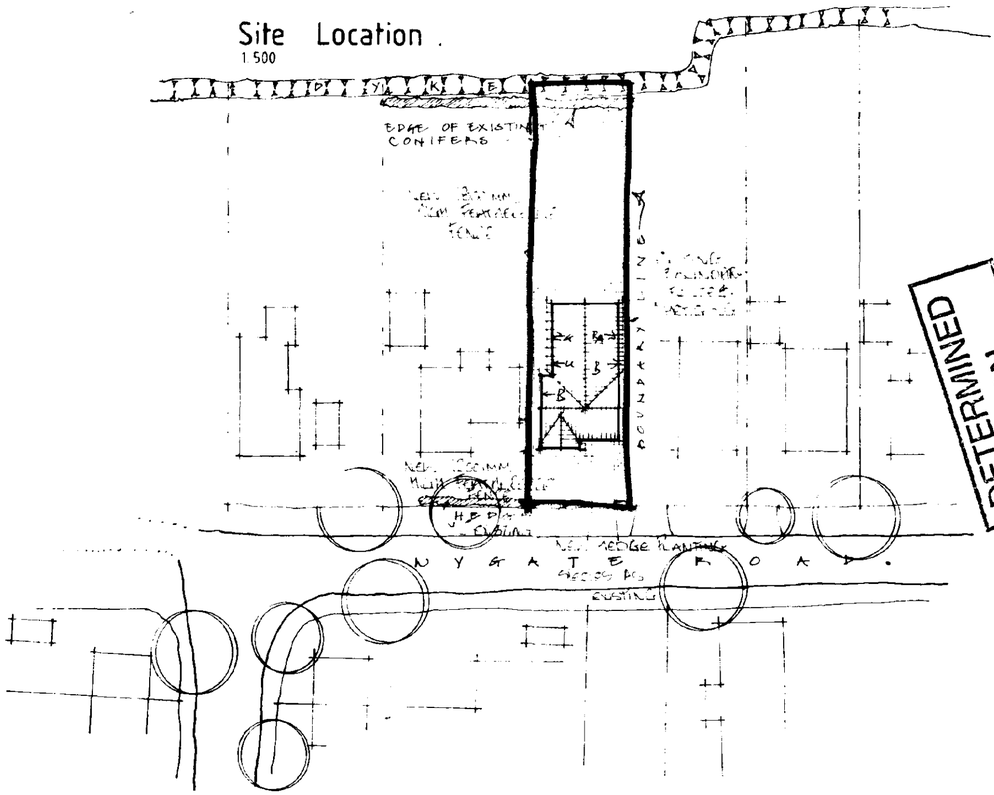

SOUTH HOLLAND D.C.
PLAN DEPT.
11 JUL 1994
REF S665/94

DETERMINED PLAN

ALLISON HOMES

Telephone (0775) 724701 Fax (0775) 762153
ALLISON HOMES is a trading name of SWALLOW HOMES LTD

project
3 Bed Bungalow,
Wygate Road, Spalding.

drawing title
Design Drawing.

scale 1:100	drawing no.
date Feb '94	AHI/005
drawn by MITCHELL.	Rev. A 07/07/94 CHANGE

SUMMIT

106 2937