


Ordnance Survey®
OS Sitemap™

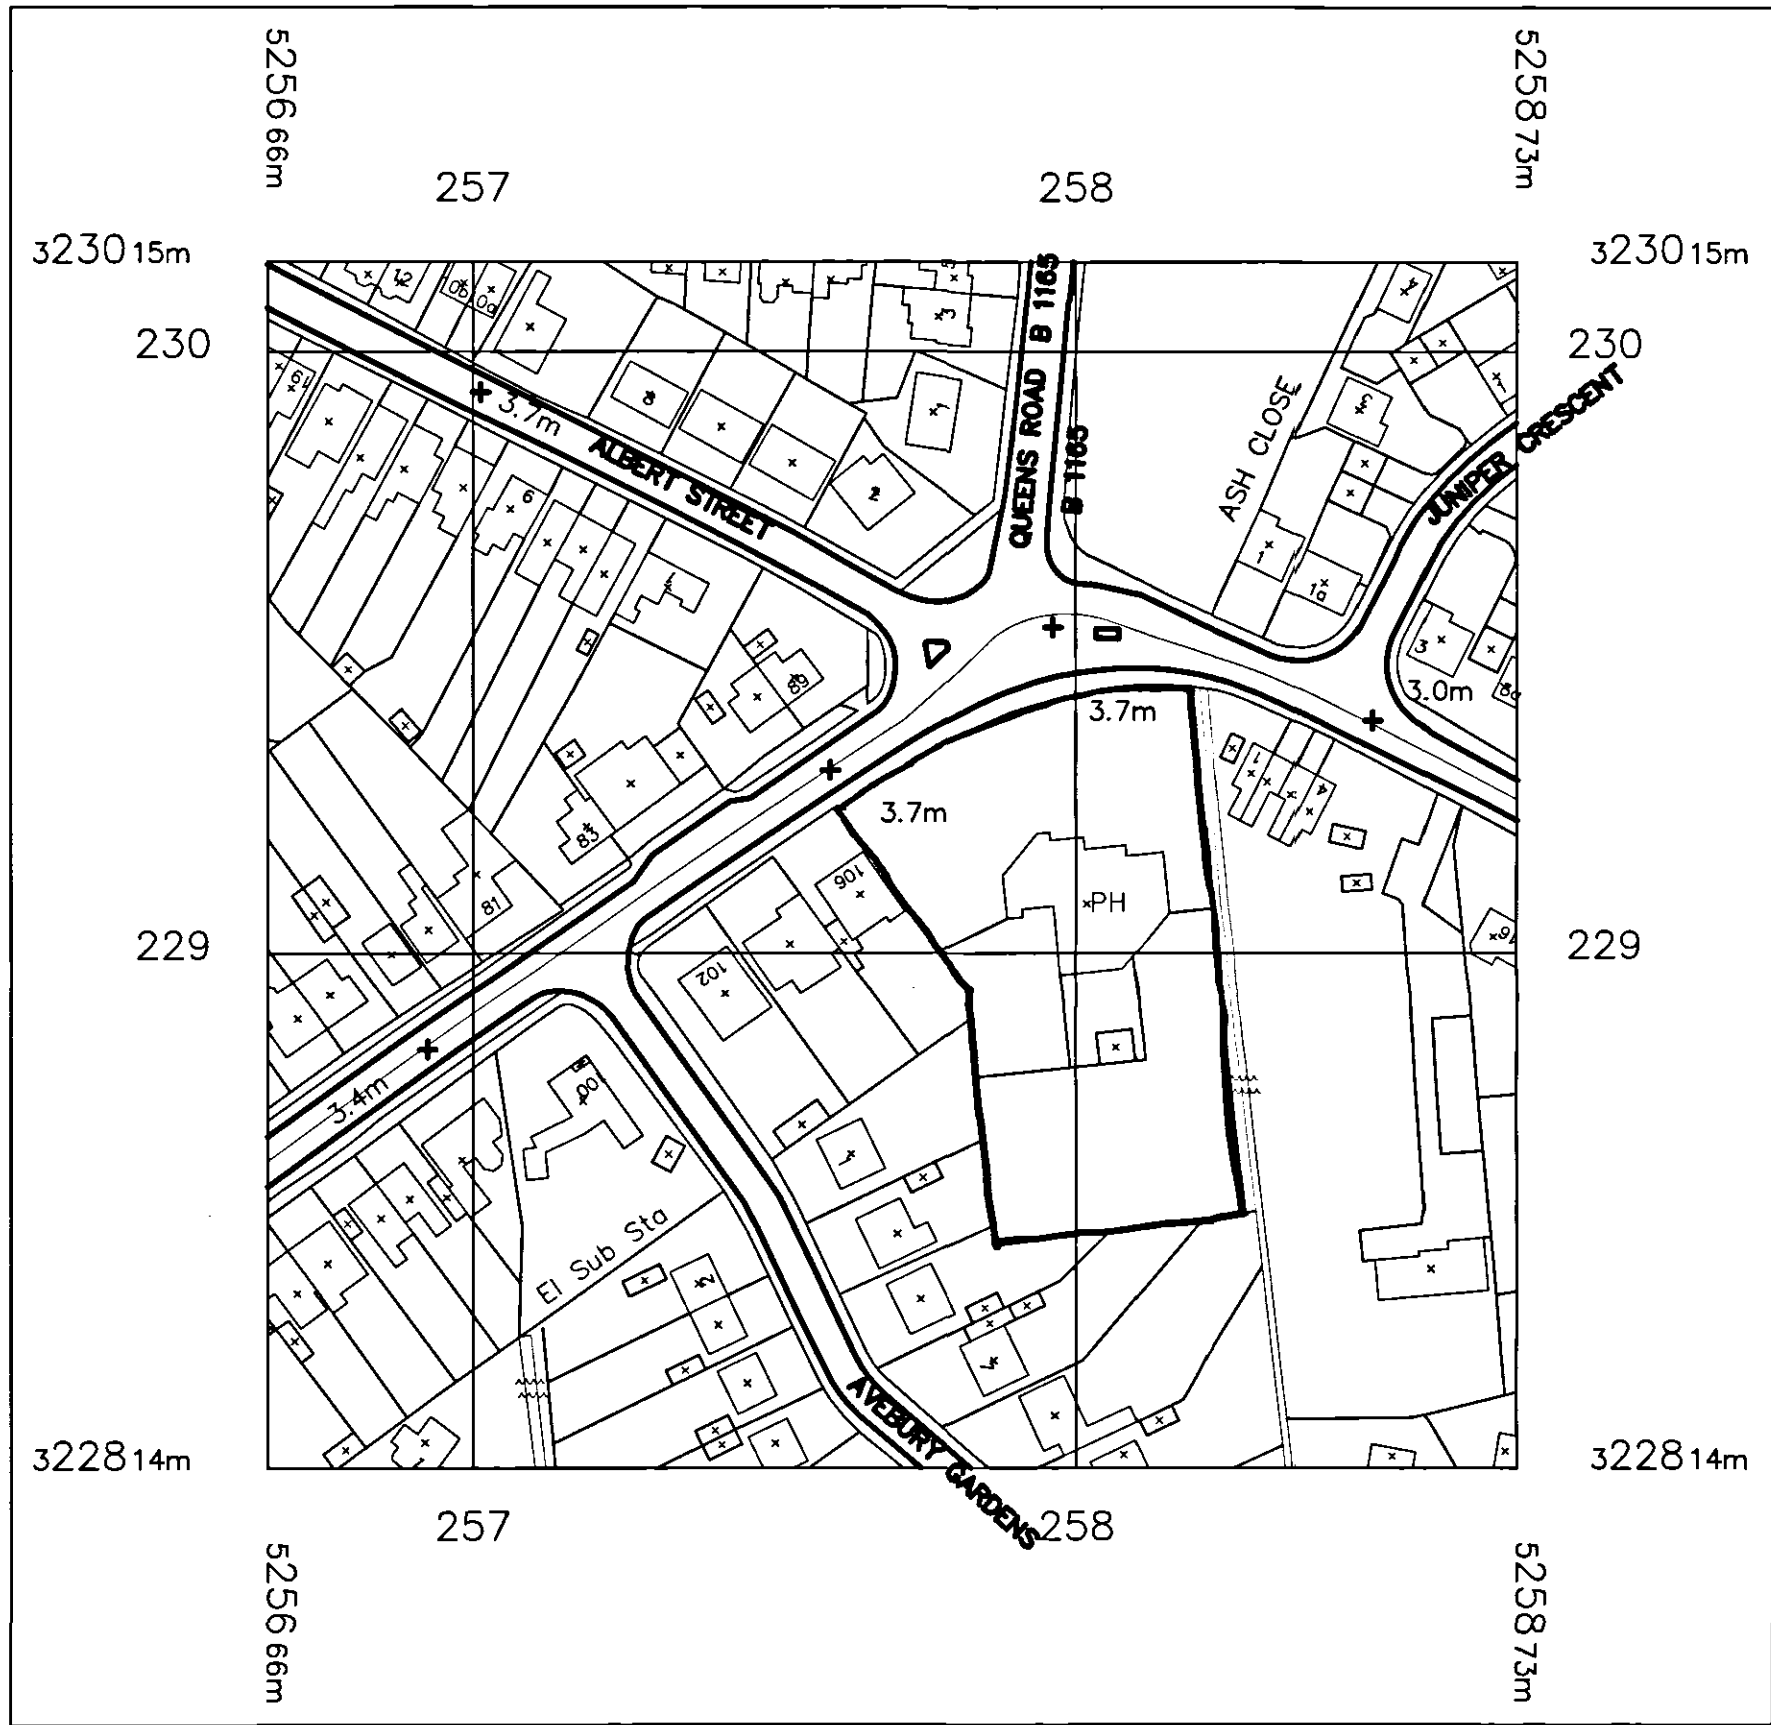

© Crown Copyright 2008
Reproduction in whole or in part is prohibited
without the prior permission of Ordnance Survey.

COPYRIGHT: This drawing, design & all information contained herein
remain the sole copyright of Concorde Interiors & reproduction in any
form is strictly forbidden unless permission is obtained in writing.
NOTES:
Do not scale from this drawing & all dimensions must be checked on site
prior to any manufacture taking place.

rev	date	note	init.
-----	------	------	-------

© copyright



Chartered Interior Designers
Architectural Services
Project Management

Palmer Street
Hyde Park
Doncaster
England
DN4 5DD

Tel: +44 (0)1302 361 024 Fax: +44 (0)1302 321343
e-mail: sales@concordeinteriors.com
www.concordeinteriors.com

Client:
GREENE KING

Project:
**THE BIRDS
108 HALMER GATE
SPALDING Lincs
PE11 2EL**

Title:
LOCATION PLAN

Scale 1:1250	Dwg size: A1
Drawn: OS	Date: 27.05.08
Drawing No. 517/04	Revision:

