

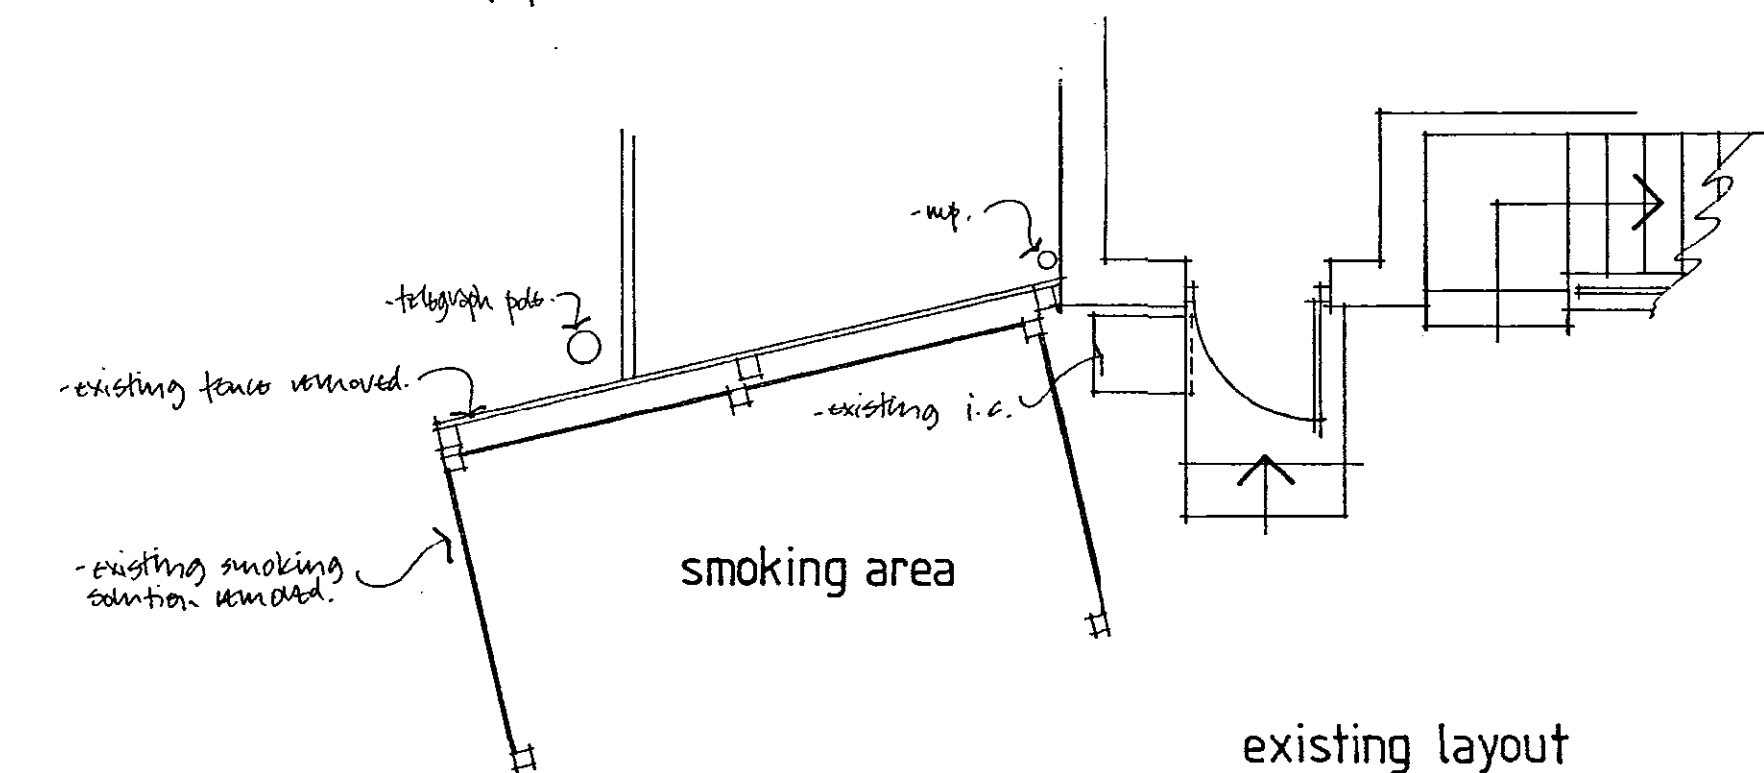
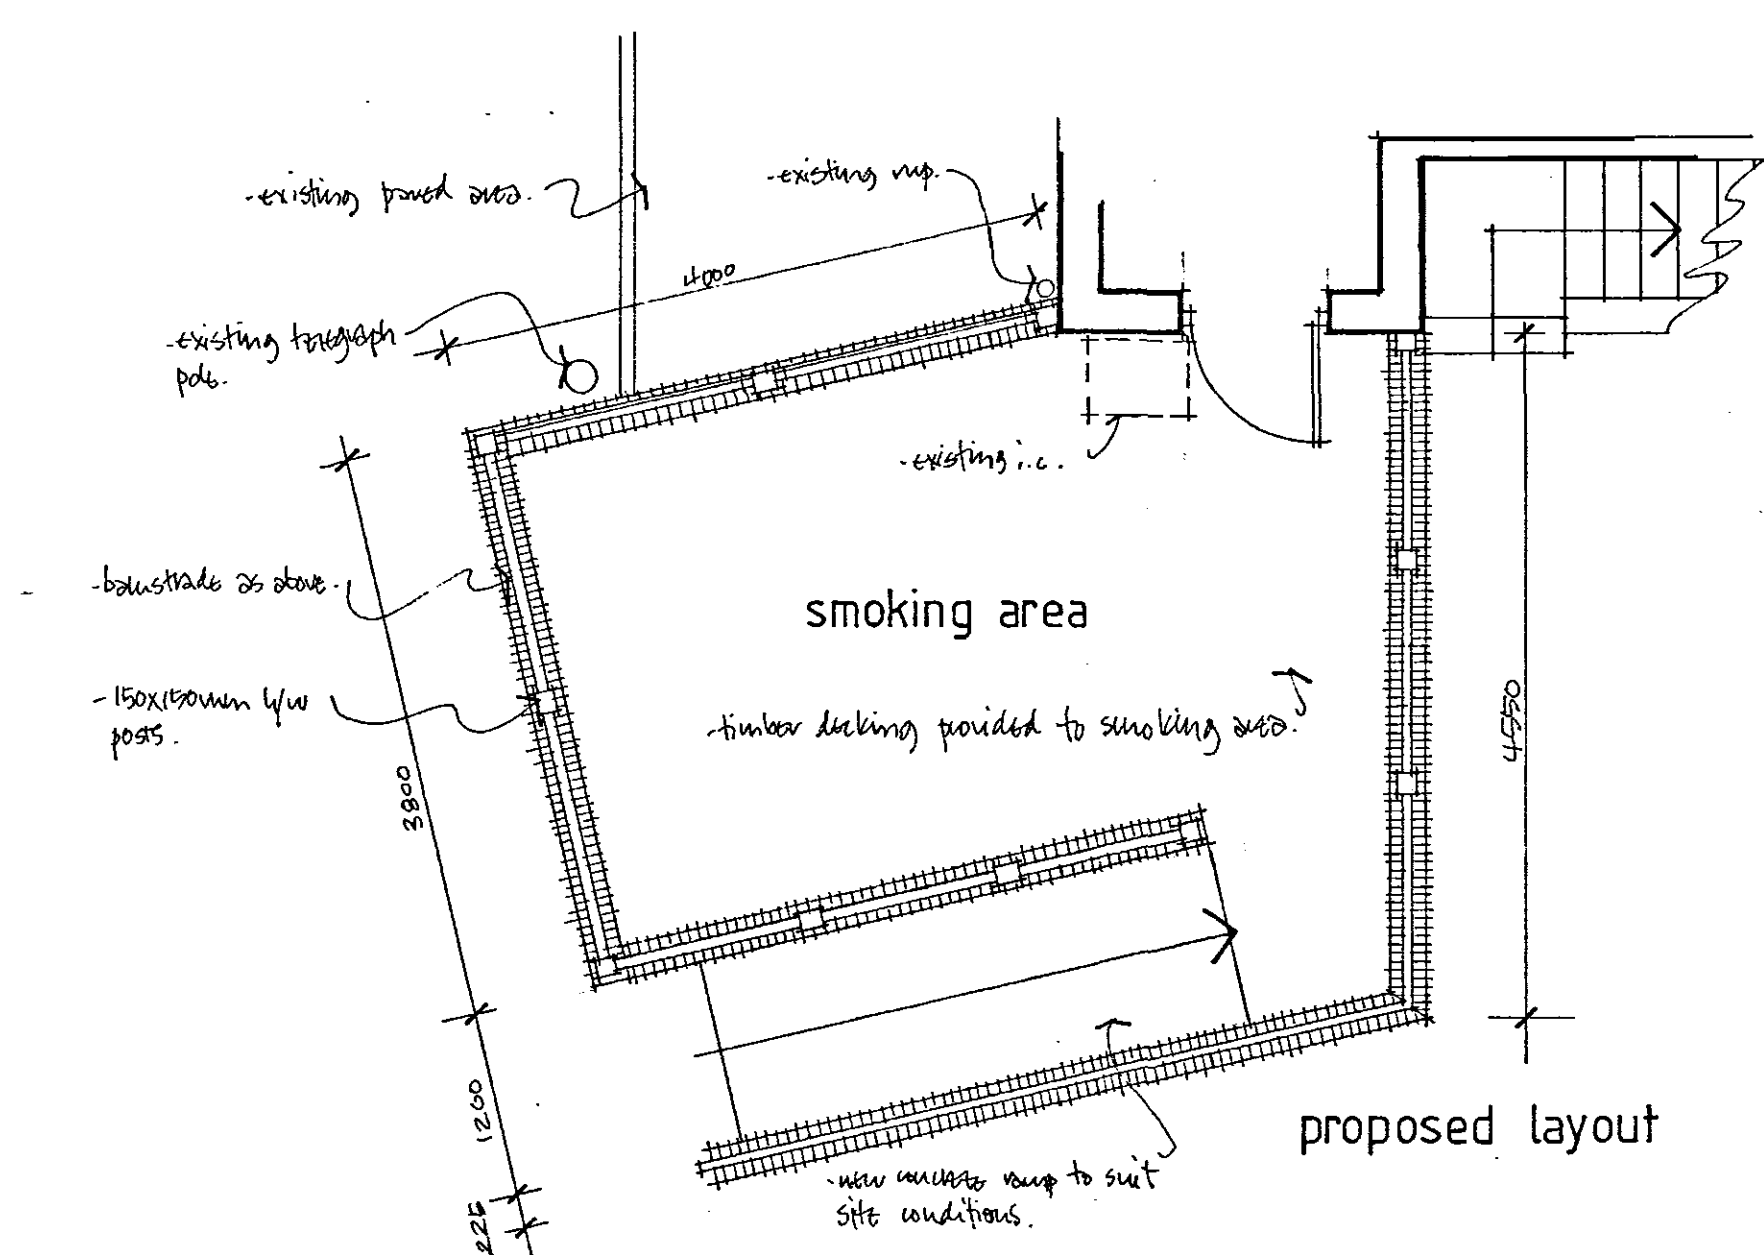
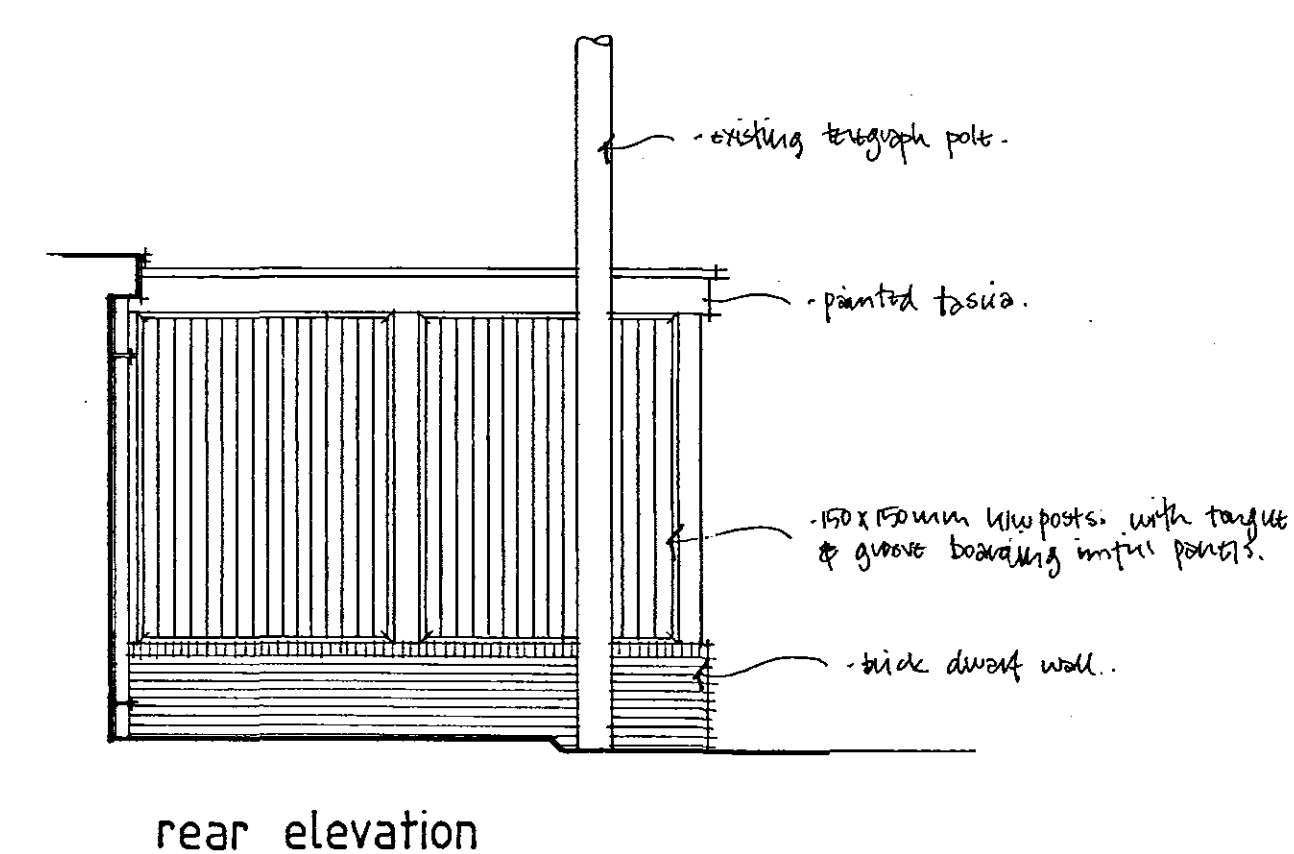
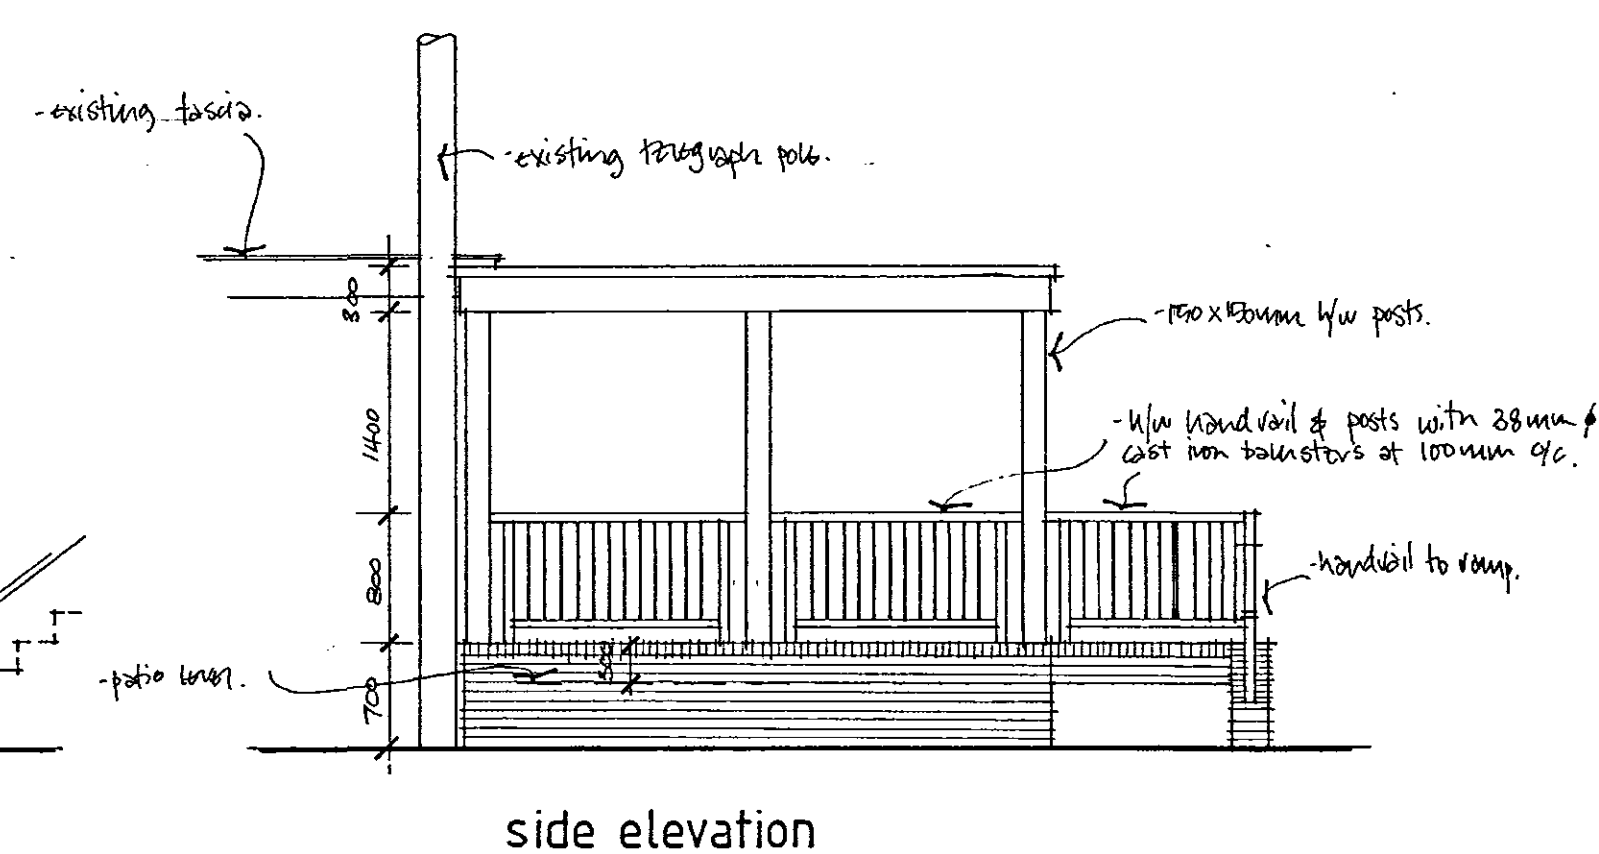
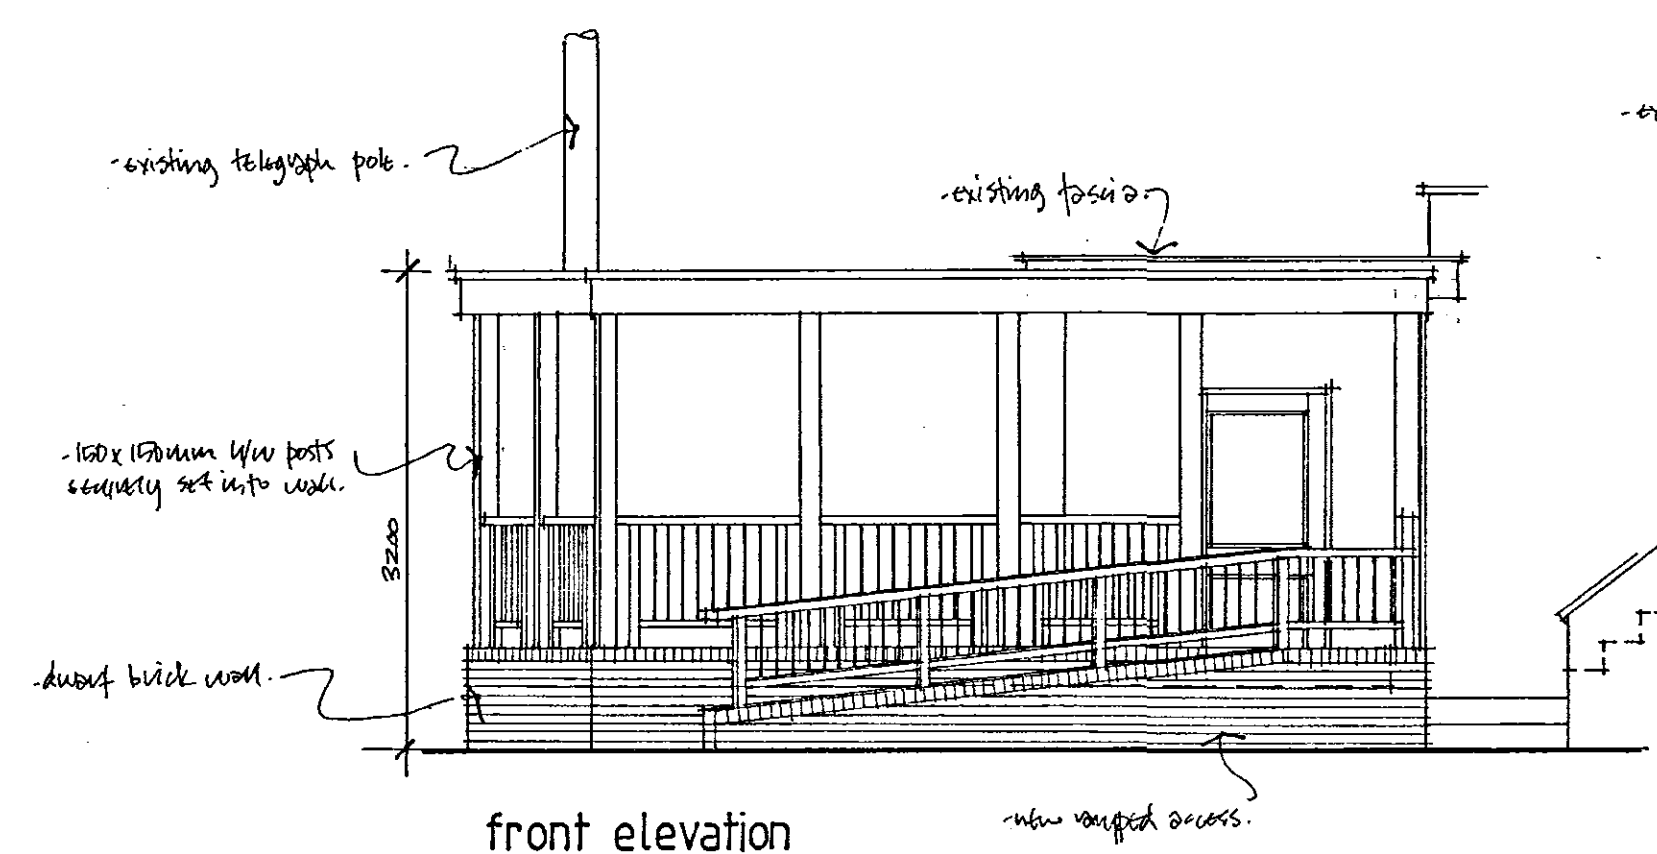


Tel: 00 44 (0)1302 361024 Fax: 00 44 (0)1302 321343
e mail: sales@concordeinteriors.com
www.concordeinteriors.com

SMOKING SOLUTION 1

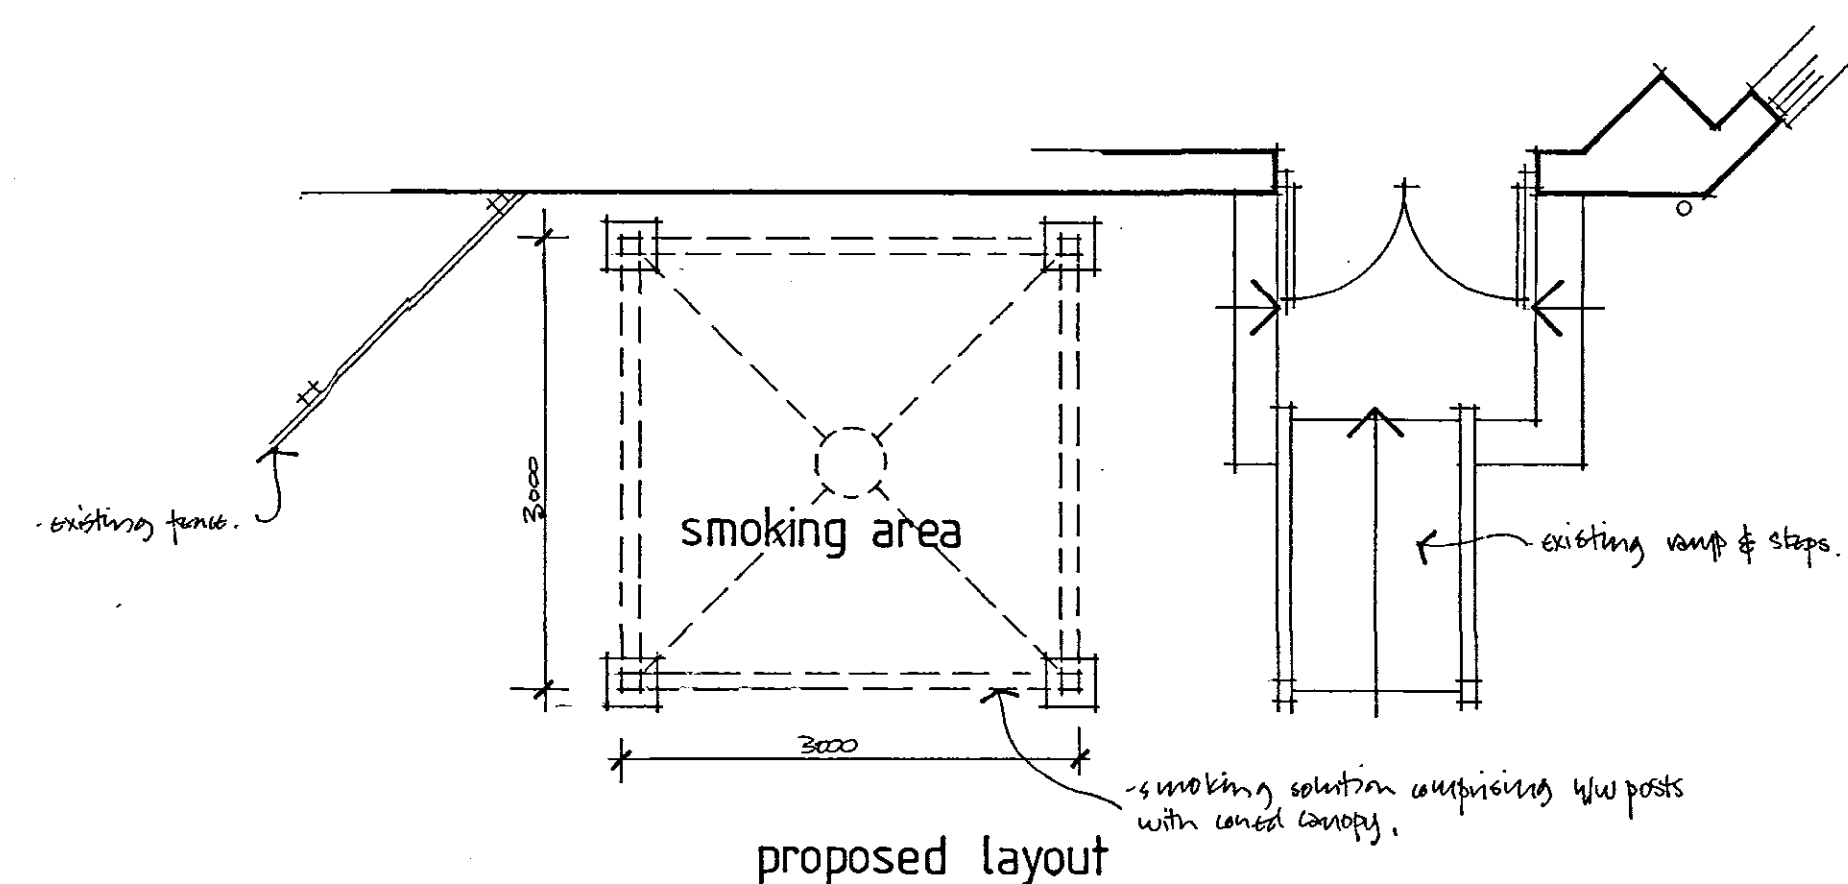

SMOKING SOLUTION 2

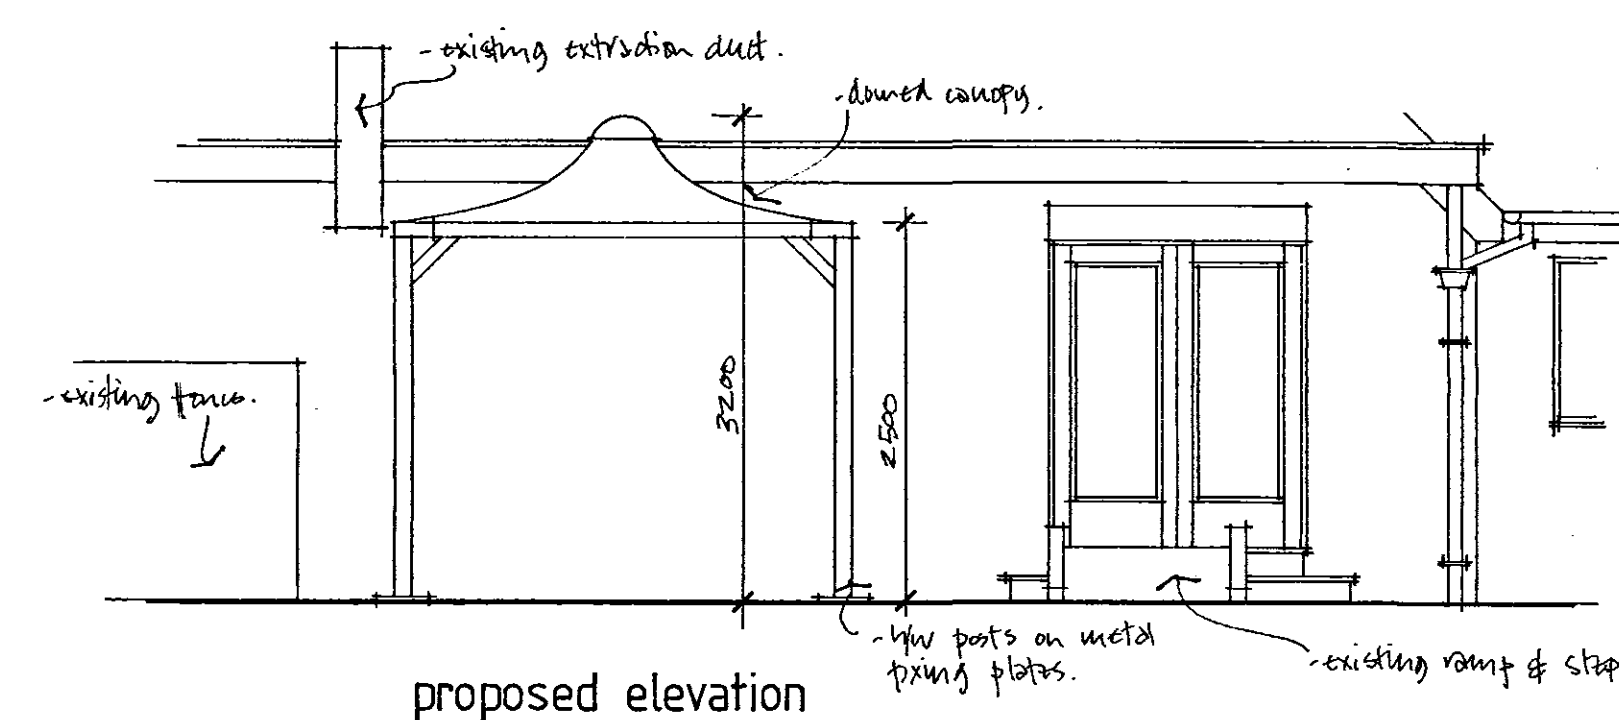

Planning
05 JUN 2008
Ret: 666/08

**DETERMINED
PLAN**

A					
Date			Revisions		
© Copyright					
 Chartered Interior Designers Architectural Services Project Management Palmer Street Hyde Park Doncaster England DN4 5DD Tel: 00 44 (0)1302 361024 Fax: 00 44 (0)1302 321343 e mail: sales@concocondesigninteriors.com www.concocondesigninteriors.com					
Client GREENE KING PLC					
Project THE BIRDS 108 HALMER GATE SPALDING PE11					
Title PROPOSED SMOKING SOLUTIONS					
Scale 1:50					
Drawn by APD			Date MAY 2008		
Drawing No. 517/03			Revision		