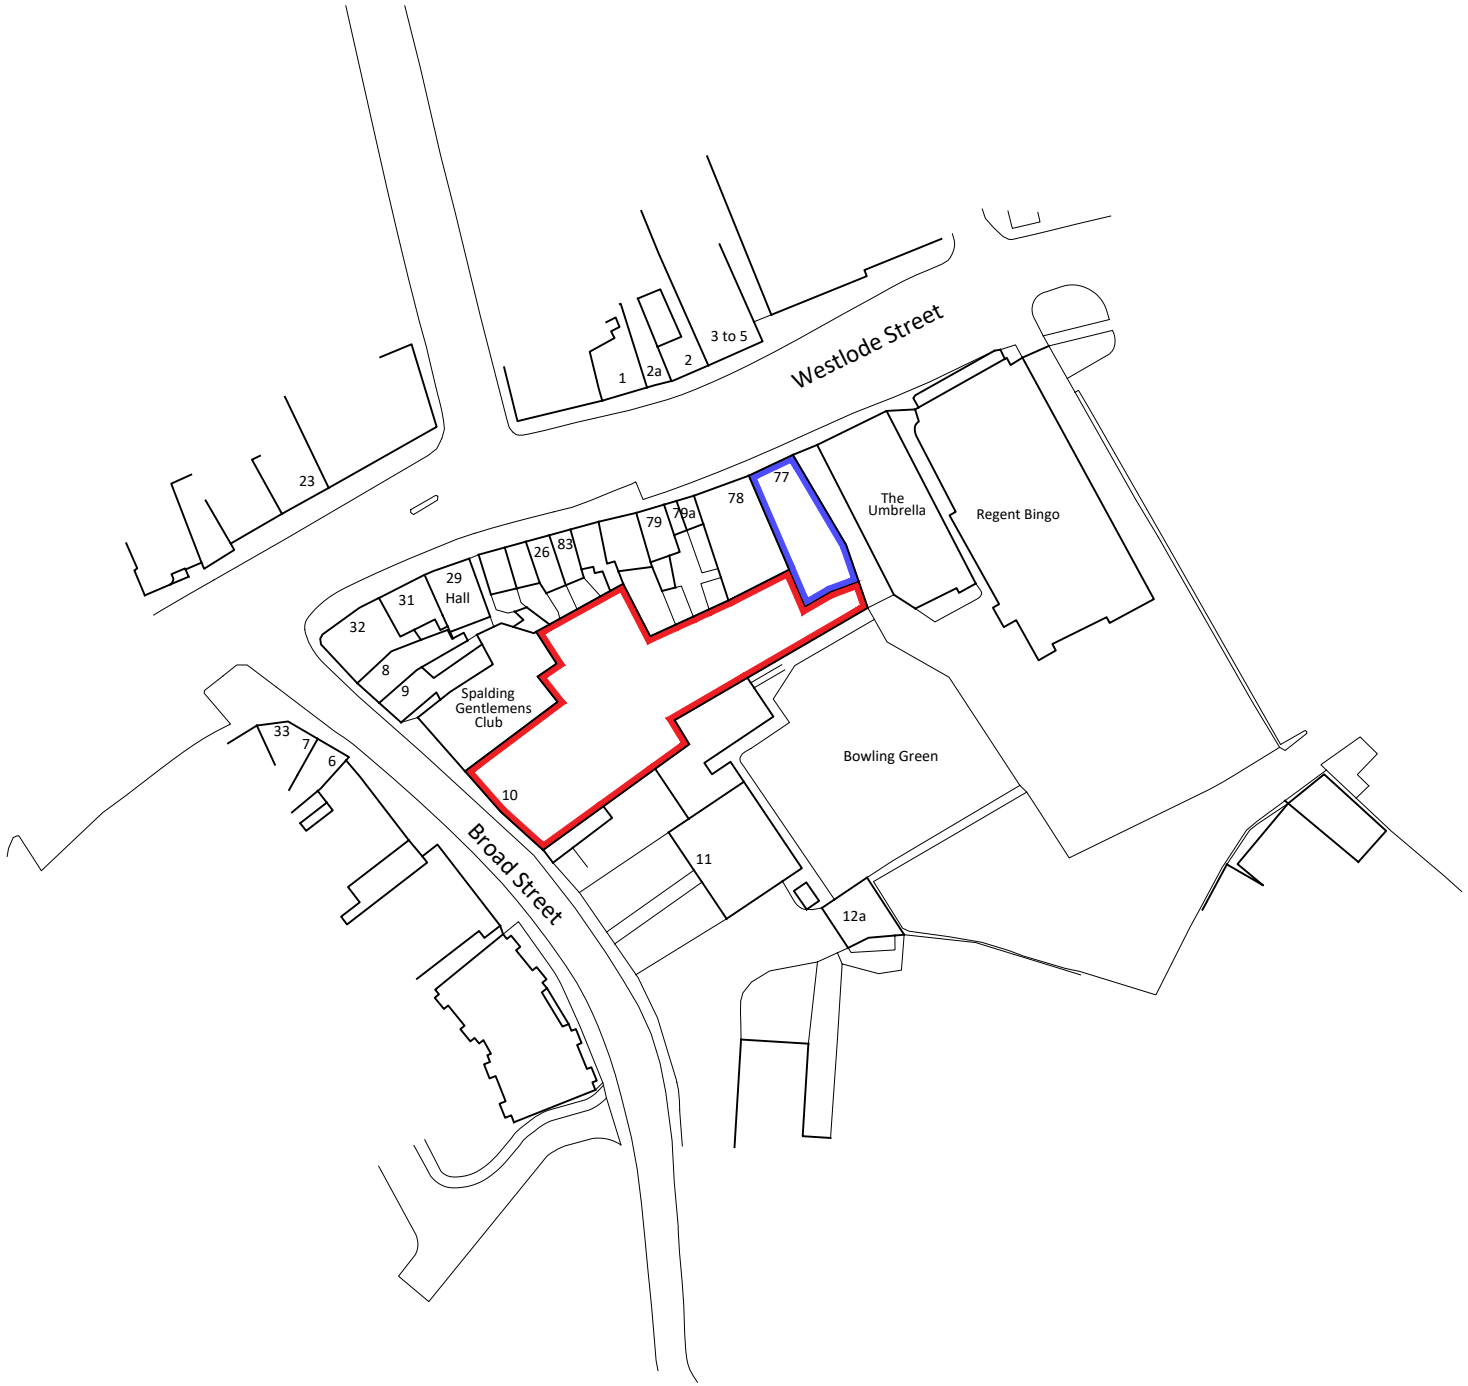


Notes

Copyright
© Robert Doughty Consultancy Limited.
All rights described in the Copyright, Designs and Patents Act 1988 have been asserted.

Ordnance Survey Map
© Crown Copyright. OS Licence No: AR 100010613.

N

0 10 20 30 40 50m

- - -

Rev	Description	Date

Robert Doughty Consultancy

32 High Street, Helpringham
Sleaford, Lincolnshire, NG34 0RA

Tel: 01529 421646
Email: admin@rdc-landplan.co.uk
Web: www.rdc-landplan.co.uk

Client
Activ Property Management Ltd

Project
Proposed Development
Broad Street, Spalding

Drawing
Location Plan

Scale @ A4	Date
1: 1250	15/06/21

Drawn By	Checked By
WW	RJCD

Job Number	Status	Purpose of Issue
1075-6	PL	Planning

Drawing No.	Rev
1075-6_PL_LP01	-