



DETERMINED
PLAN

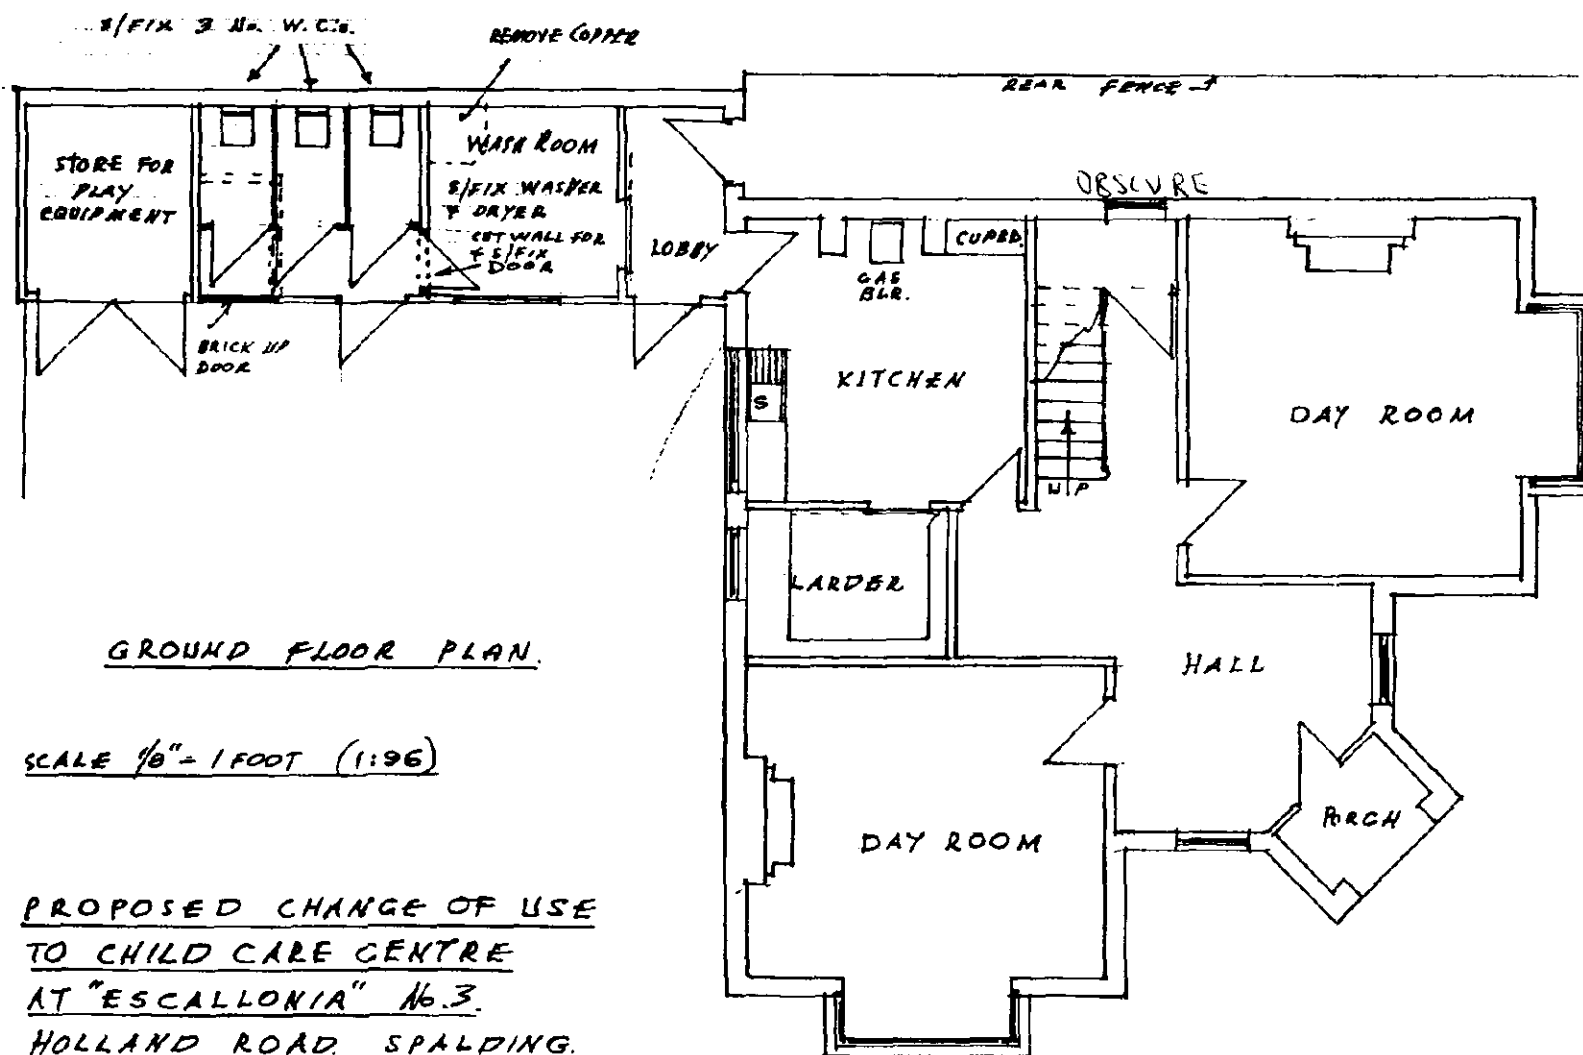

GROUND FLOOR PLAN.

SCALE 1/8" = 1 FOOT (1:96)

PROPOSED CHANGE OF USE
TO CHILD CARE CENTRE
AT "ESCALLONIA" No. 3.
HOLLAND ROAD SPALDING.
FOR S.G. & A.W. BROWN

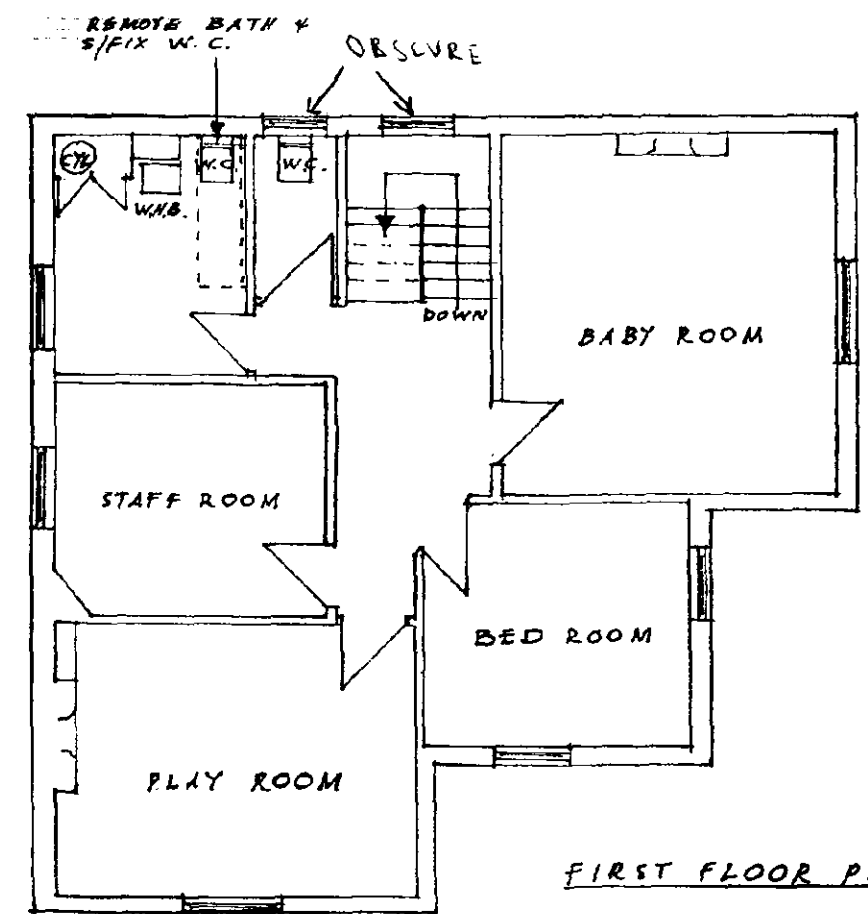

FIRST FLOOR PLAN

REF H16/0666/94

R. LONGSTAFF & CO. CHARTERED SURVEYORS. 5 NEW ROAD. SPALDING. TEL. 766766 AUGUST 1994.

SOUTH HOLLAND D.C.
PLAN DEPT
03 AUG 1994
REF 666/94