


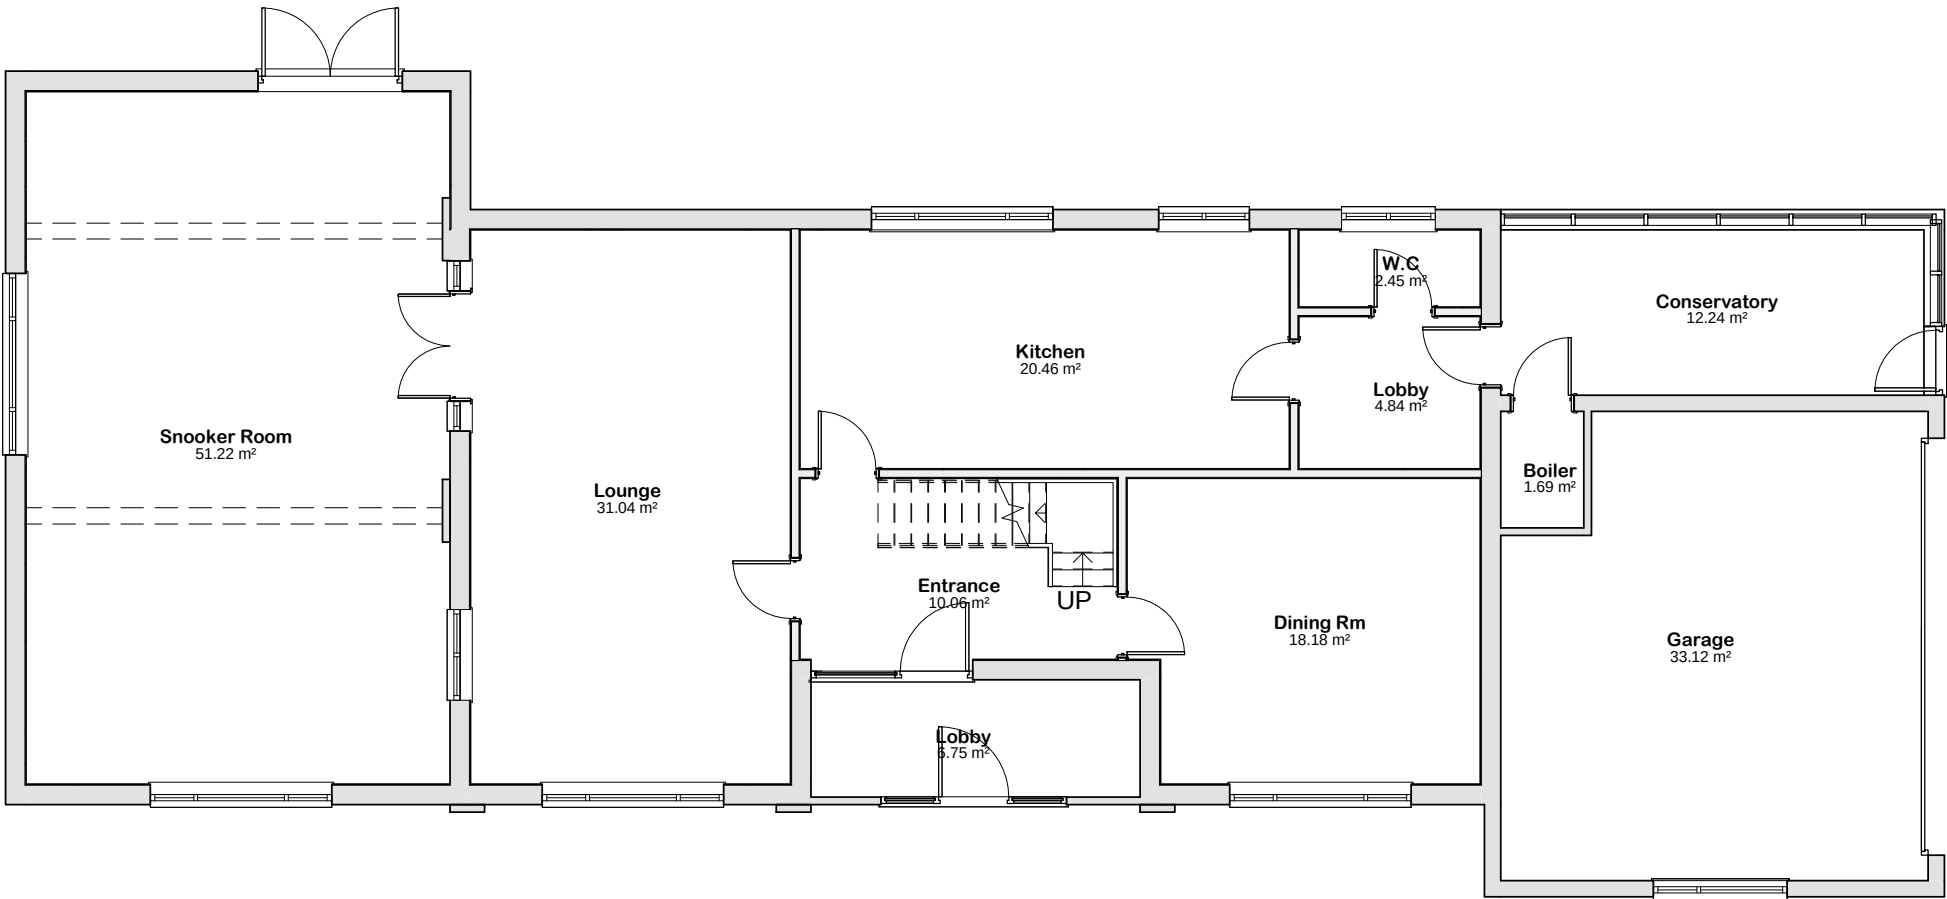

01 - Ground Floor Plan
1 : 100

