


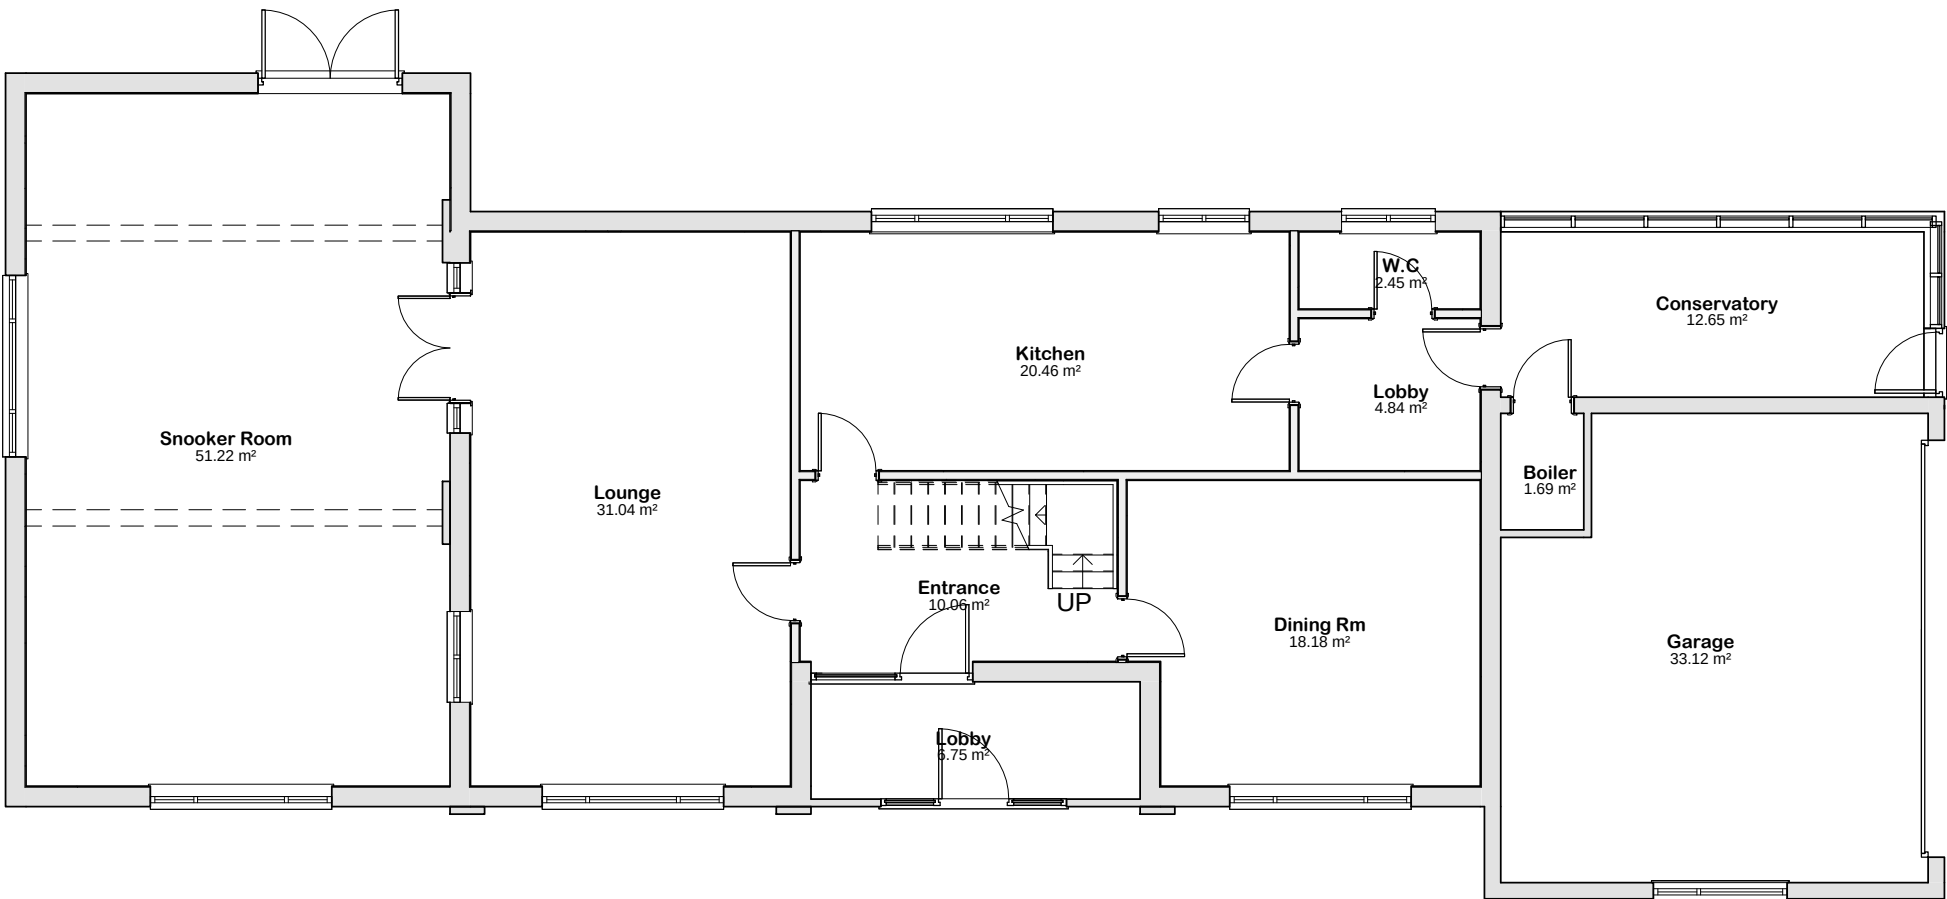

01 - Ground Floor Plan  
1 : 100

