




South As Existing

1 : 100

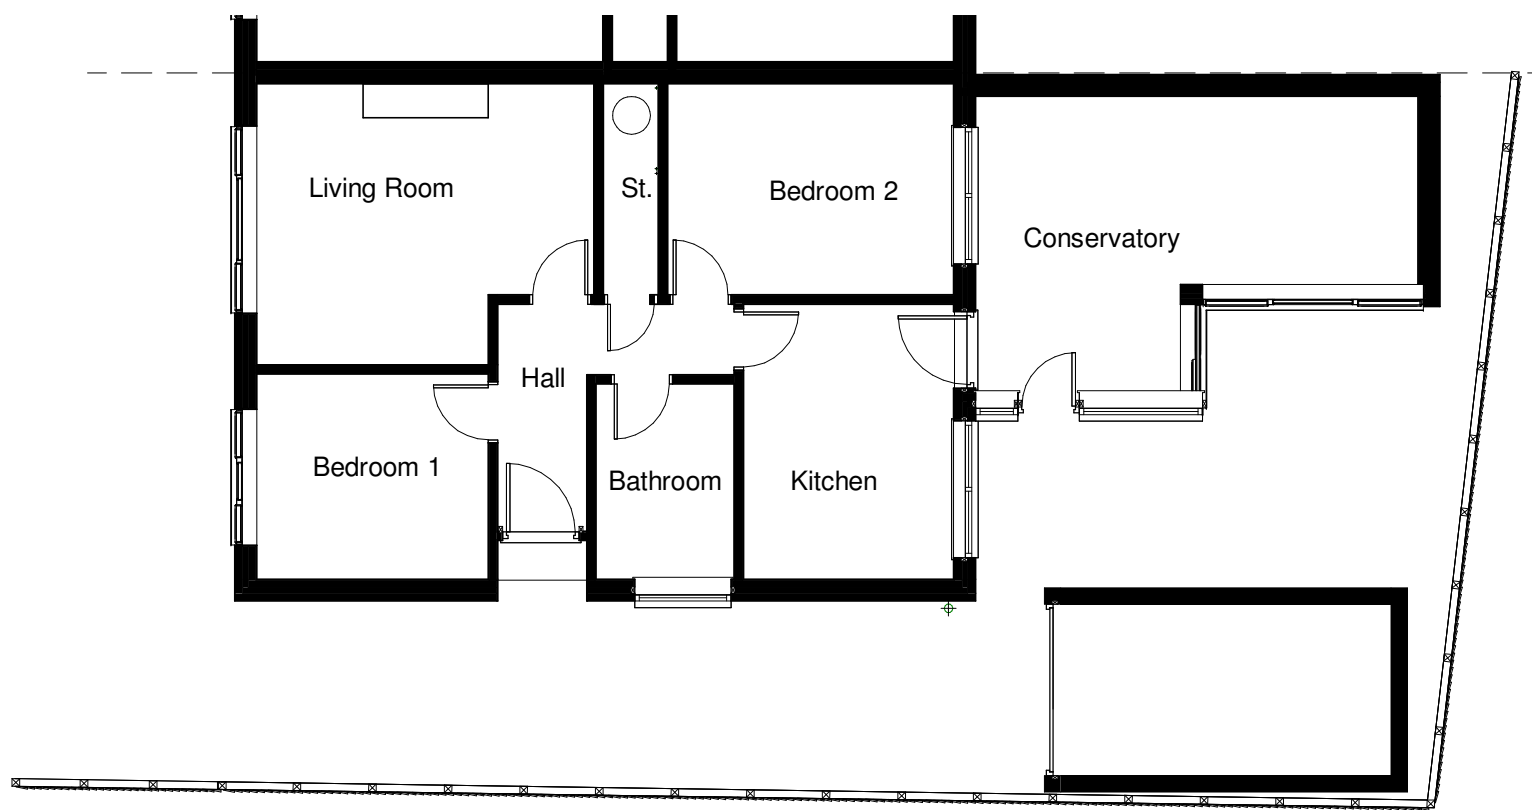


Ground Floor As Existing


1 : 100



South As Proposed

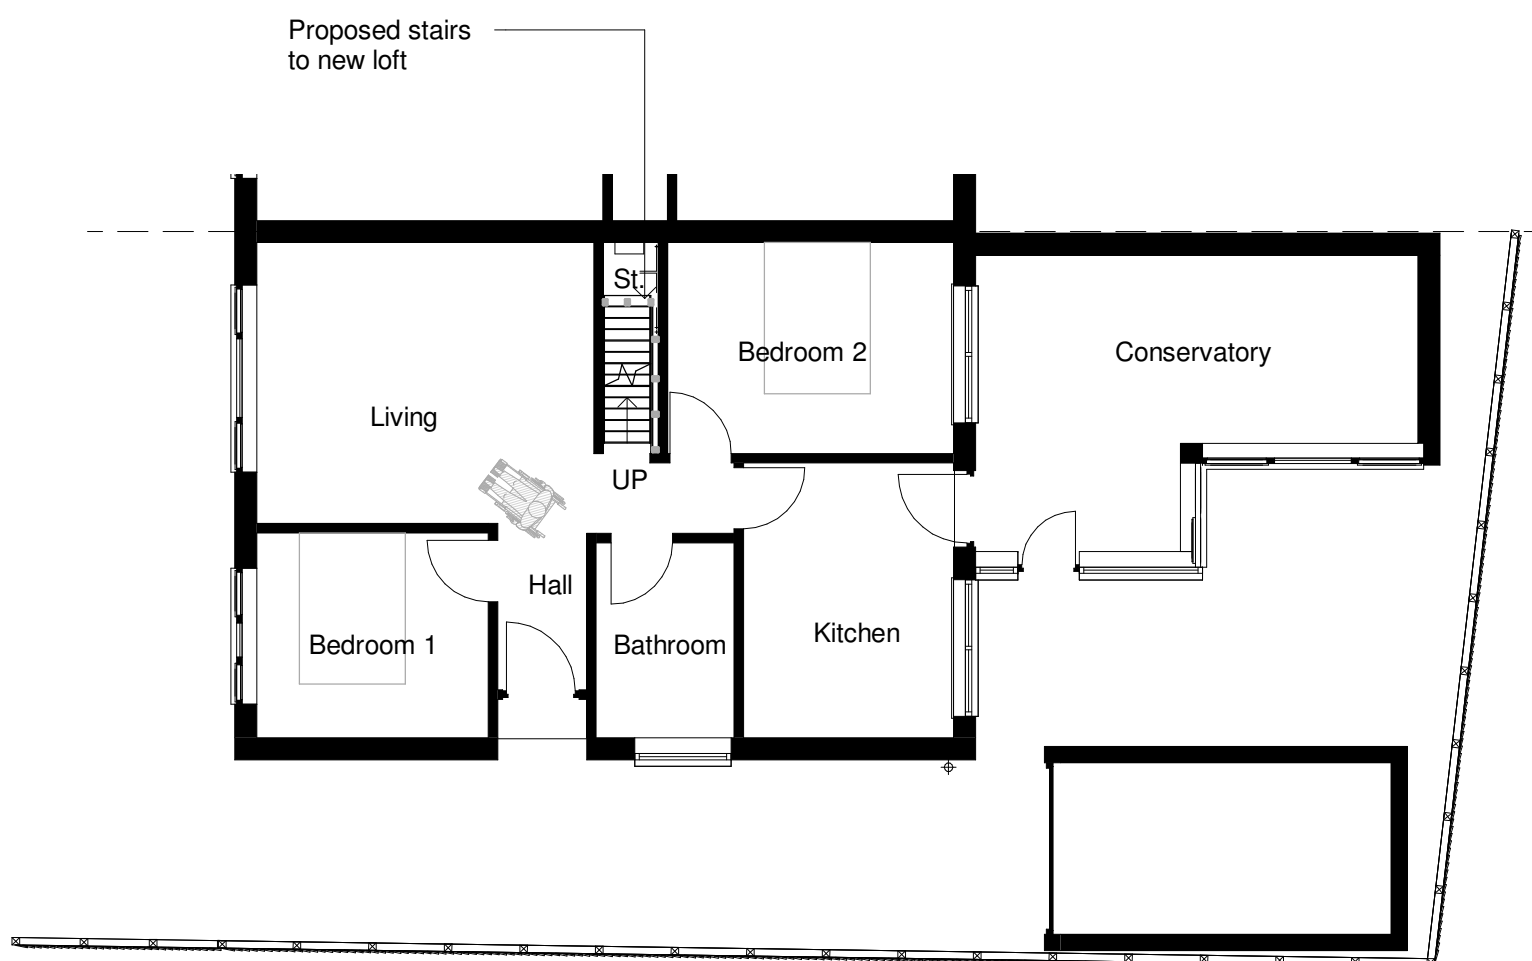


Ground Floor As Proposed

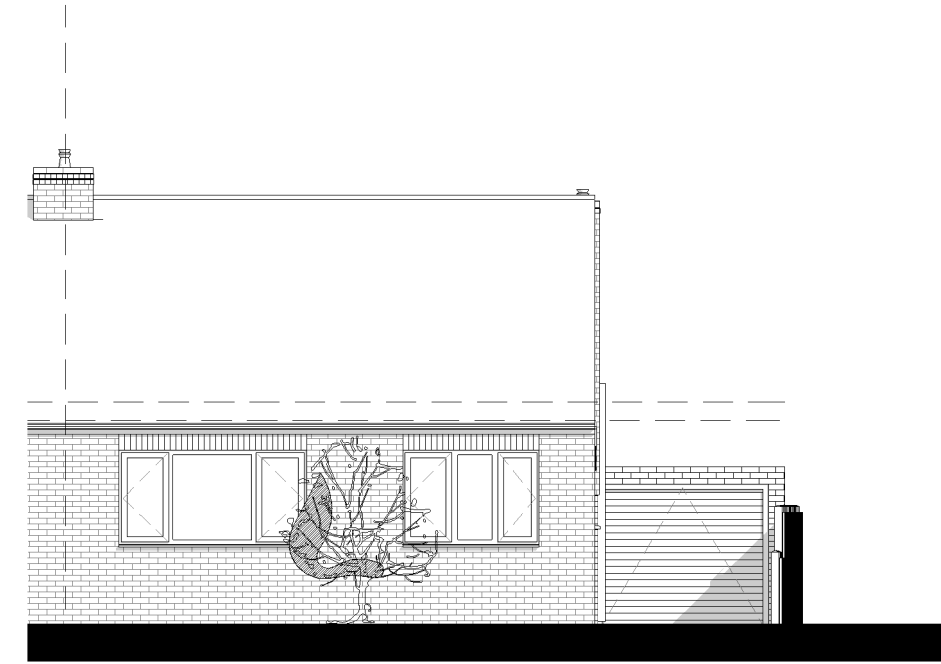

East As Existing

1 : 100

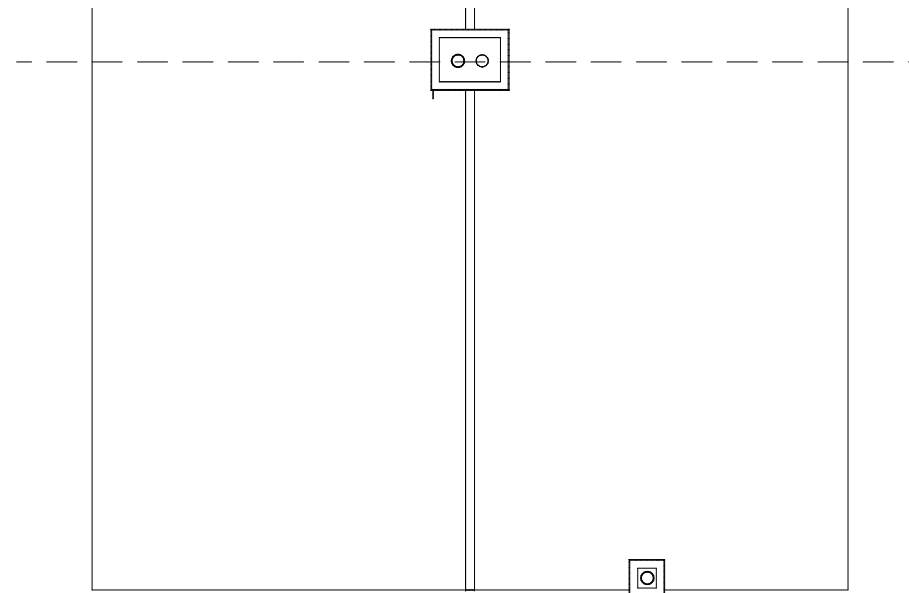


Roof As Existing


1 : 100



East As Proposed

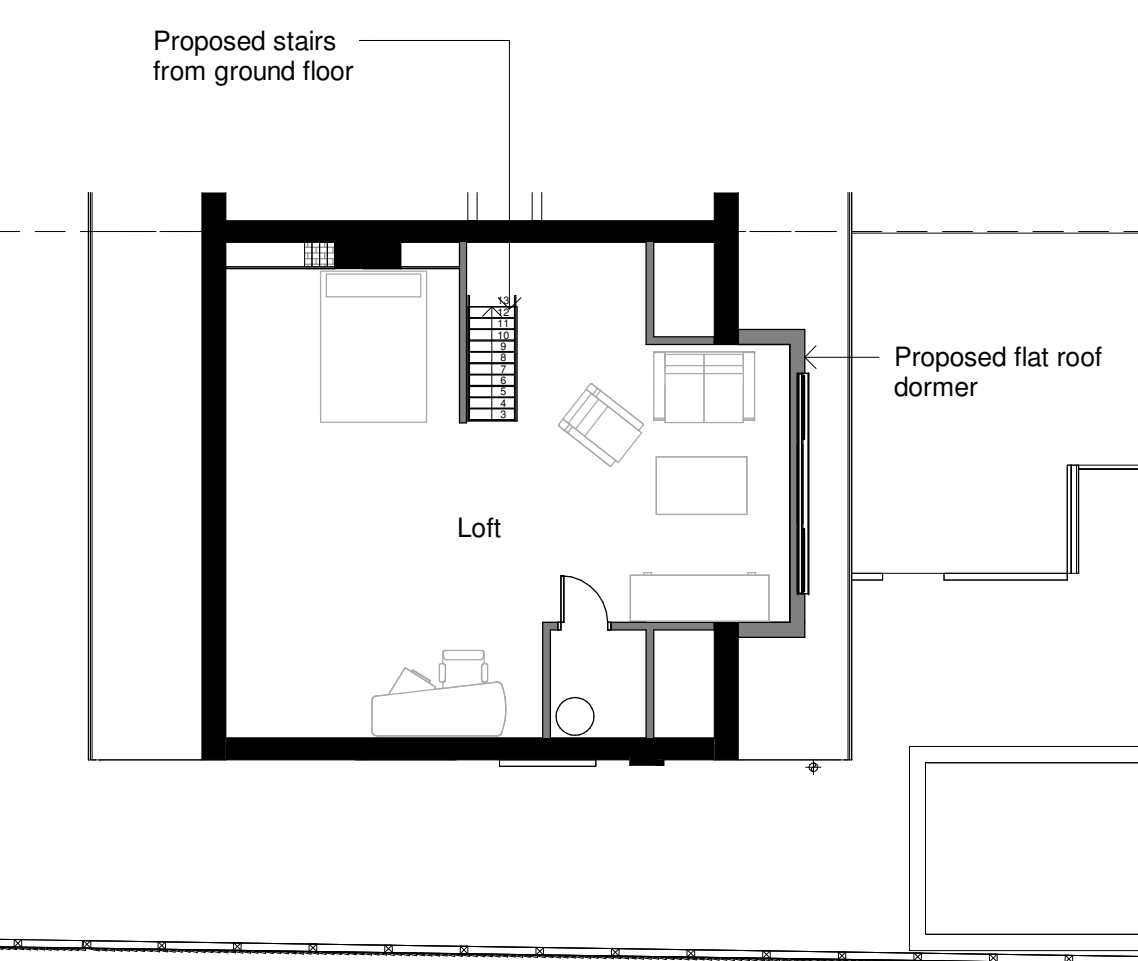

Level 1 Proposed
1 : 100

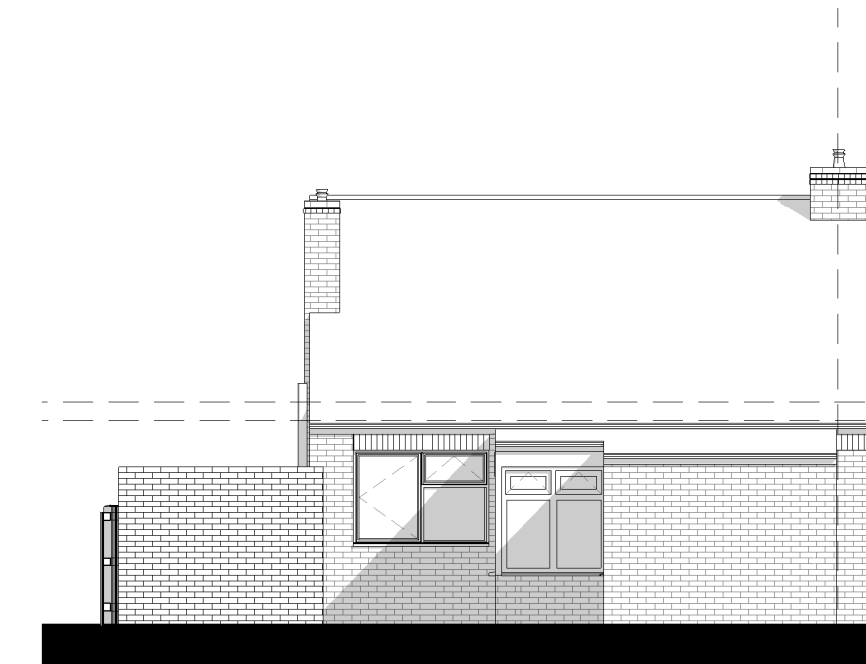


West Existing




Existing Materials Schedule

Walls:	Common red facing brickwork
Roof:	Grey Tiles
Doors:	White PVC
Windows:	White PVC double glazing
Gutters:	White PVC
Hardstanding:	Stone pavers and gravel

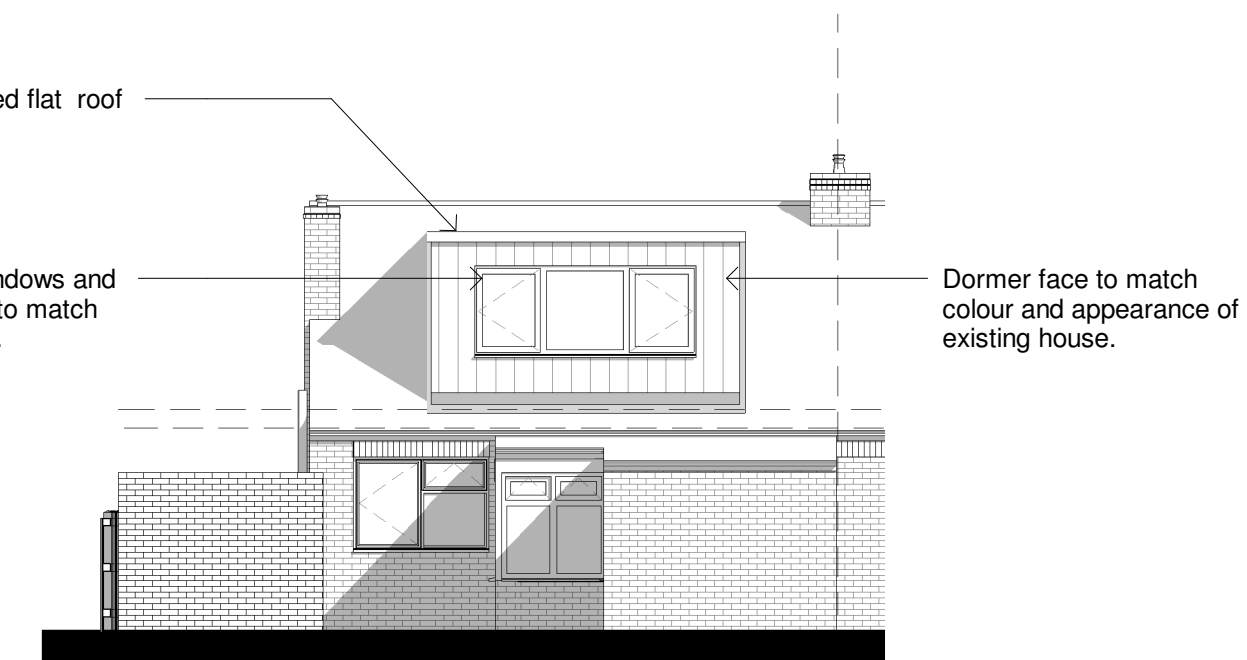


West Proposed

1 : 100

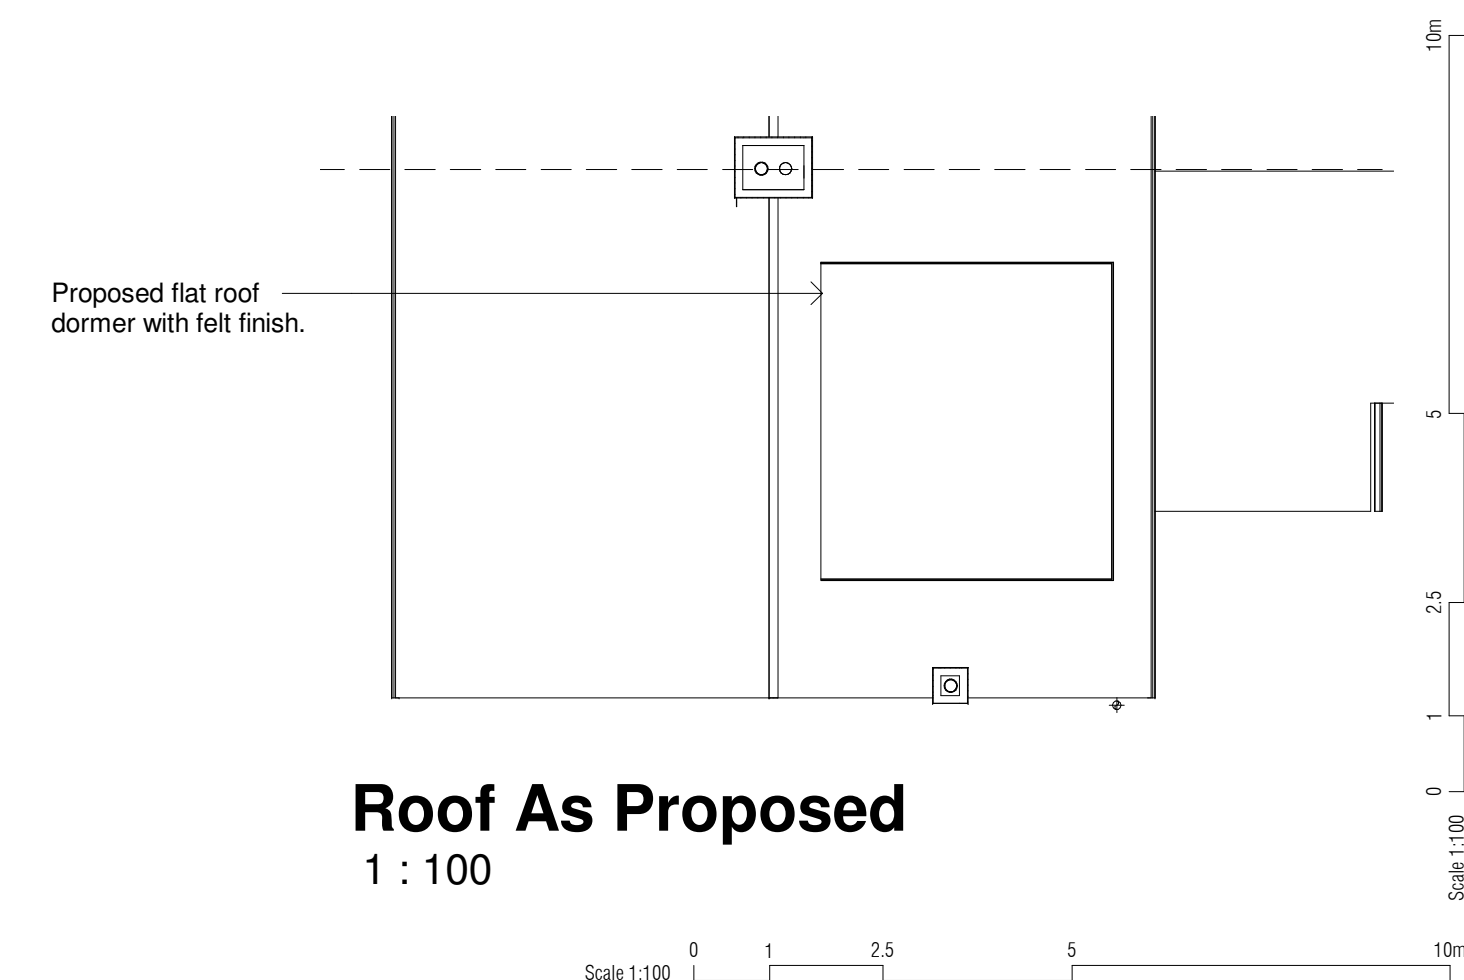

Roof As Proposed

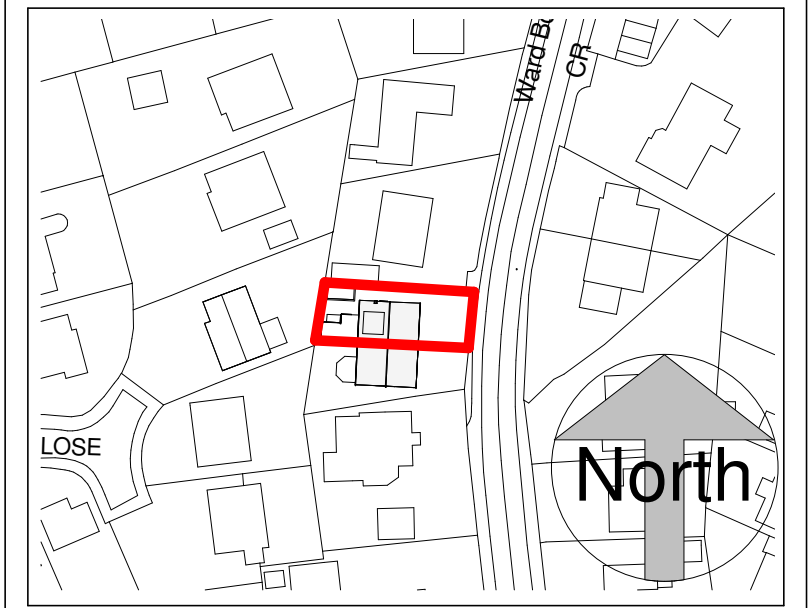

THIS DRAWING IS THE PROPERTY OF PE MA DESIGN
CONSULTANCY LIMITED AND IS ISSUED ON THE CONDITION
THAT IT IS NOT REPRODUCED, DISCLOSED OR COPIED TO
ANY UNAUTHORISED PERSON IN WHOLE OR PART WITHOUT
PRIOR WRITTEN CONSENT.

NO DIMENSIONS ARE TO BE SCALED FROM THIS DRAWING.
ALL DIMENSIONS STATED MUST BE VERIFIED ON SITE.
THE DESIGNER MUST BE ADVISED OF ANY DISCREPANCIES PRIOR
TO ANY ITEM OF WORK BEING PUT IN HAND.
THIS DRAWING MUST BE READ TOGETHER WITH THE
SPECIFICATION, BILL OF QUANTITIES AND RELATED
DRAWINGS.
THIS DRAWING IS FOR INFORMATION PURPOSES ONLY AND
MUST NOT BE USED FOR CONSTRUCTION.

[illegible]

STATUS	PURPOSE OF ISSUE Project Status
--------	------------------------------------

DESIGNER

PEMA
design • consultancy

CLIENT

Mrs Hudson

PROJECT

90 HAWTHORN BANK,
SPALDING

TITLE
Existing and Proposed Plans and Elevations

DRAWN BY GM		CHECKED BY PE MA		DATE 29.06.2018	
		SHEET A1		<u>FILE PATH</u> C:\Users\pma\Documents\pma\pma\1006_PD602\Bark_SwingA A1\00000000-1000-0000_PMA_11_A1_A2_Permitted Development Planning-000-00000-000	
DRAWING NUMBER 1006 PD602				REV	