
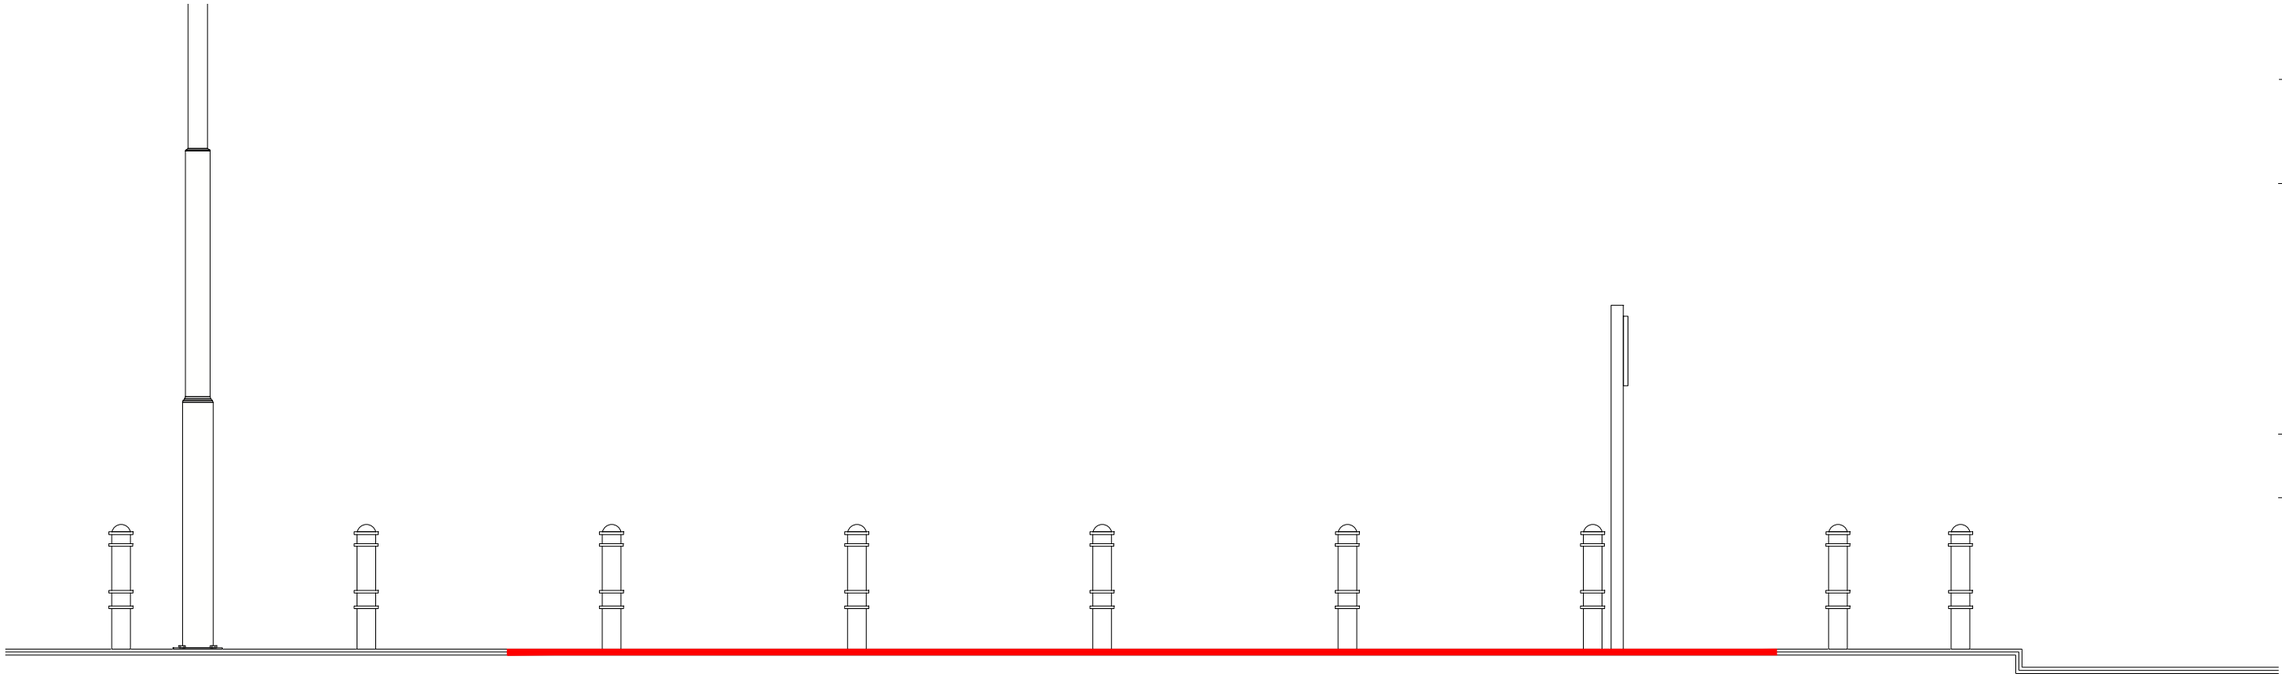


EXISTING SIDE 2 ELEVATION

SCALE 1:50

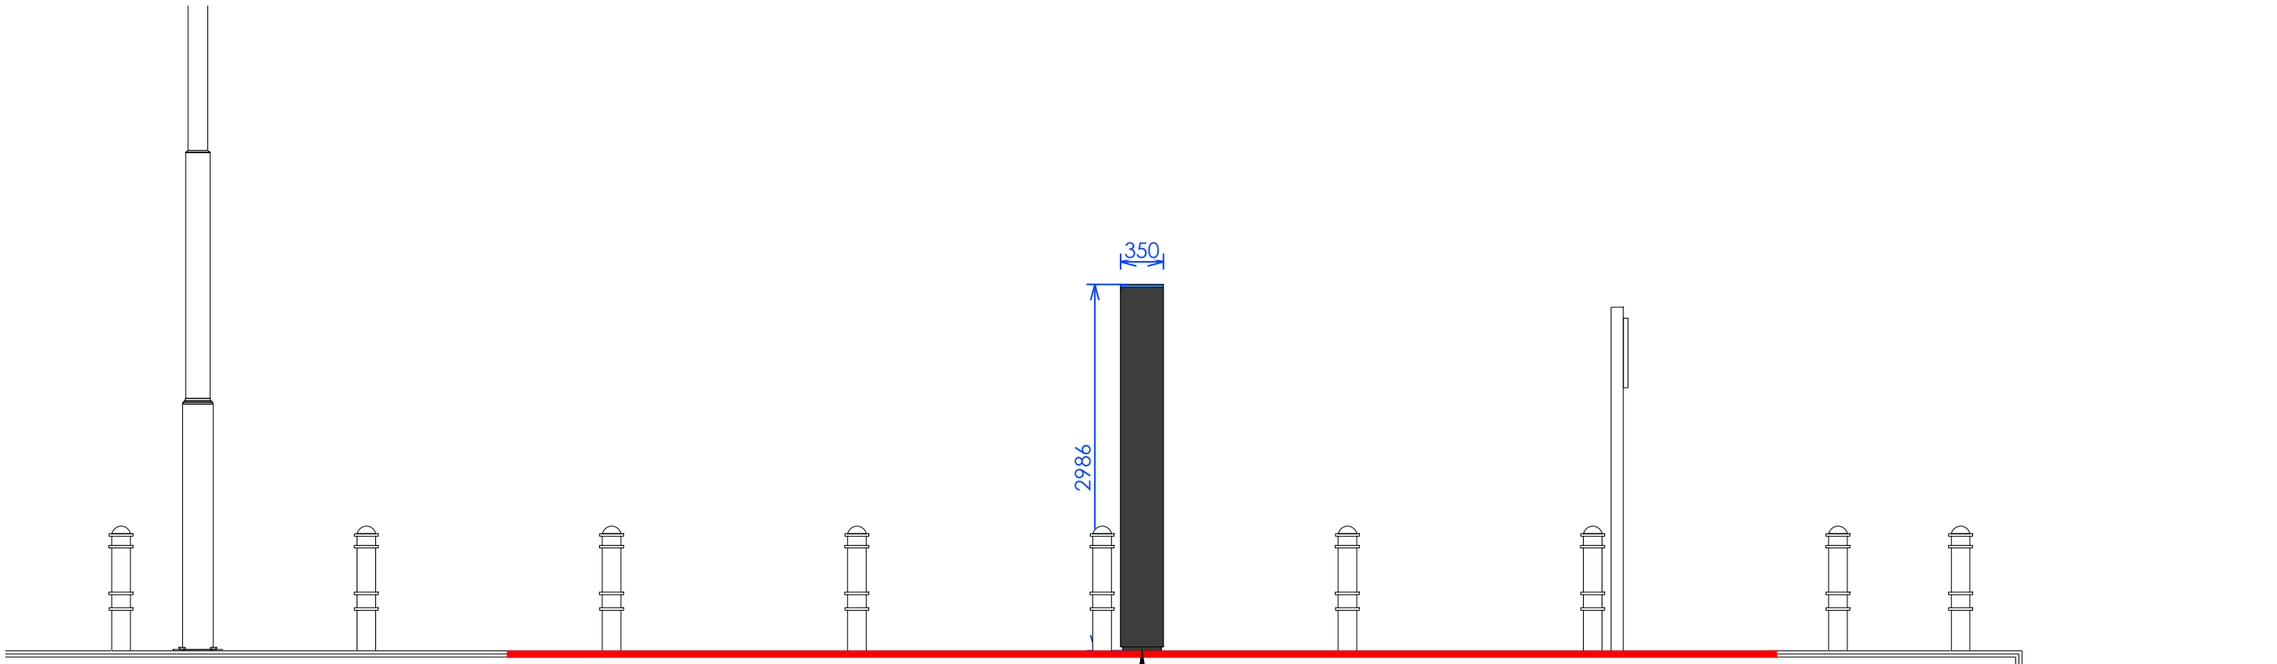

PROPOSED SIDE 2 ELEVATION

SCALE 1:50

0m 1m 2m 3m 4m 5m

SCALE 1:50

With exception of planning application purposes, users shall not scale from drawings. All Dimensions supplied are in mm unless otherwise specified. All dimensions are to be checked on site prior to works commencing.


All works commenced prior to planning consent and building regulations approval is at contractors/clients own risk.

All maps are created using CAD Mapper, which utilises data sourced from OpenStreetMap, an open-data platform licensed under the Open Data Commons Open Database License (ODbL) by the OpenStreetMap Foundation (OSMF).
www.openstreetmap.org/copyright

All dimensions are from site survey.

Northings and Eastings Coordinates relate to centre point of proposed Street Hub within Site Boundary Line.

STREET HUB 3.0:

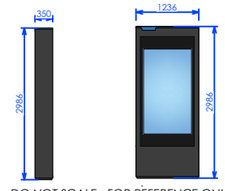

DO NOT SCALE - FOR REFERENCE ONLY

KEY:

Site Boundary Line

ISSUE	DATE	BY	DESCRIPTION	DB/CB
P1	05/26	JB	FIRST ISSUE	FD

CLIENT:
BT GROUP PLC

PROJECT:
BT GLOBAL STREET HUB

SITE:
LAND ADJOINING
UNIT 2 WESTLODE STREET
SPALDING
LINCOLNSHIRE
PE11 2AF

DRAWING:
EXISTING & PROPOSED
SIDE 2 ELEVATION

PLANNING APPLICATION

SCALE:	DATE:	DRAWN_BY
1:50 @A3	MAY 2026	JB

PROJECT REF:	DRAWING NO:	ISSUE NO:
LRD-49	4030	P1

LAWLEY HOUSE, BUTT ROAD,
COLCHESTER, ESSEX CO3 3DG
T - 01206 483960 e - www.libresolutions.co.uk

Please scan with your phone for more information

© Copyright of Libre Solutions (Trading Name of Lord Residential Limited)

The drawing has been created on behalf of the client and is issued on condition that it is not used by, reproduced or distributed to any unauthorised persons, in whole or in part, without the prior consent in writing of the copyright owner (Libre Solutions). Do not scale from this drawing. This drawing is to be printed in colour.