
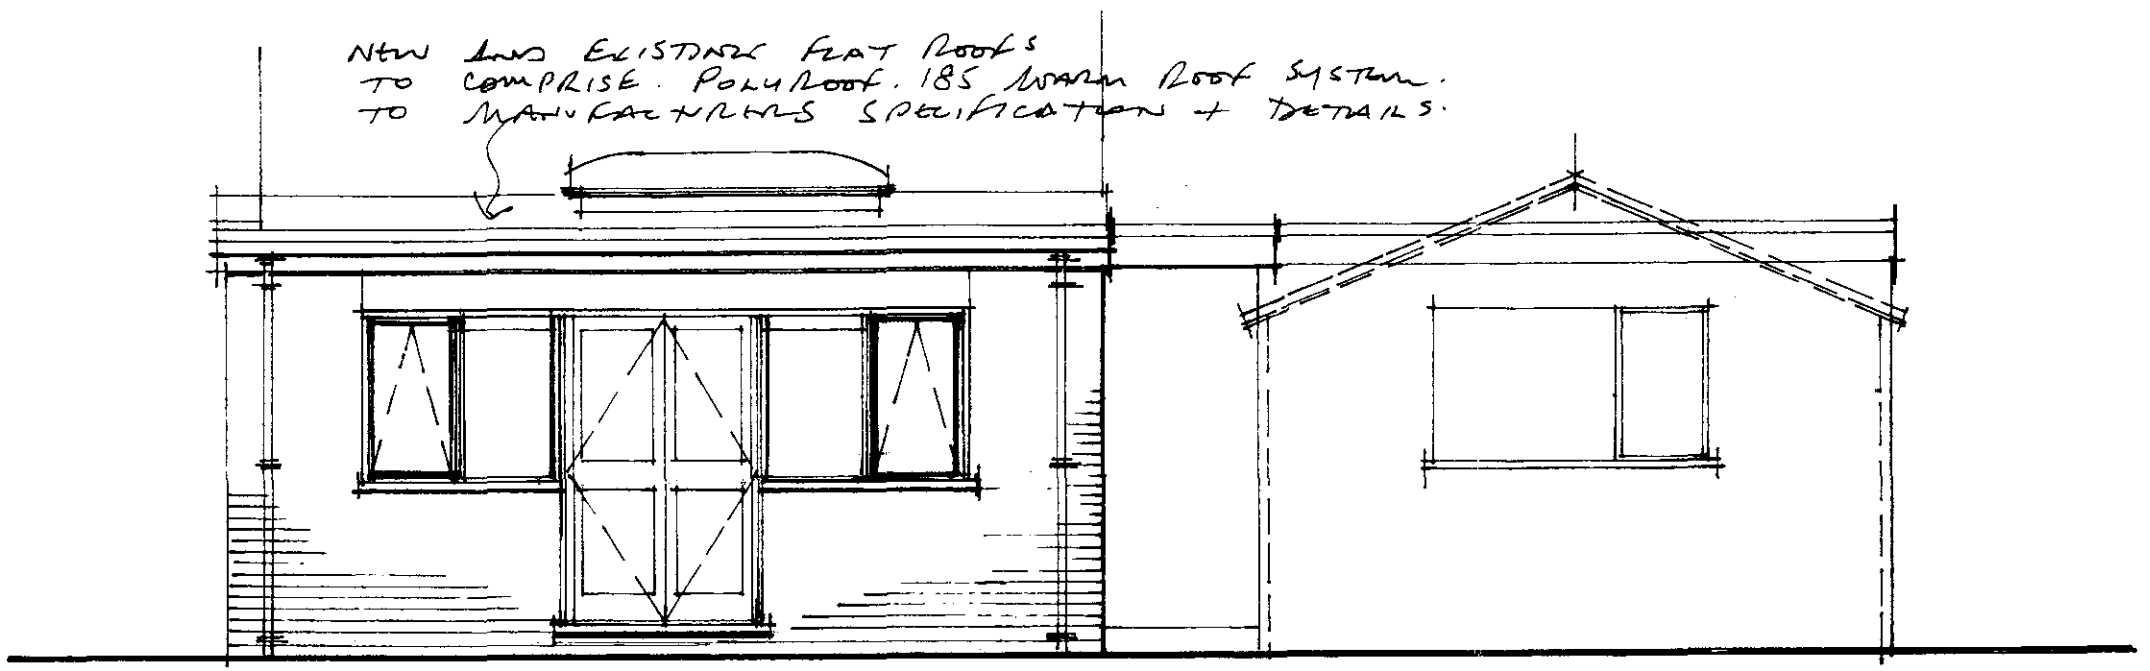


SOUTH (REAR) ELEVATION.

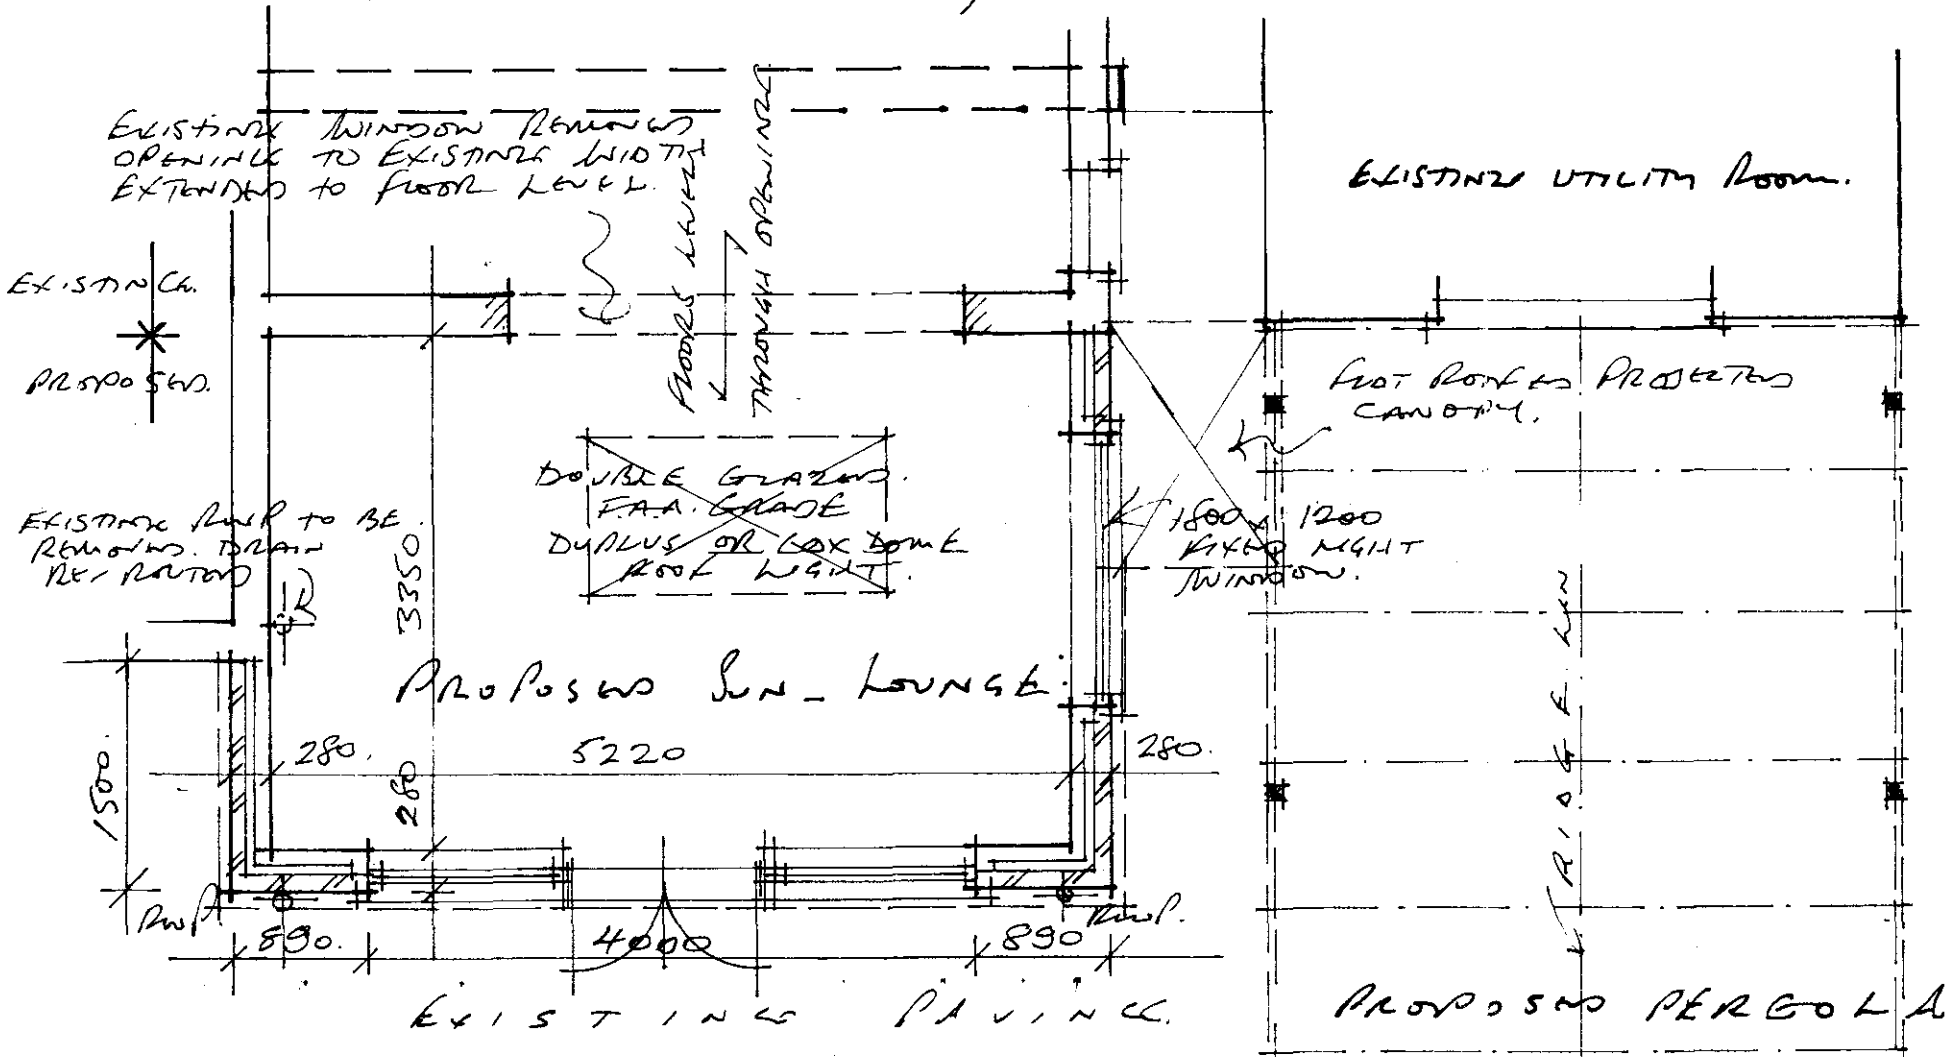

SHDC
Planning & Development
27 MAY 2003
Ref 03/0658/F

DRAWING NO. 02/88/03
SCALE 1:50.
DATE. MAY 2003.

R.M. CONSULTE MBIAT.
ARCHITECTURAL TECHNOLOGIST.
9. GRANGE CLOSE
SPALDING. PE11 3FL
TEL/FAX. (01775) 723836

• PLAN •

• PROPOSED EXTENSION TO DWELLING TO PROVIDE SUN_LOUNGE + PERGOLA •


• 30. MATMORE GATE. SPALDING. LINCS. — FOR MR. + MRS. R. QUINTON •

- PROPOSED EXTENSION TO PROVIDE SUN-LOUNGE AND PERGOLA LINKING DWELLING-HOUSE TO NEW SNOOKER + GENERAL GAMES ROOM.
- 30. MATMORE GATE. SPALDING. LINCS. MR. + MRS. R. QUINTON.

EASTERN BOUNDARY TO SITE (2 METRES HIGH FENCE.)

SEE ALSO PLANNING PERMISSION REF: H16/0748/02

SHDC
Planning & Development
27 MAY 2003
Ref: 0665/03

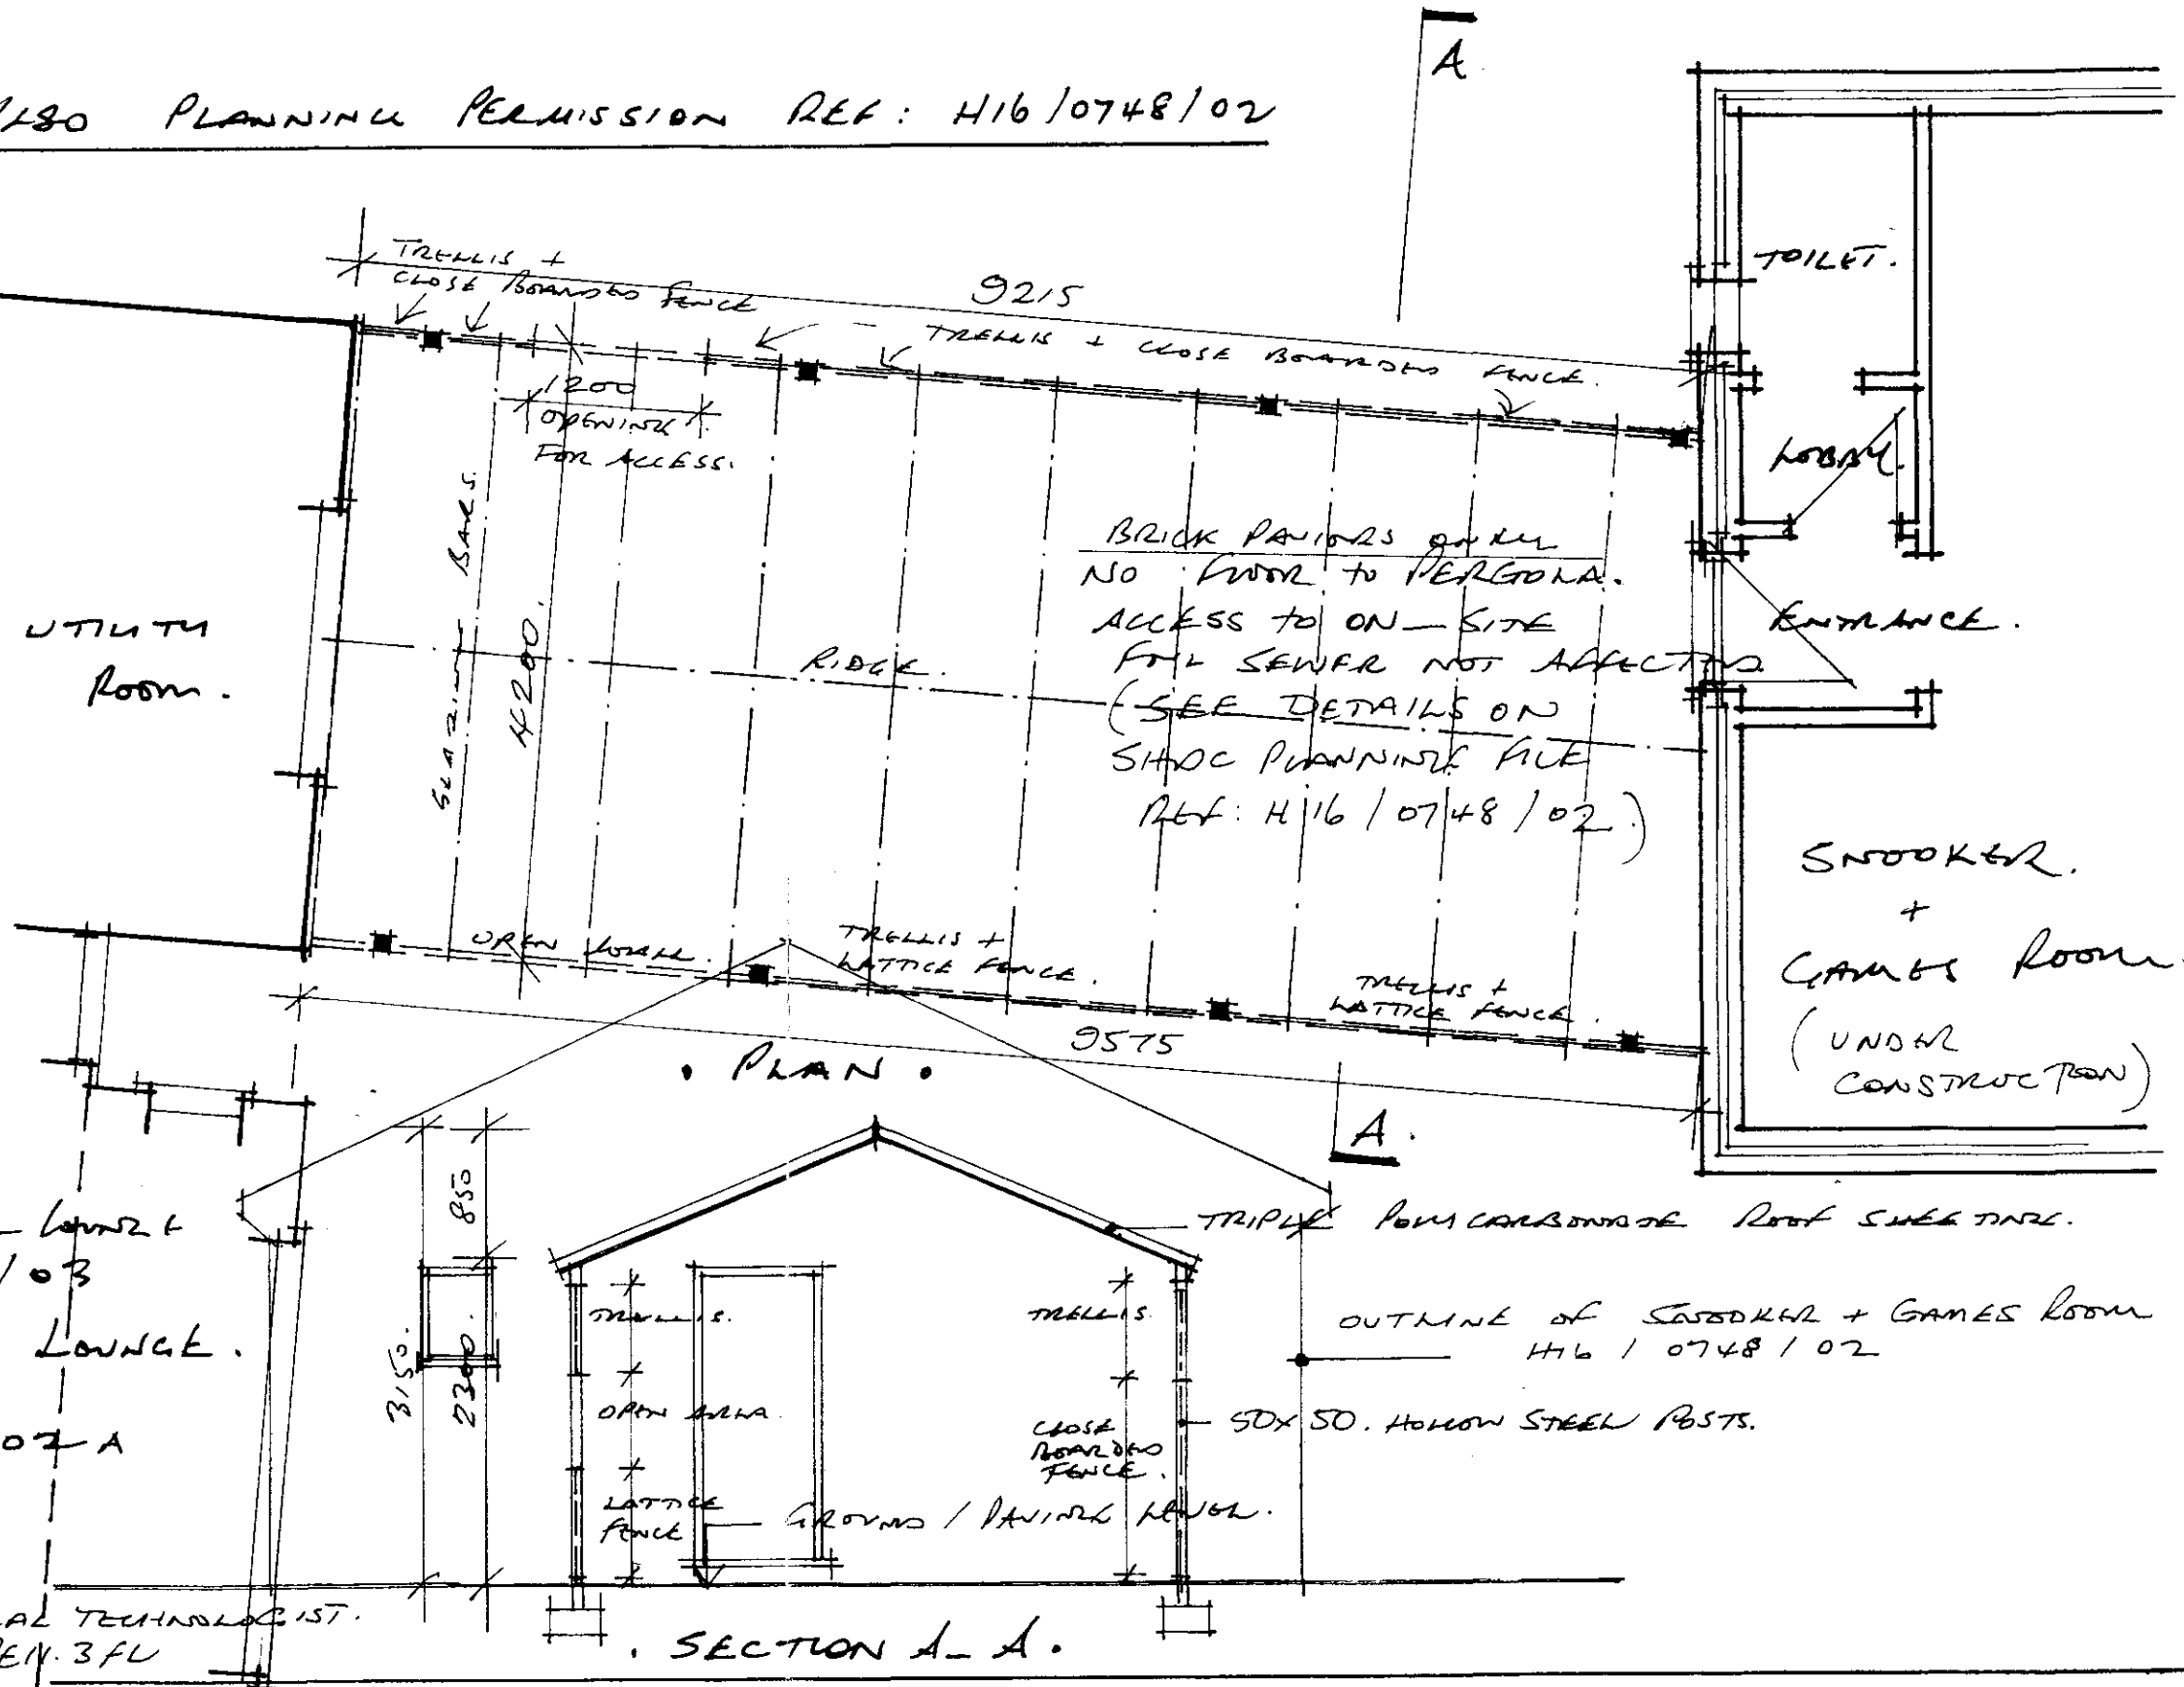

NOTE:
FOR DETAILS OF PROPOSED SUN-LOUNGE SEE DRAWING NO. 02/88/03

DRAWING NO. 02/88/07A
SCALE. 1:50.
APRIL 2003.

R.N. COWLING MBIAT. ARCHITECTURAL TECHNOLOGIST.
9 GALWAY CLOSE. SPALDING. PE11 3FL
TEL/FAX. (01775.) 723836.