


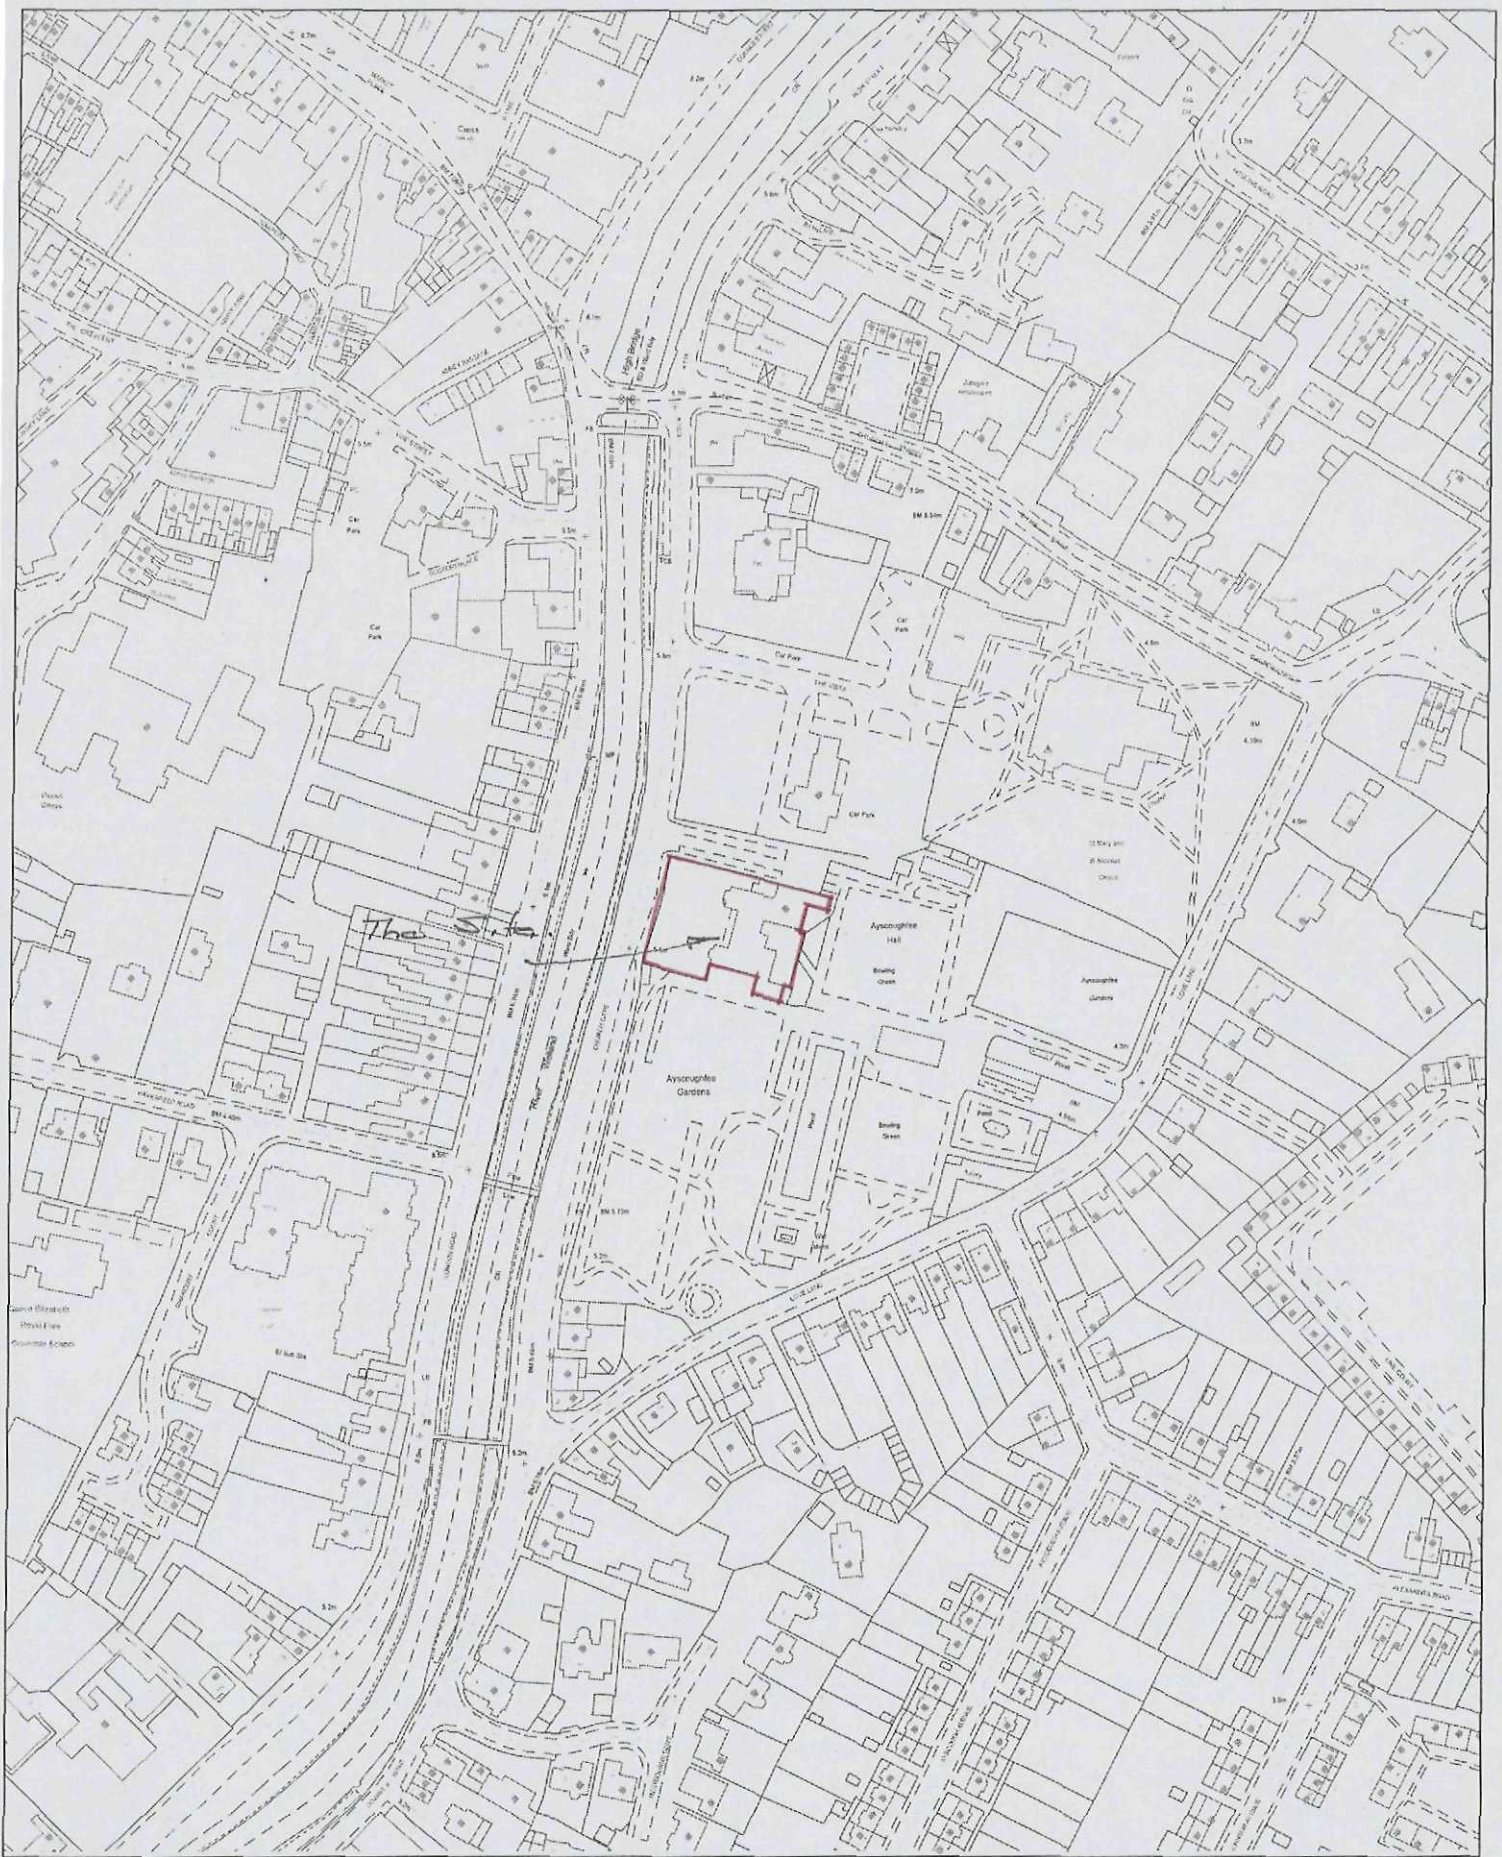

S O U T H



HOLLAND DISTRICT COUNCIL

Environmental Health

Council Offices, Priory Road,

Spalding, Lincolnshire PE11 2XE

Proposed Remedial Works Involved in Rectifying The Damp in the Guest Gallery (Part) Ayscough Hall : Spalding.

Location Plan : 1:2500

Scale: 1:2500.


Date: 12/06/2008

Mapref: TF2422SE

This map is reproduced from Ordnance Survey material with permission of Ordnance S

05 JUN 2008

Ref: 668/08

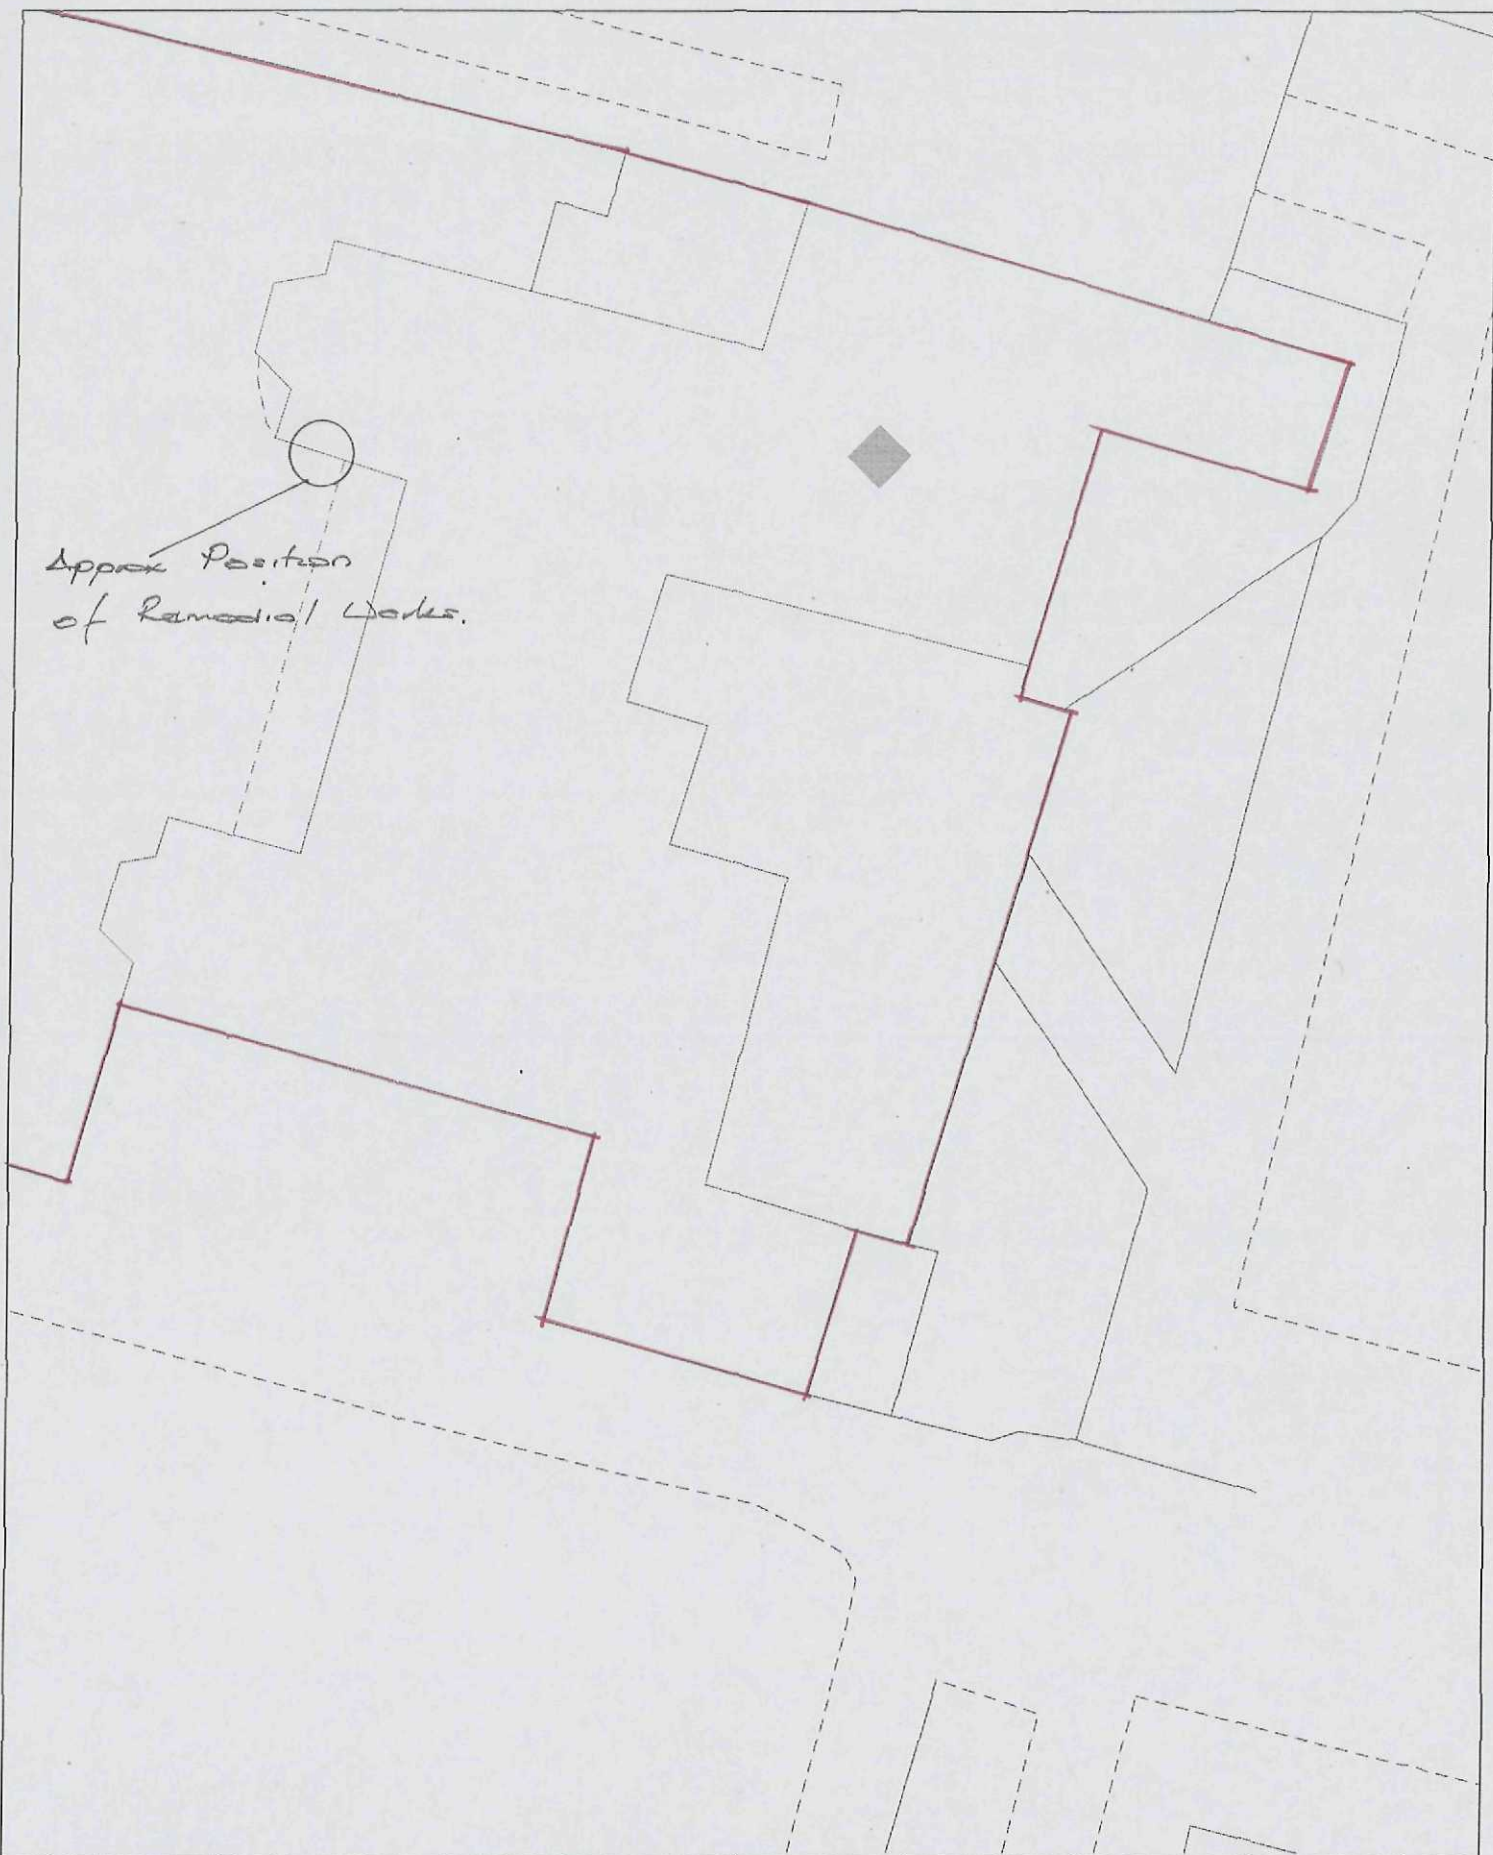

Approx Position
of Remedial Works.



Environmental Health
Council Offices, Priory Road,
Spalding, Lincolnshire PE11 2XE

Proposed Remedial Works Involved in
Rectifying The Damp in the Great

Gallery (Part), Dyscoughs Hall, Spalding

Block Plan : 1:250 668/08

Scale: 1:250.

Date: 12/06/2008

Mapref: TF2422SE

This map is reproduced from Ordnance Survey material with permission of Ordnance S

