

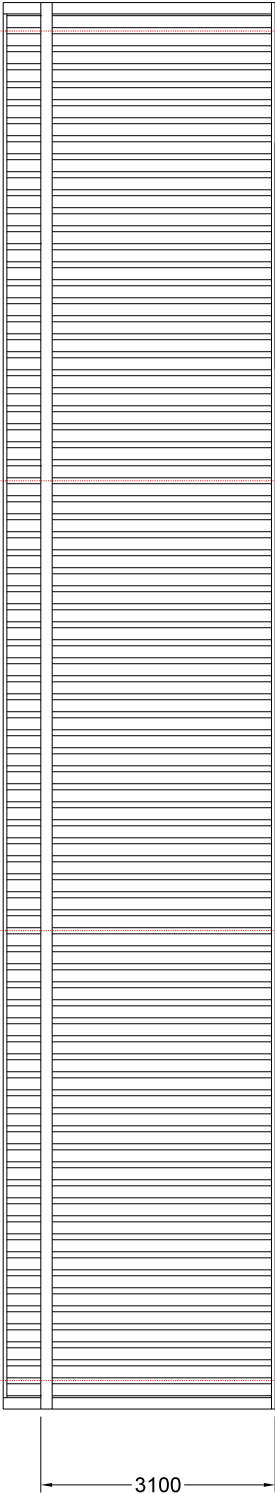
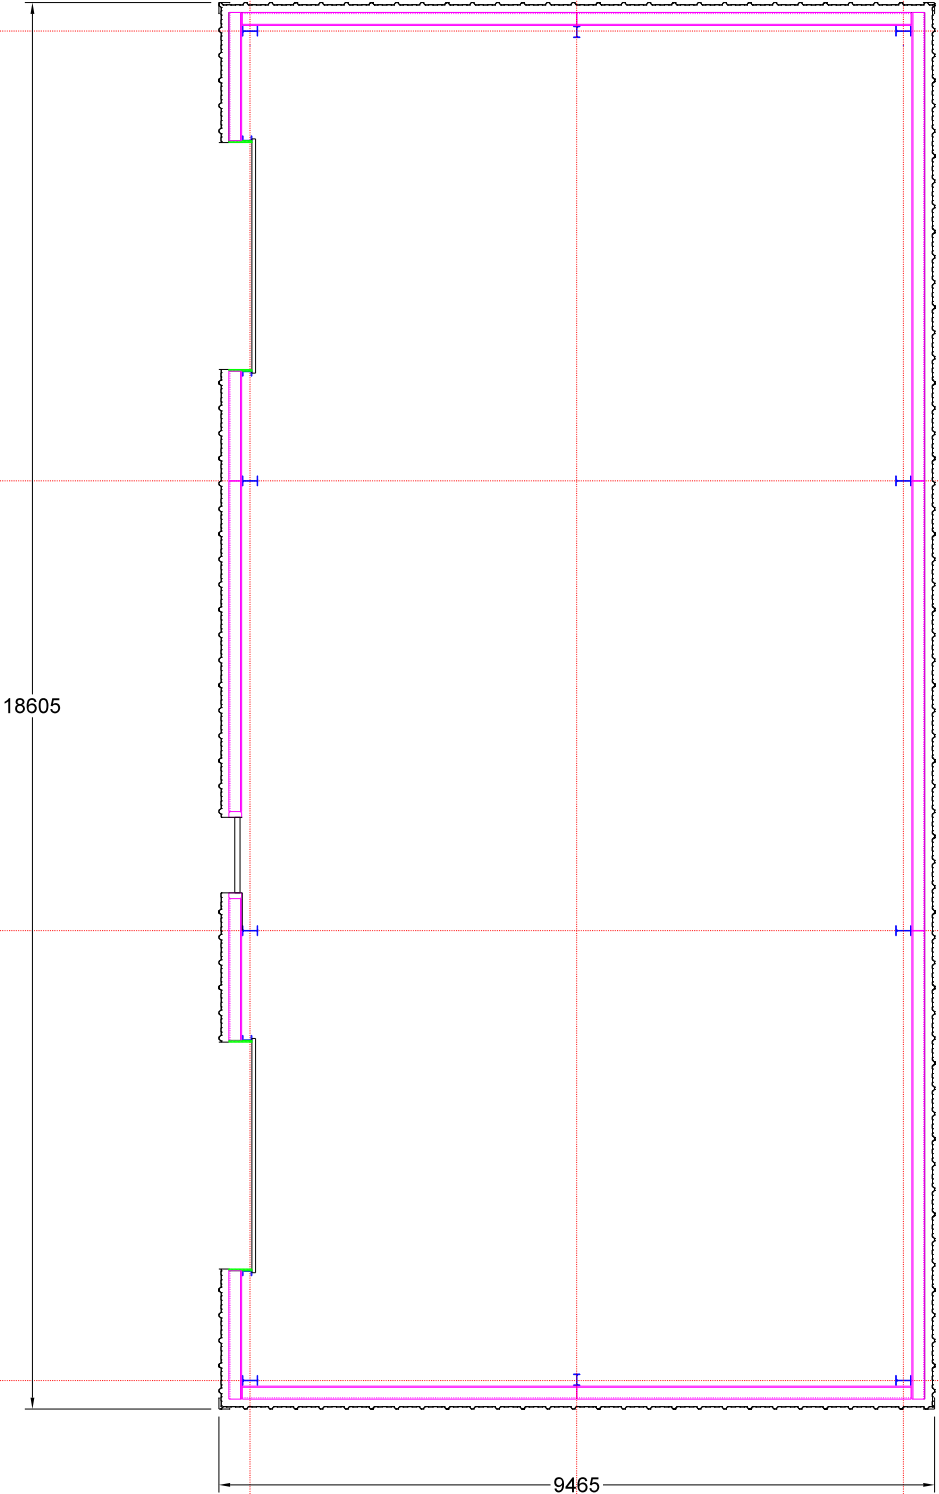


New Garden Storage Building
Grey Roof Cladding
Green Wall Cladding

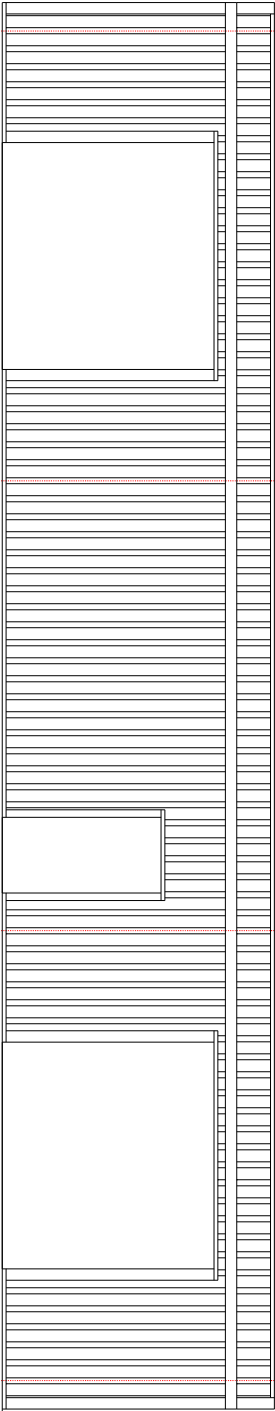

All Rainwater collected
for garden use.

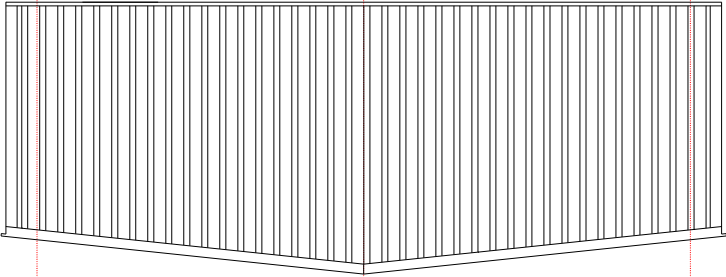