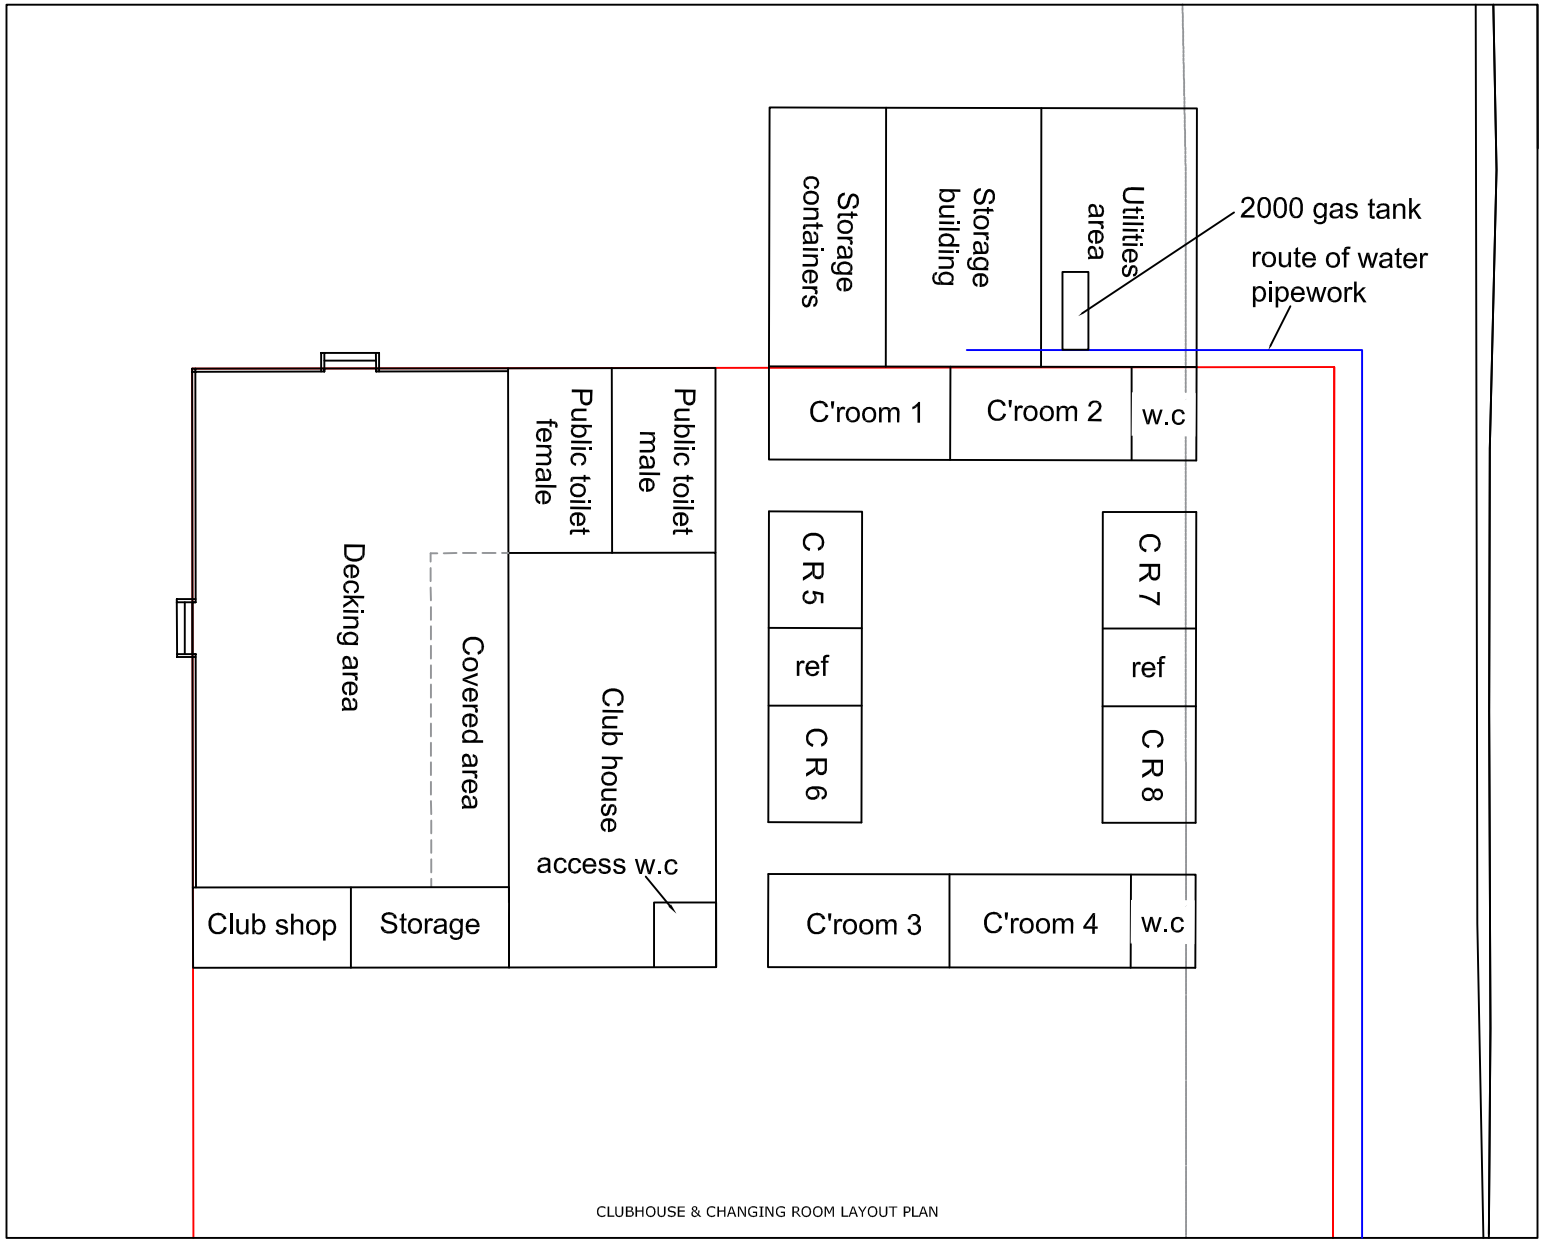


CLUBHOUSE & CHANGING ROOM LAYOUT PLAN

REV:	DESCRIPTION:	DATE:

PROJECT:
PROPOSED LAYOUT OF TEMPORARY UNITS ASSOCIATED WITH RELOCATION OF RUGBY CLUB

DRAWING:
TEMPORARY CLUBHOUSE AND CHANGING ROOM LAYOUT

SIZE: A1

CLIENT: SPALDING RFC

DESCRIPTION: RELOCATION OF TEMPORARY CLUBHOUSE AND FACILITIES ASSOCIATED WITH SPALDING RFC

DATE: 07/10/16 | APPROVED: PJ | Do Not Scale From THis Drawing | DRAWN: JC | DATE: 10\10/16/01