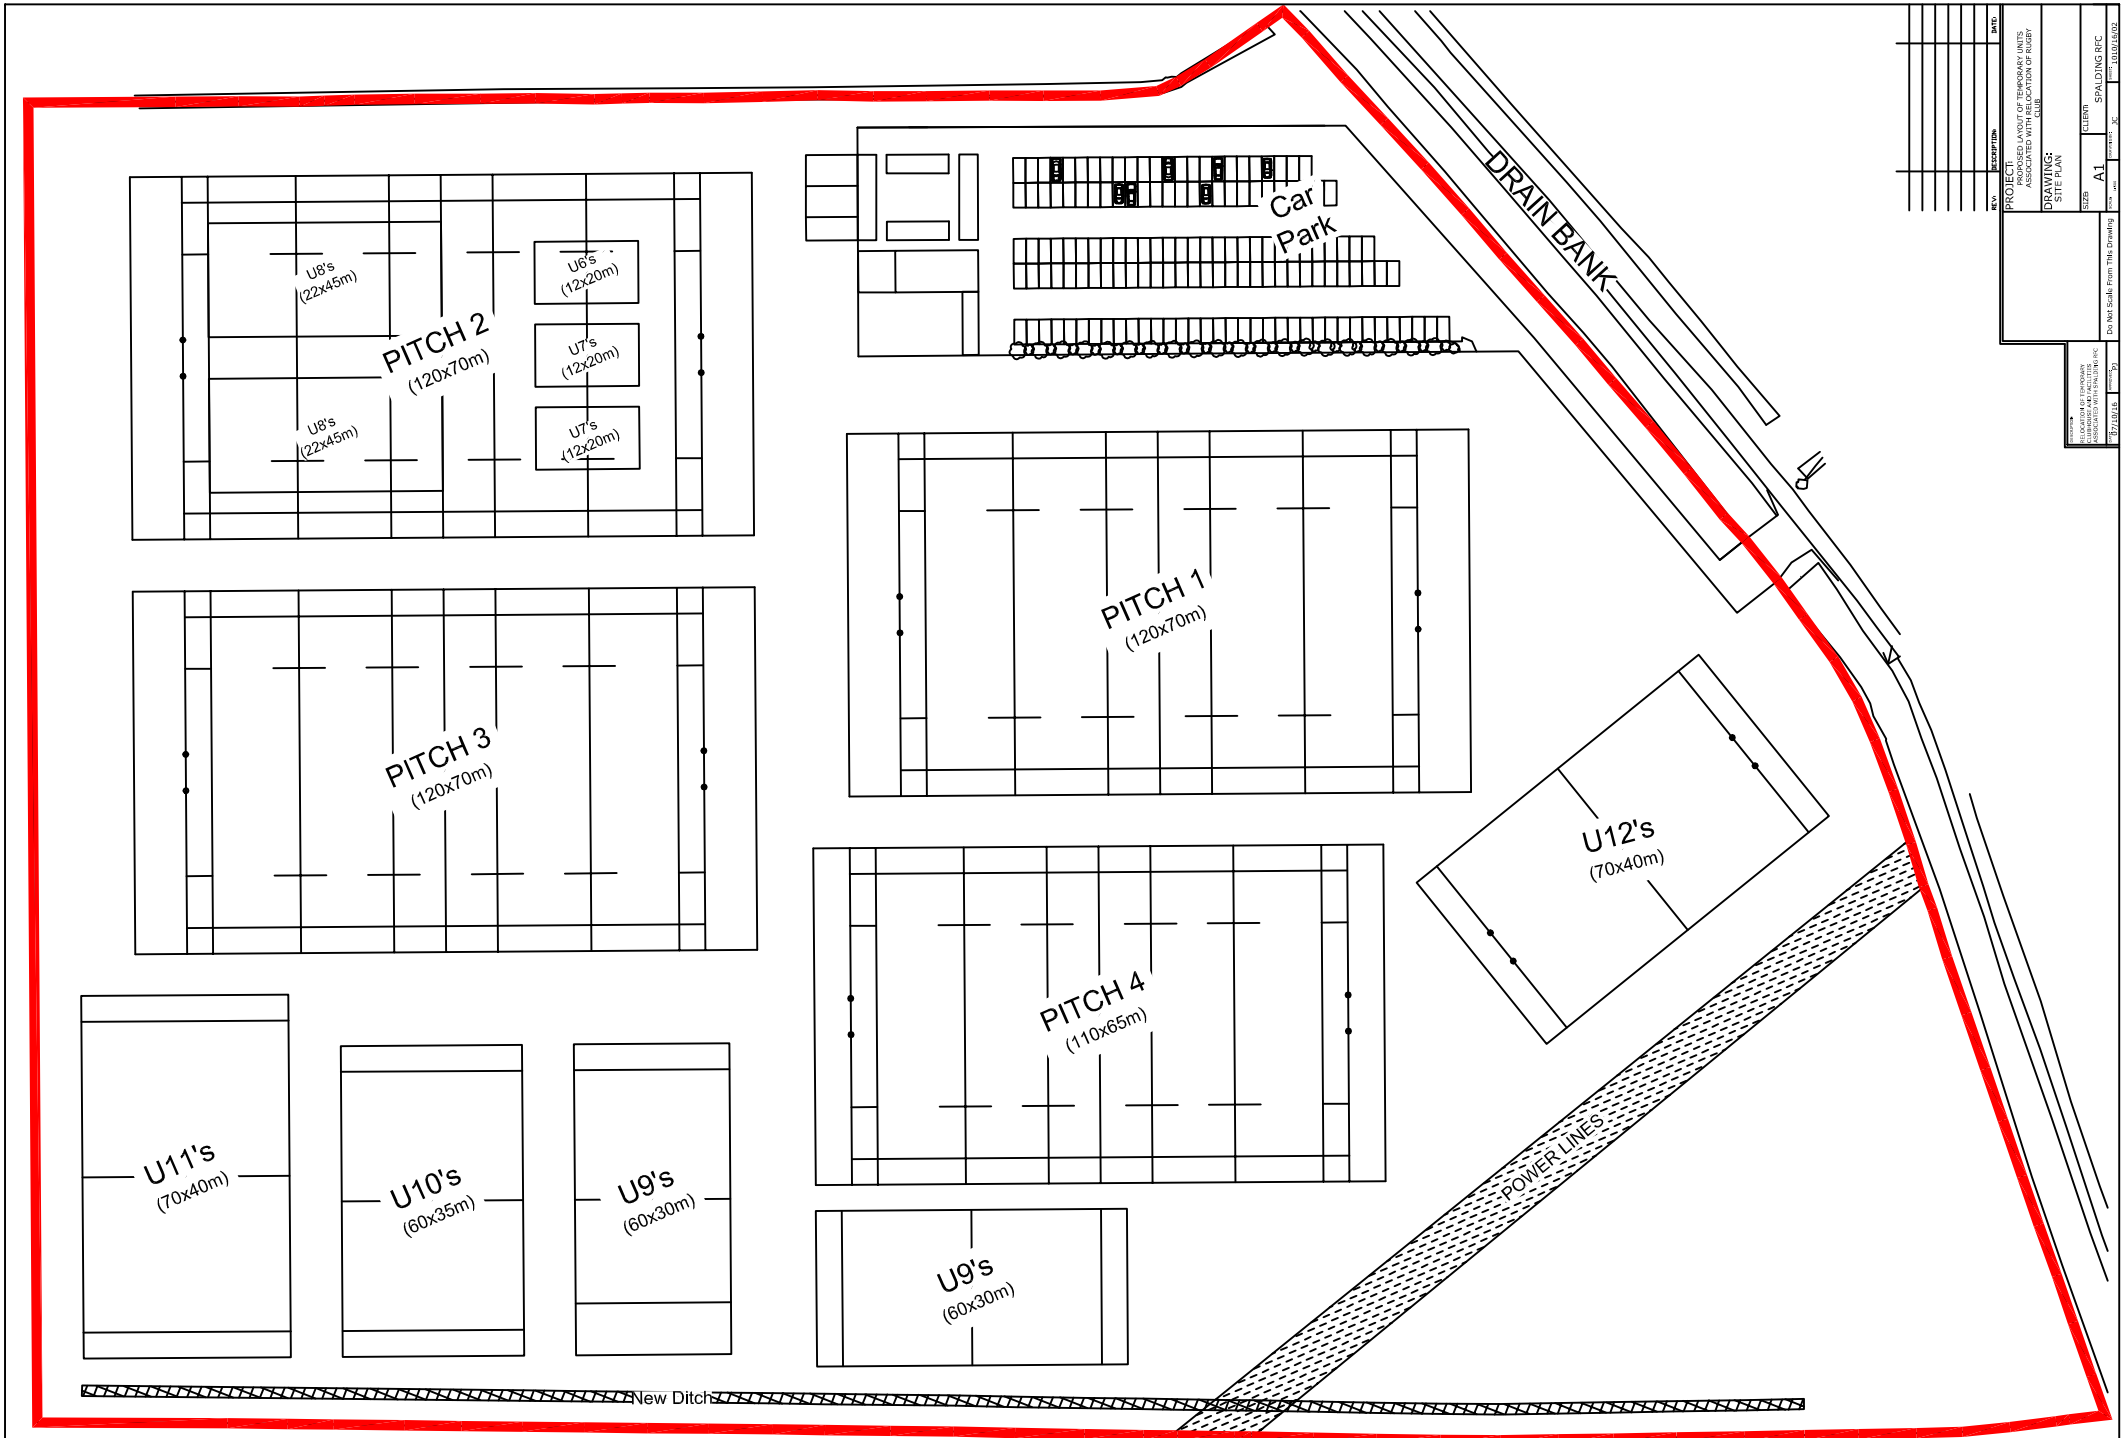

PITCH 2
(120x70m)
U8's
(22x45m)
U8's
(22x45m)
U6's
(12x20m)
U7's
(12x20m)
U7's
(12x20m)
Car
Park
DRAIN BANK
PITCH 1
(120x70m)
PITCH 3
(120x70m)
U12's
(70x40m)
PITCH 4
(110x65m)
U11's
(70x40m)
U10's
(60x35m)
U9's
(60x30m)
U9's
(60x30m)
POWER LINES
New Ditch
PROJECT:
PROPOSED LAYOUT OF TEMPORARY UNITS
ASSOCIATED WITH RELOCATION OF RUGBY CLUB
DRAWING:
SITE PLAN
SIZE:
A1
CLIENT:
SPALDING RFC
Do Not Scale From This Drawing