


Location


Scale 1:2500
O.S. Map ref. TF 2522

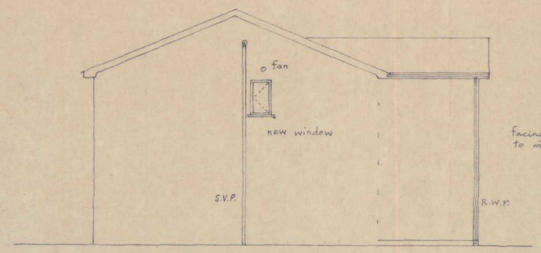


North

Facing brick to match


Marley Modern roof tiles to match existing

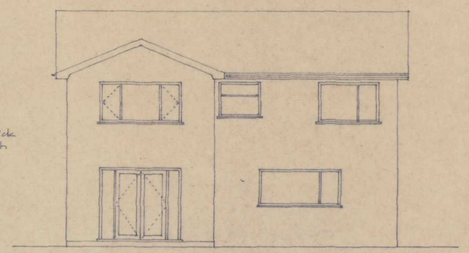

West

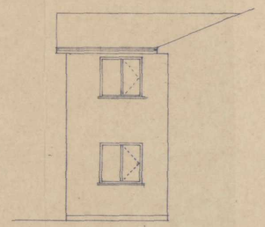


South

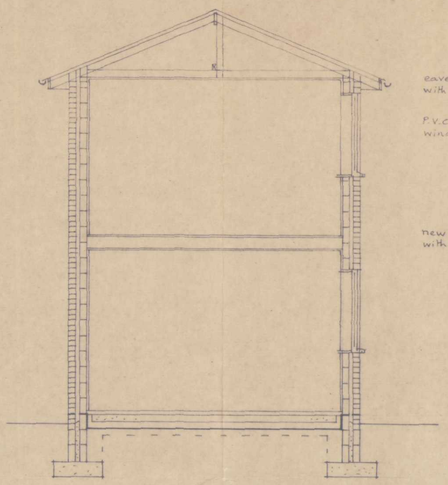


eaves to match original with P.V.C. fascia

P.V.C. double glazed windows


new floors to be level with existing house

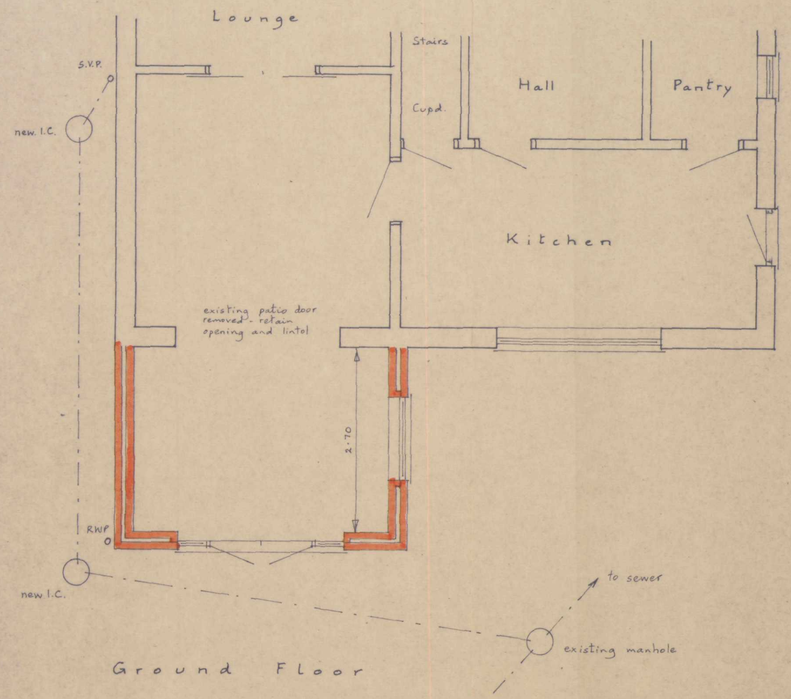

Ground Floor

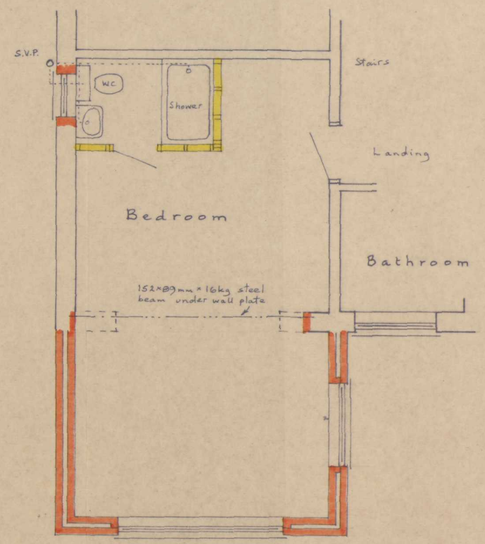

First Floor

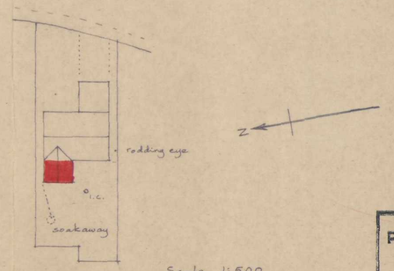

Scale 1:500

Site Plan.

SHDC
Planning & Development
20 MAY 2004
Ref: 0670/04

Mr. and Mrs. D. Brocklesby,
20, Helmsley Way, SPALDING

Rear Two Storey Extension

Written dimensions to be used in preference to scaled, and all measurements to be verified by checking on site.	Scale 1:50 1:100
Local Authority Ref. Planning	Drawing No. 240430
Building Regulations	Date April 2004

A. ROFFE
BUILDING DESIGN & PLANS
1, Green Lane,
SPALDING, Lincs. PE11 2YB
Tel: 01775-723 680
©