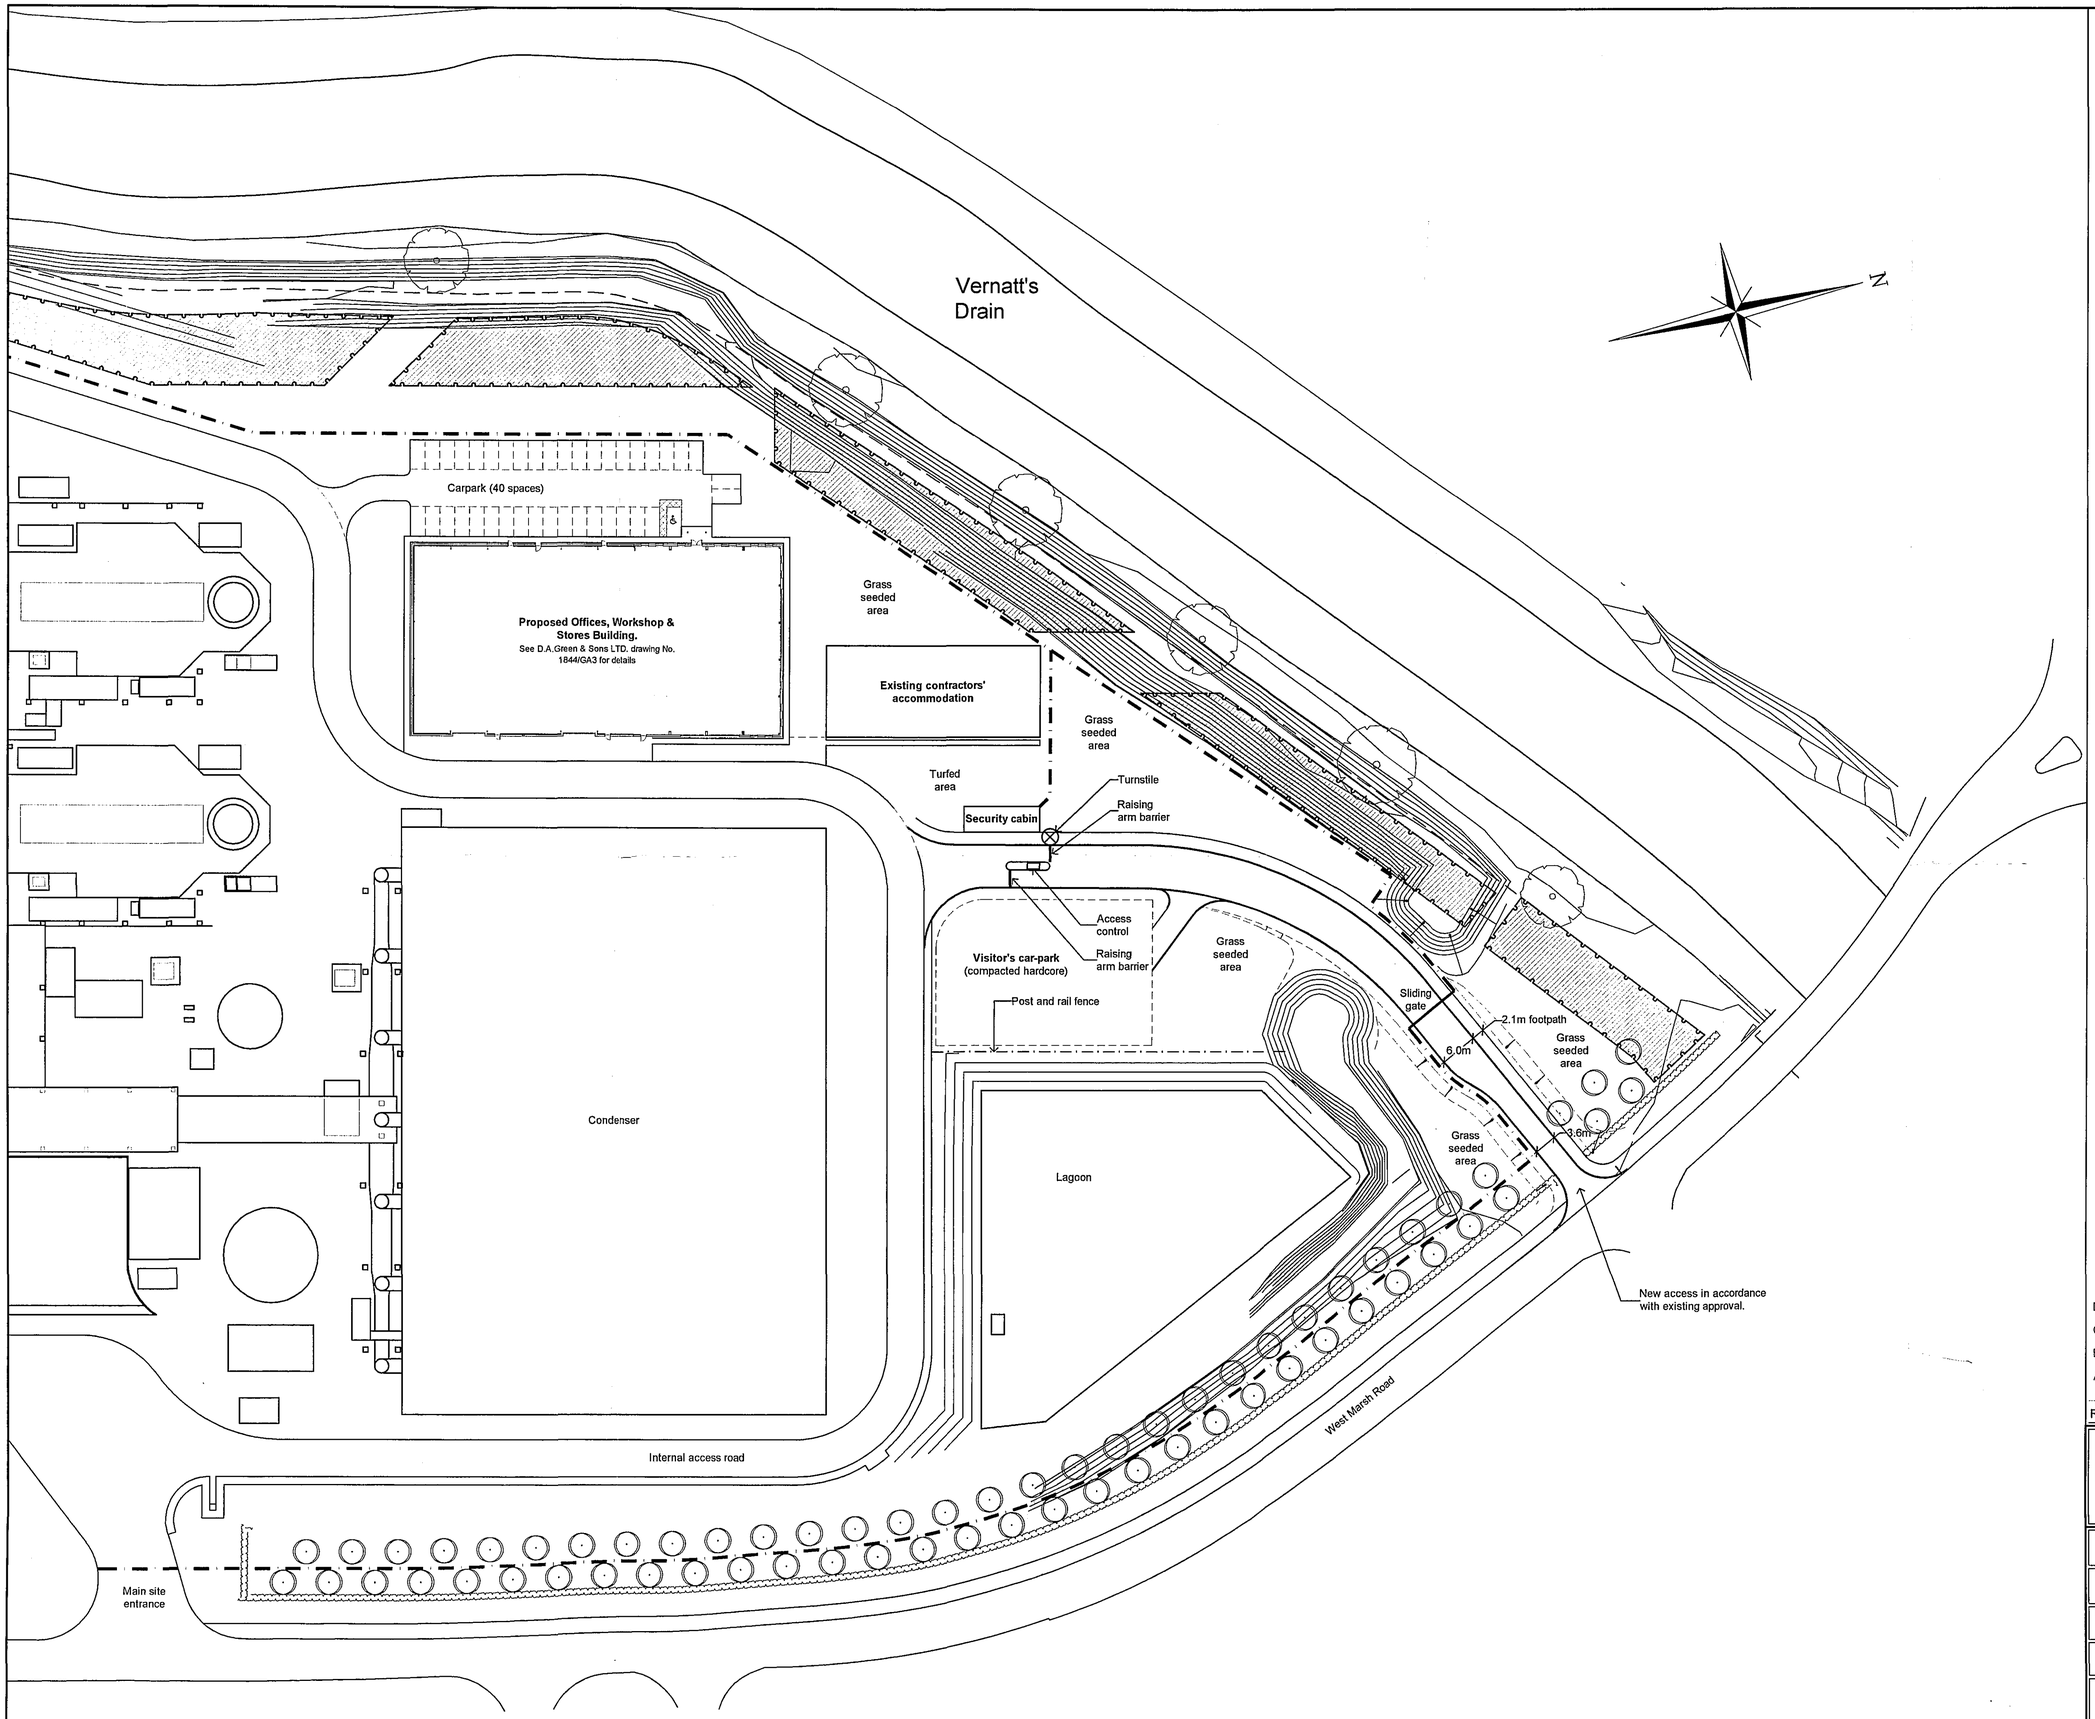


KEY:

- Buffer planting as part of the approved structural planting scheme
- Tree planting as part of the approved structural planting scheme
- Hedge planting as part of the approved structural planting scheme
- Proposed security fence 2.4m steel palisade
- Proposed post and rail fence
- Proposed turnstile

SHDC Planning & Development 18 MAY 2005 Ref: 0670/05

DRAWINGS 17 MAY 2005 ISSUED

Rev.	By	Notes	Date
D	AC	Access road bellmouth narrowed.	13.03.05
C	AC	Client comments incorporated	08.03.05
B	AC	New building incorporated	24.01.05
A	AC	Client comments incorporated	2.06.04

rdc THE ROBERT DOUGHTY CONSULTANCY LIMITED
TOWN AND COUNTRY PLANNING-LANDSCAPE ARCHITECTURE
32 High Street, Helpringham, Sleaford, Lincolnshire, NG34 0RA
Tel: (01529) 421646 Fax: (01529) 421358
Website: www.rdc-landplan.co.uk
E mail: admin@rdc-landplan.co.uk

Client: Spalding Energy Company Ltd

Project: Proposed administration building and access road.

Drawing title: Propsed siting

Job No.	Drawing No.	Rev.	Drawn
573-3	L 01	D	AC

Scale	Date	Checked
1:500 @ A1	May 2004	AC

DO NOT SCALE from this drawing. All measurements should be checked on site before any construction and any discrepancies should be brought to the attention of the Robert Doughty Consultancy.

DETERMINED PLAN