

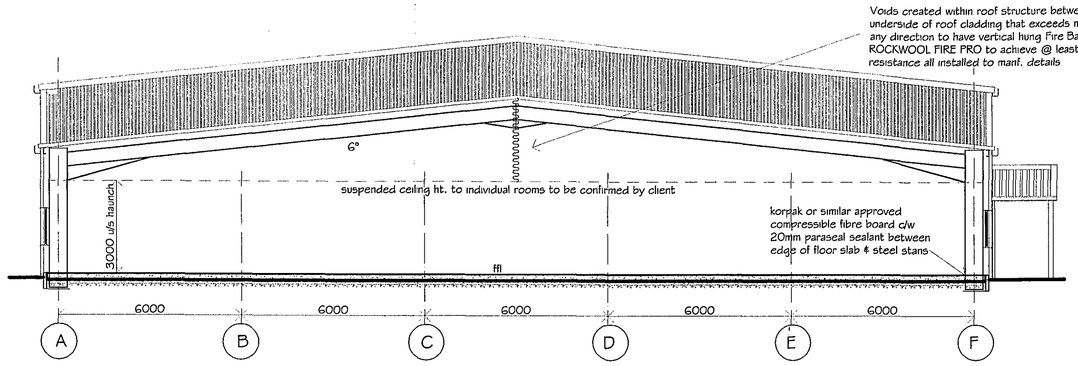


Section thro. Offices

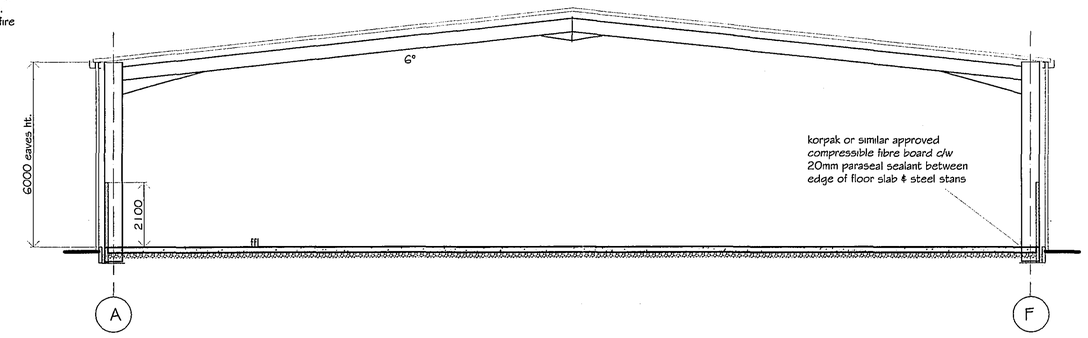


Section thro. Stores / Workshop

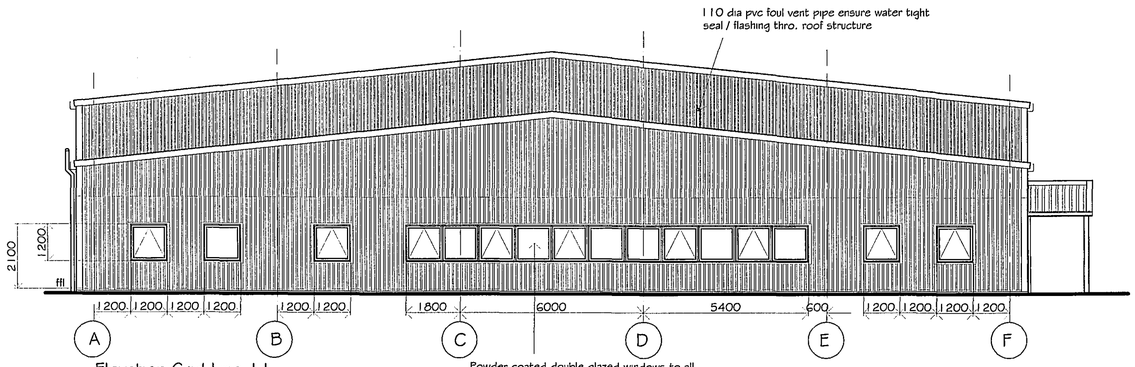


Elevation Grid Line 11

Internal area of office wall = 88m2
area of office wall glazing = 22m2
North facing wall = 50% allowable area of glazing
actual glazing = 26% therefore ok

Powder coated double glazed windows to all elevations Colour : Poppy Red SC B504E53 (tbc)

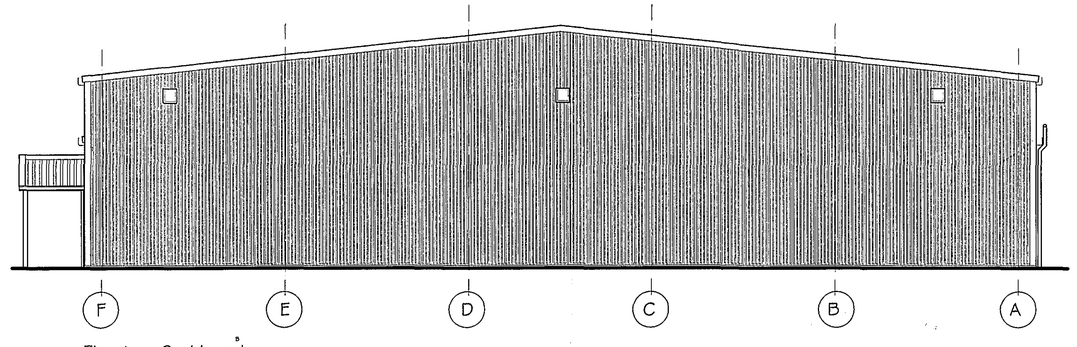

Elevation Grid Line 1

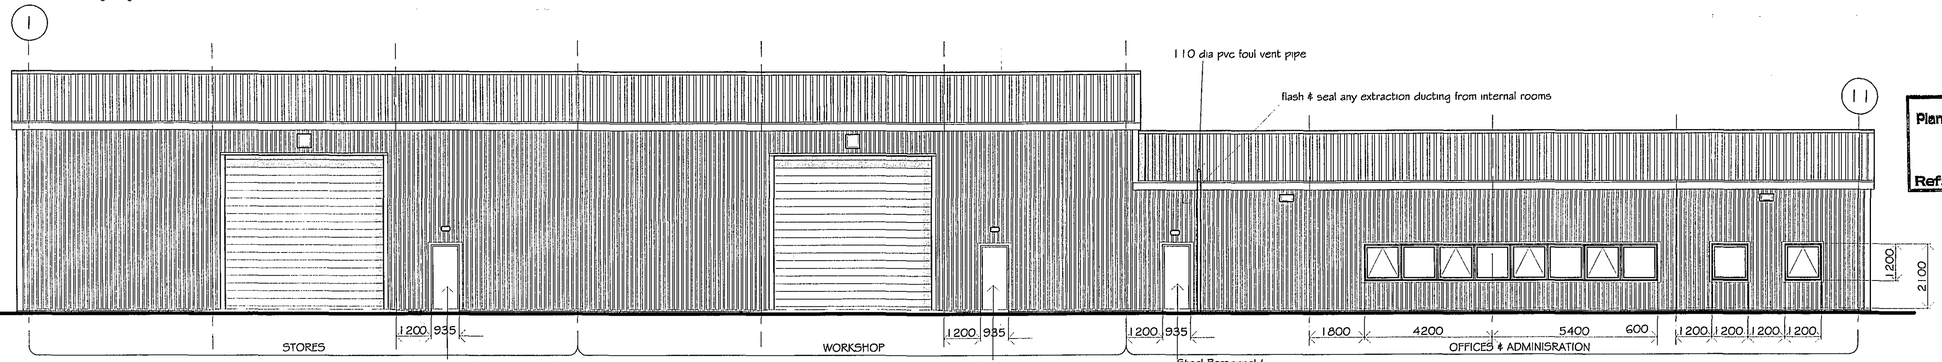

Elevation Grid Line A

Rooflights reqd. to Stores & Workshop only
Rwp positions to suit D.A.Green & Sons Ltd.
Cladding Division recommendations
Internal area of office wall = 70m2
area of office wall glazing = 14m2
East facing wall = 32% allowable area of glazing
actual glazing = 20% therefore ok


1 no. max. width x 5000mm h. clear opening insulated sectional overhead door (follow roof slope) c/w safety brakes. Colour : Poppy Red SC B504E53
C door leaf width to be min 800mm (max. 50 personnel) not clear width between stops
Ensure conc. apron sloping access up to door to prevent water penetration into the building.

Steel Personnel / Fire Exit door
Colour : Poppy Red SC B504E53
c/w internal push bar panic or similar bolt to over-ride external knob & lock
C door leaf width to be min 800mm (max. 50 personnel) not clear width between stops

1 no. max. width x 5000mm h. clear opening insulated sectional overhead door (follow roof slope) c/w safety brakes. Colour : Poppy Red SC B504E53
Ensure conc. apron sloping access up to door to prevent water penetration into the building.

Steel Personnel / Fire Exit door
Colour : Poppy Red SC B504E53
c/w internal push bar panic or similar bolt to over-ride external knob & lock
C door leaf width to be min 800mm (max. 50 personnel) not clear width between stops

Steel Personnel / Fire exit door
Colour : Poppy Red SC B504E53
c/w internal panic opening device not panic bar but similar (this door will be used to access the site continually)to over ride external knob / handle & lock
C door leaf width to be min 800mm (max. 50 personnel) not clear width between stops

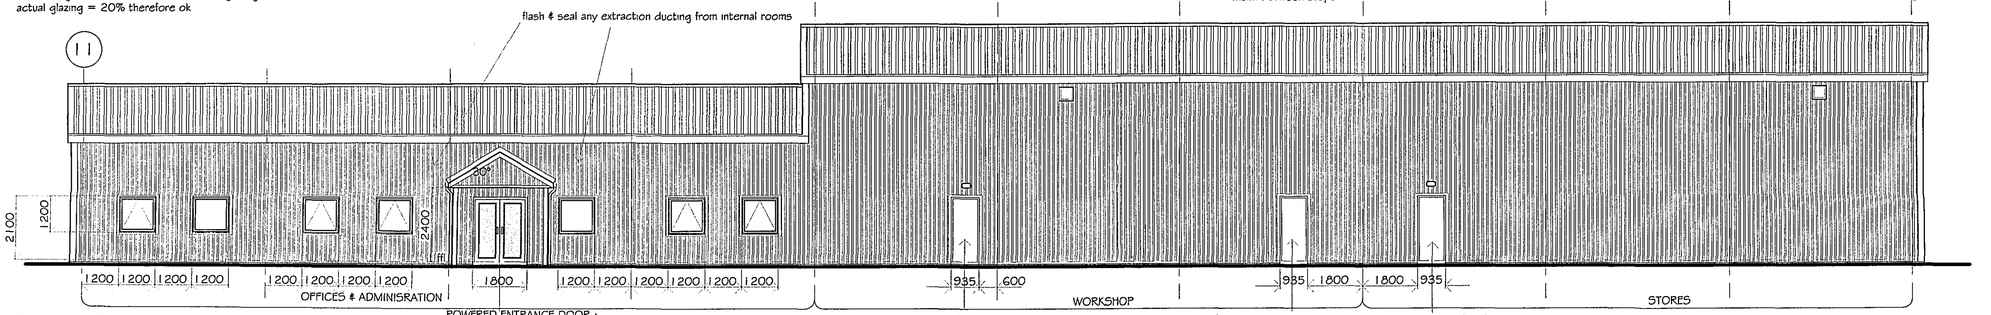

Elevation Grid Line F

Rooflights reqd. to Stores & Workshop only
Rwp positions to suit D.A.Green & Sons Ltd.
Cladding Division recommendations

POWERED ENTRANCE DOOR :
(see drwg 1844/GA3 for spec)
C Canopy CH3 columns colours to contrast with vertical cladding & Poppy Red doors behind

1 no. Steel Fire Exit door
Colour : Poppy Red SC B504E53
c/w internal push bar panic or similar bolt to over-ride external knob
C door leaf width to be min 800mm (max. 50 personnel) not clear width between stops

Steel Personnel door
FD60S / SC
Colour : Poppy Red SC B504E53

1 no. Steel Fire Exit door
Colour : Poppy Red SC B504E53
c/w internal push bar panic or similar bolt to over-ride external knob
C door leaf width to be min 800mm (max. 50 personnel) not clear width between stops

This drawing to be read in conjunction with 1844 / 1,3 & 4.
D.A.Green Structural Calculation Sheets ref: 6045 Nov. 04
Sidebottom Richardson Cheng Ltd. Consulting Structural & Civil Engineers calculation sheets / drawings project no. 38204
& Disabled Access Statement

SHDC Planning & Development 18 MAY 2005 Ref: 0670/05

DRAWING 17 MAY 2005 ISSUED

D	Notes added	mjw	21/12/04
C	Notes added	mjw	13/12/04
B	Grid no's ammended	mjw	9/12/04
A	Revised to suit clients comments	mjw	7/12/04

REVISIONS	BY	DATE

DRAWN	MJW	DATE	16/11/04
SCALE	1 / 100	CHECKED	

CLIENT
Spalding Energy Co. Ltd

PROJECT
Proposed Offices, Workshop & Stores Building

DETAILS
Elevations / Sections thro.

GREEN STRUCTURAL
D.A.GREEN & SONS LTD.
Whaplode, Spalding,
Lincs, PE12 6TL.
www.dagreen.co.uk
Tel: 01406 370585.
Fax: 01406 370766.

DETERMINED

DRWG No. 1844/GA2 D

A1

P:\Projects\500-599\573-3 Spalding Energy Co Ltd\CAD Files\01-Client\B.Reg Dwg emailed from M.Watson\GA2D BUILDING REGS single storey issued to James bramma rdc 7.1.05.dwg, 10/05/2005 14:11:57