




DETERMINED
PLAN
SHDC
Planning Department
11 JUN 2002
0671/02
HORSESHOE ROAD
SADDLERS MEAD
NURSERY
BREDA COURT
Ferns Acre
HORSESHOE ROAD
BROADWAY
PERCHERON DRIVE
FARRIERS WAY
CLYDESDALE CRESCENT
CLYDESDALE CRESCENT
HORSE FAIR
THE WYKE
FIELDS
ARDEN DRIVE
BUTTERCUP CLOSE
PRIMROSE WAY
A34
A34
A34


ALL PLAN VIEWS


Planni ner
11 JUN 2002
Ref 06/1102

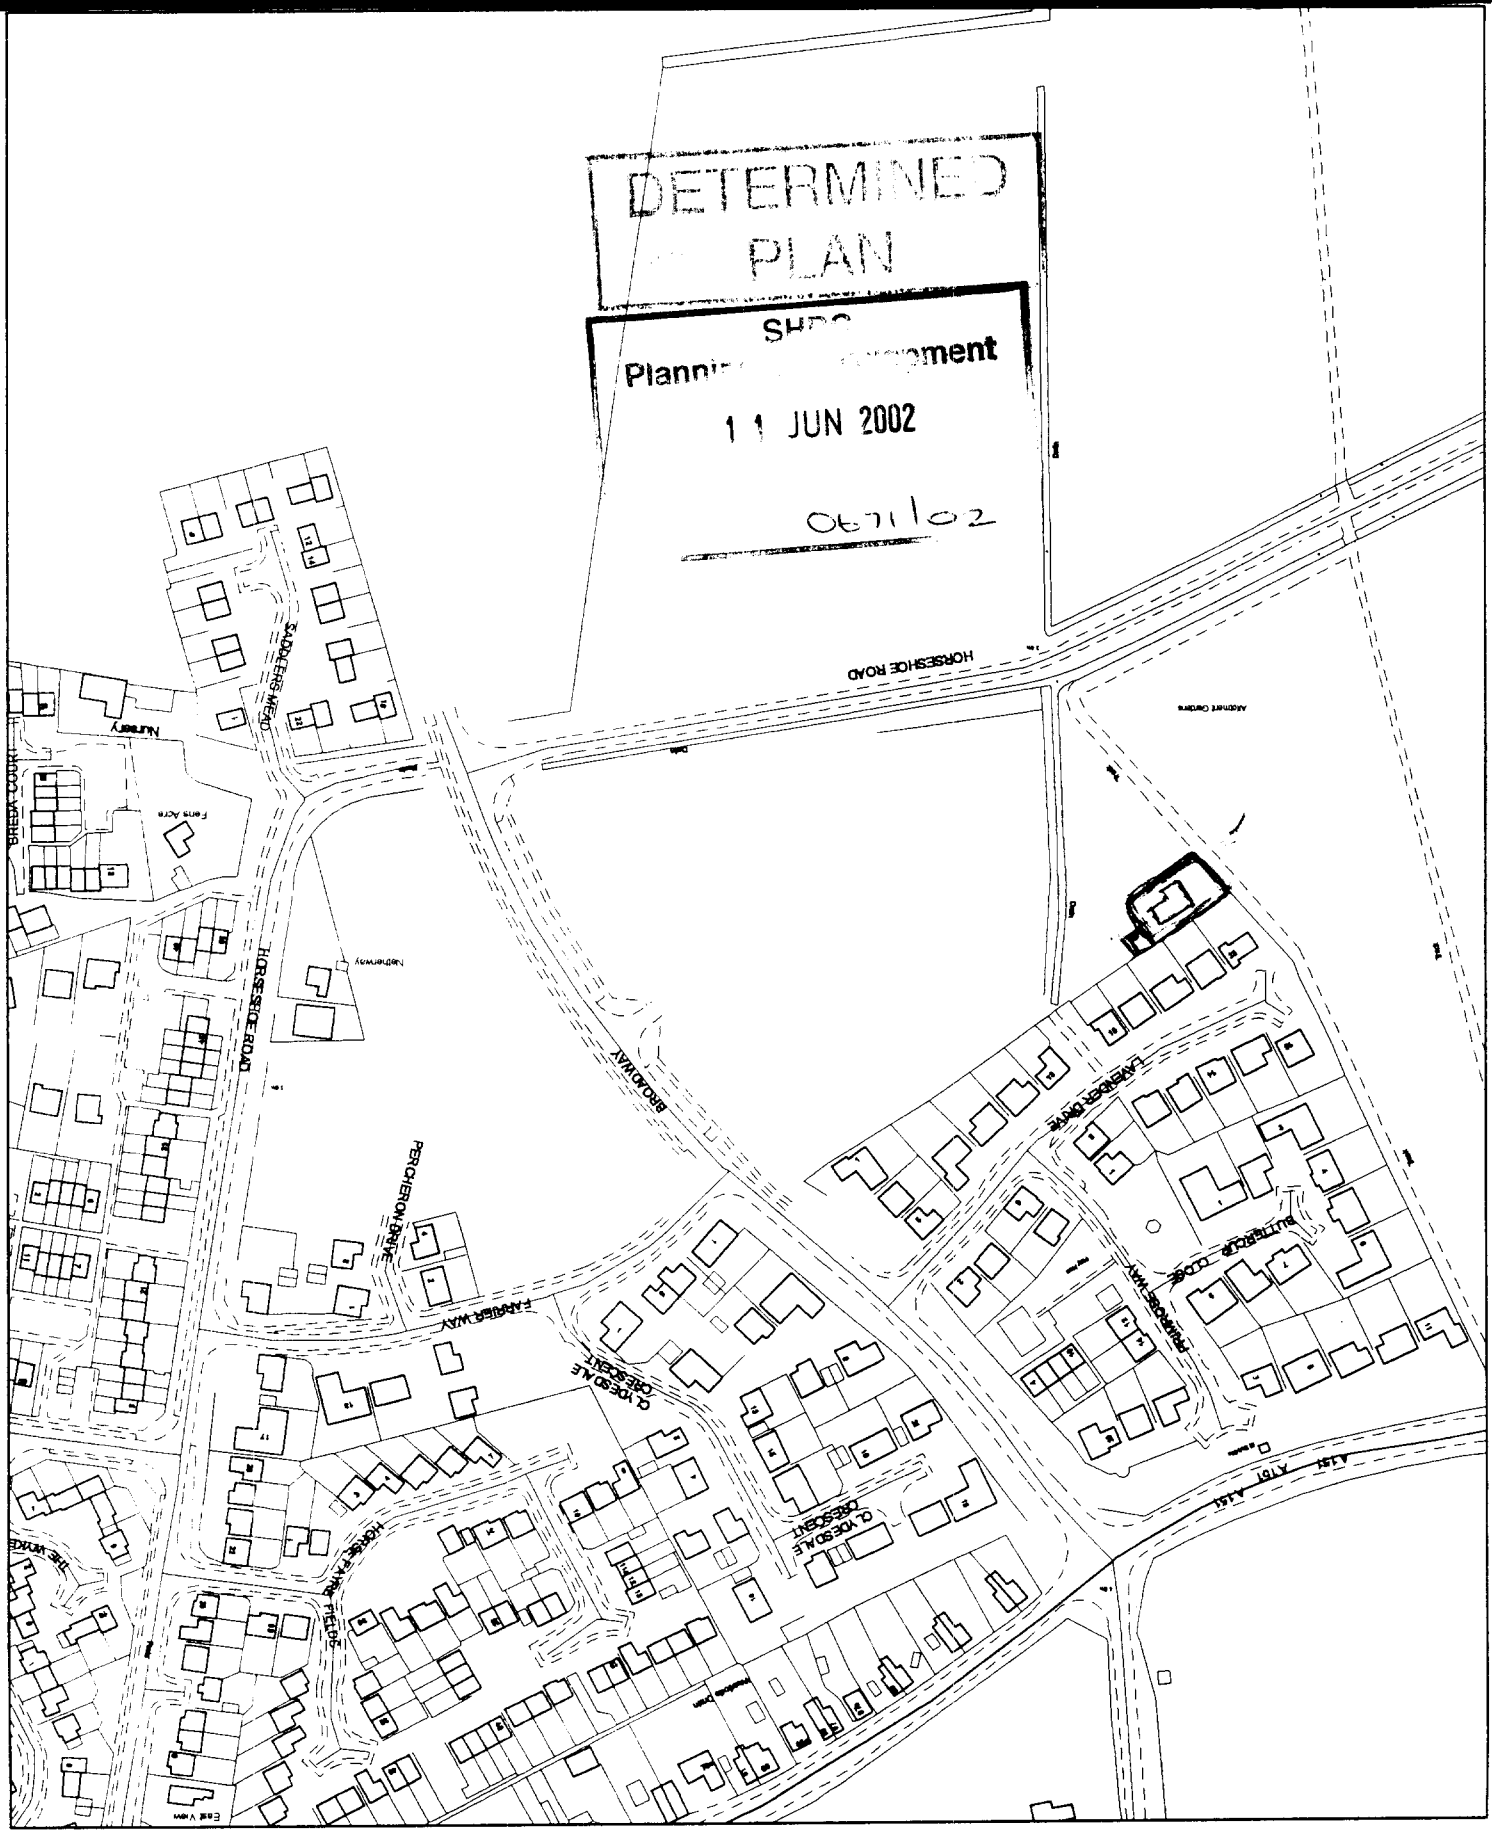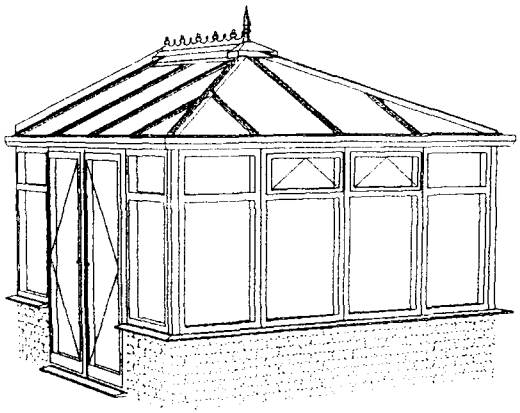


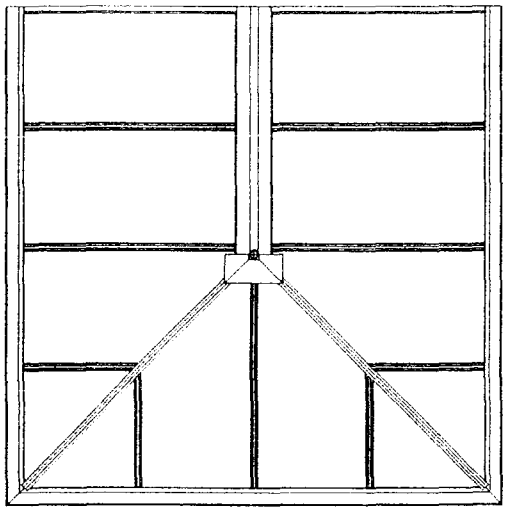

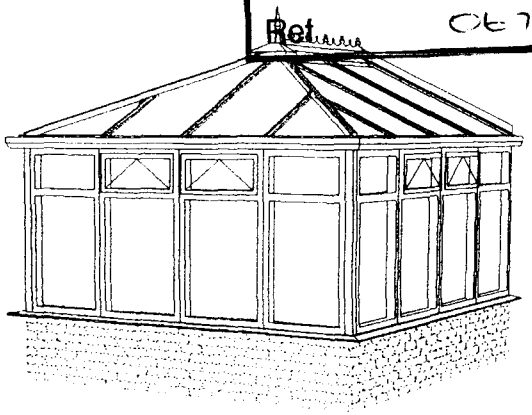

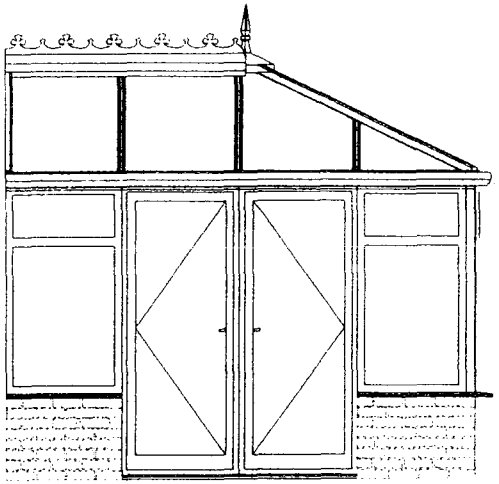

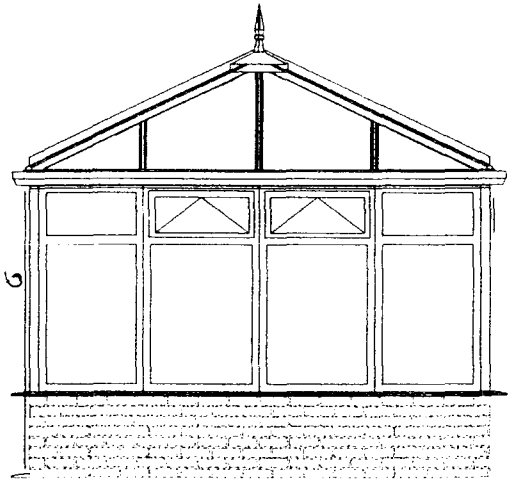

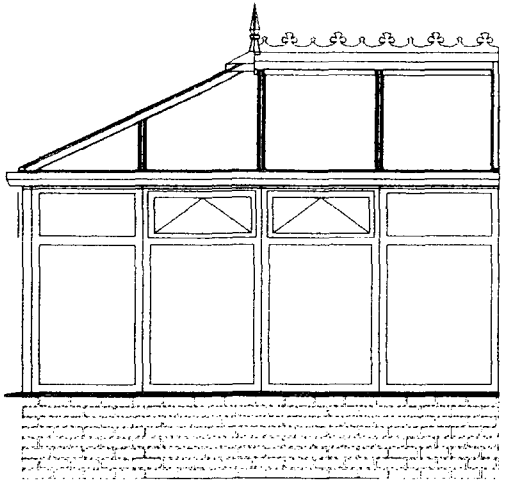


06/3327


EDWARDIAN
MGT


DRAWN BY
DATE 08.03.01
SCALE 1: 55
DRAWING NO. 36X36

ALL PLAN VIEWS


DETERMINED
BY PLAN

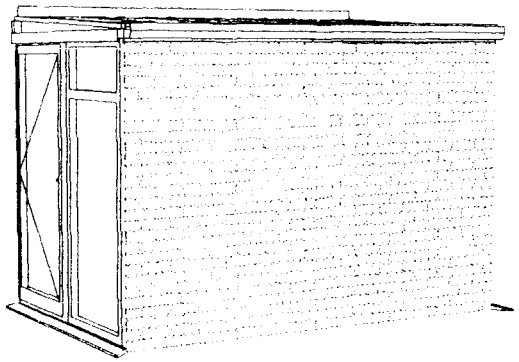


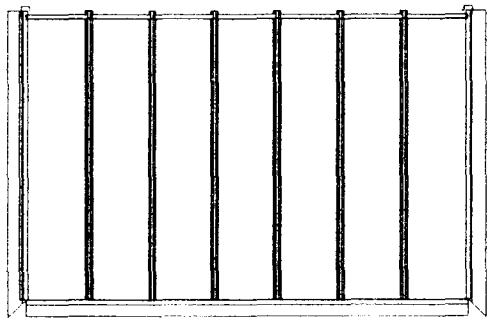


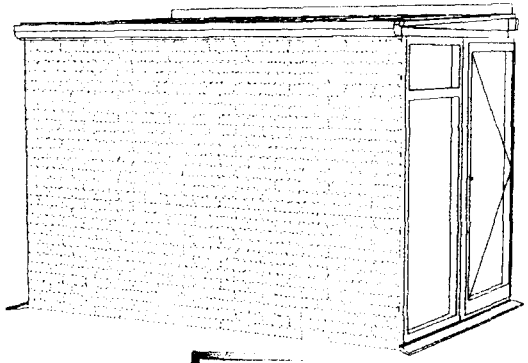

Re
11
Ref 0671/02

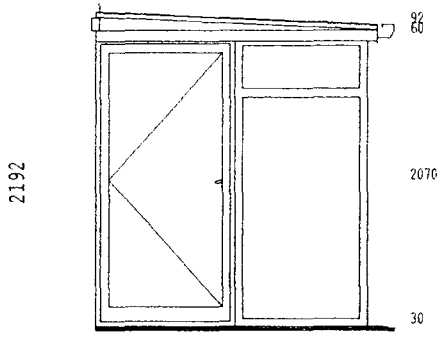

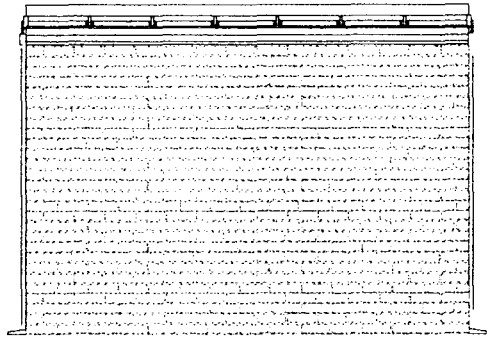

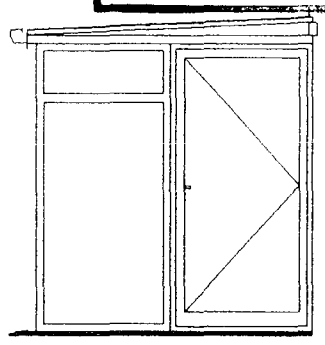

Vol = 14.5m.

LEAN TO (SQUARE ENDS)
SANDERS

DRAWN BY
DATE 08.03.01
SCALE 1: 55
DRAWING NO. 44444444

1800mm facing brickwork

Plann ment

11 JUN 2002

1:500

C67102

DETERMINED PLAN

