


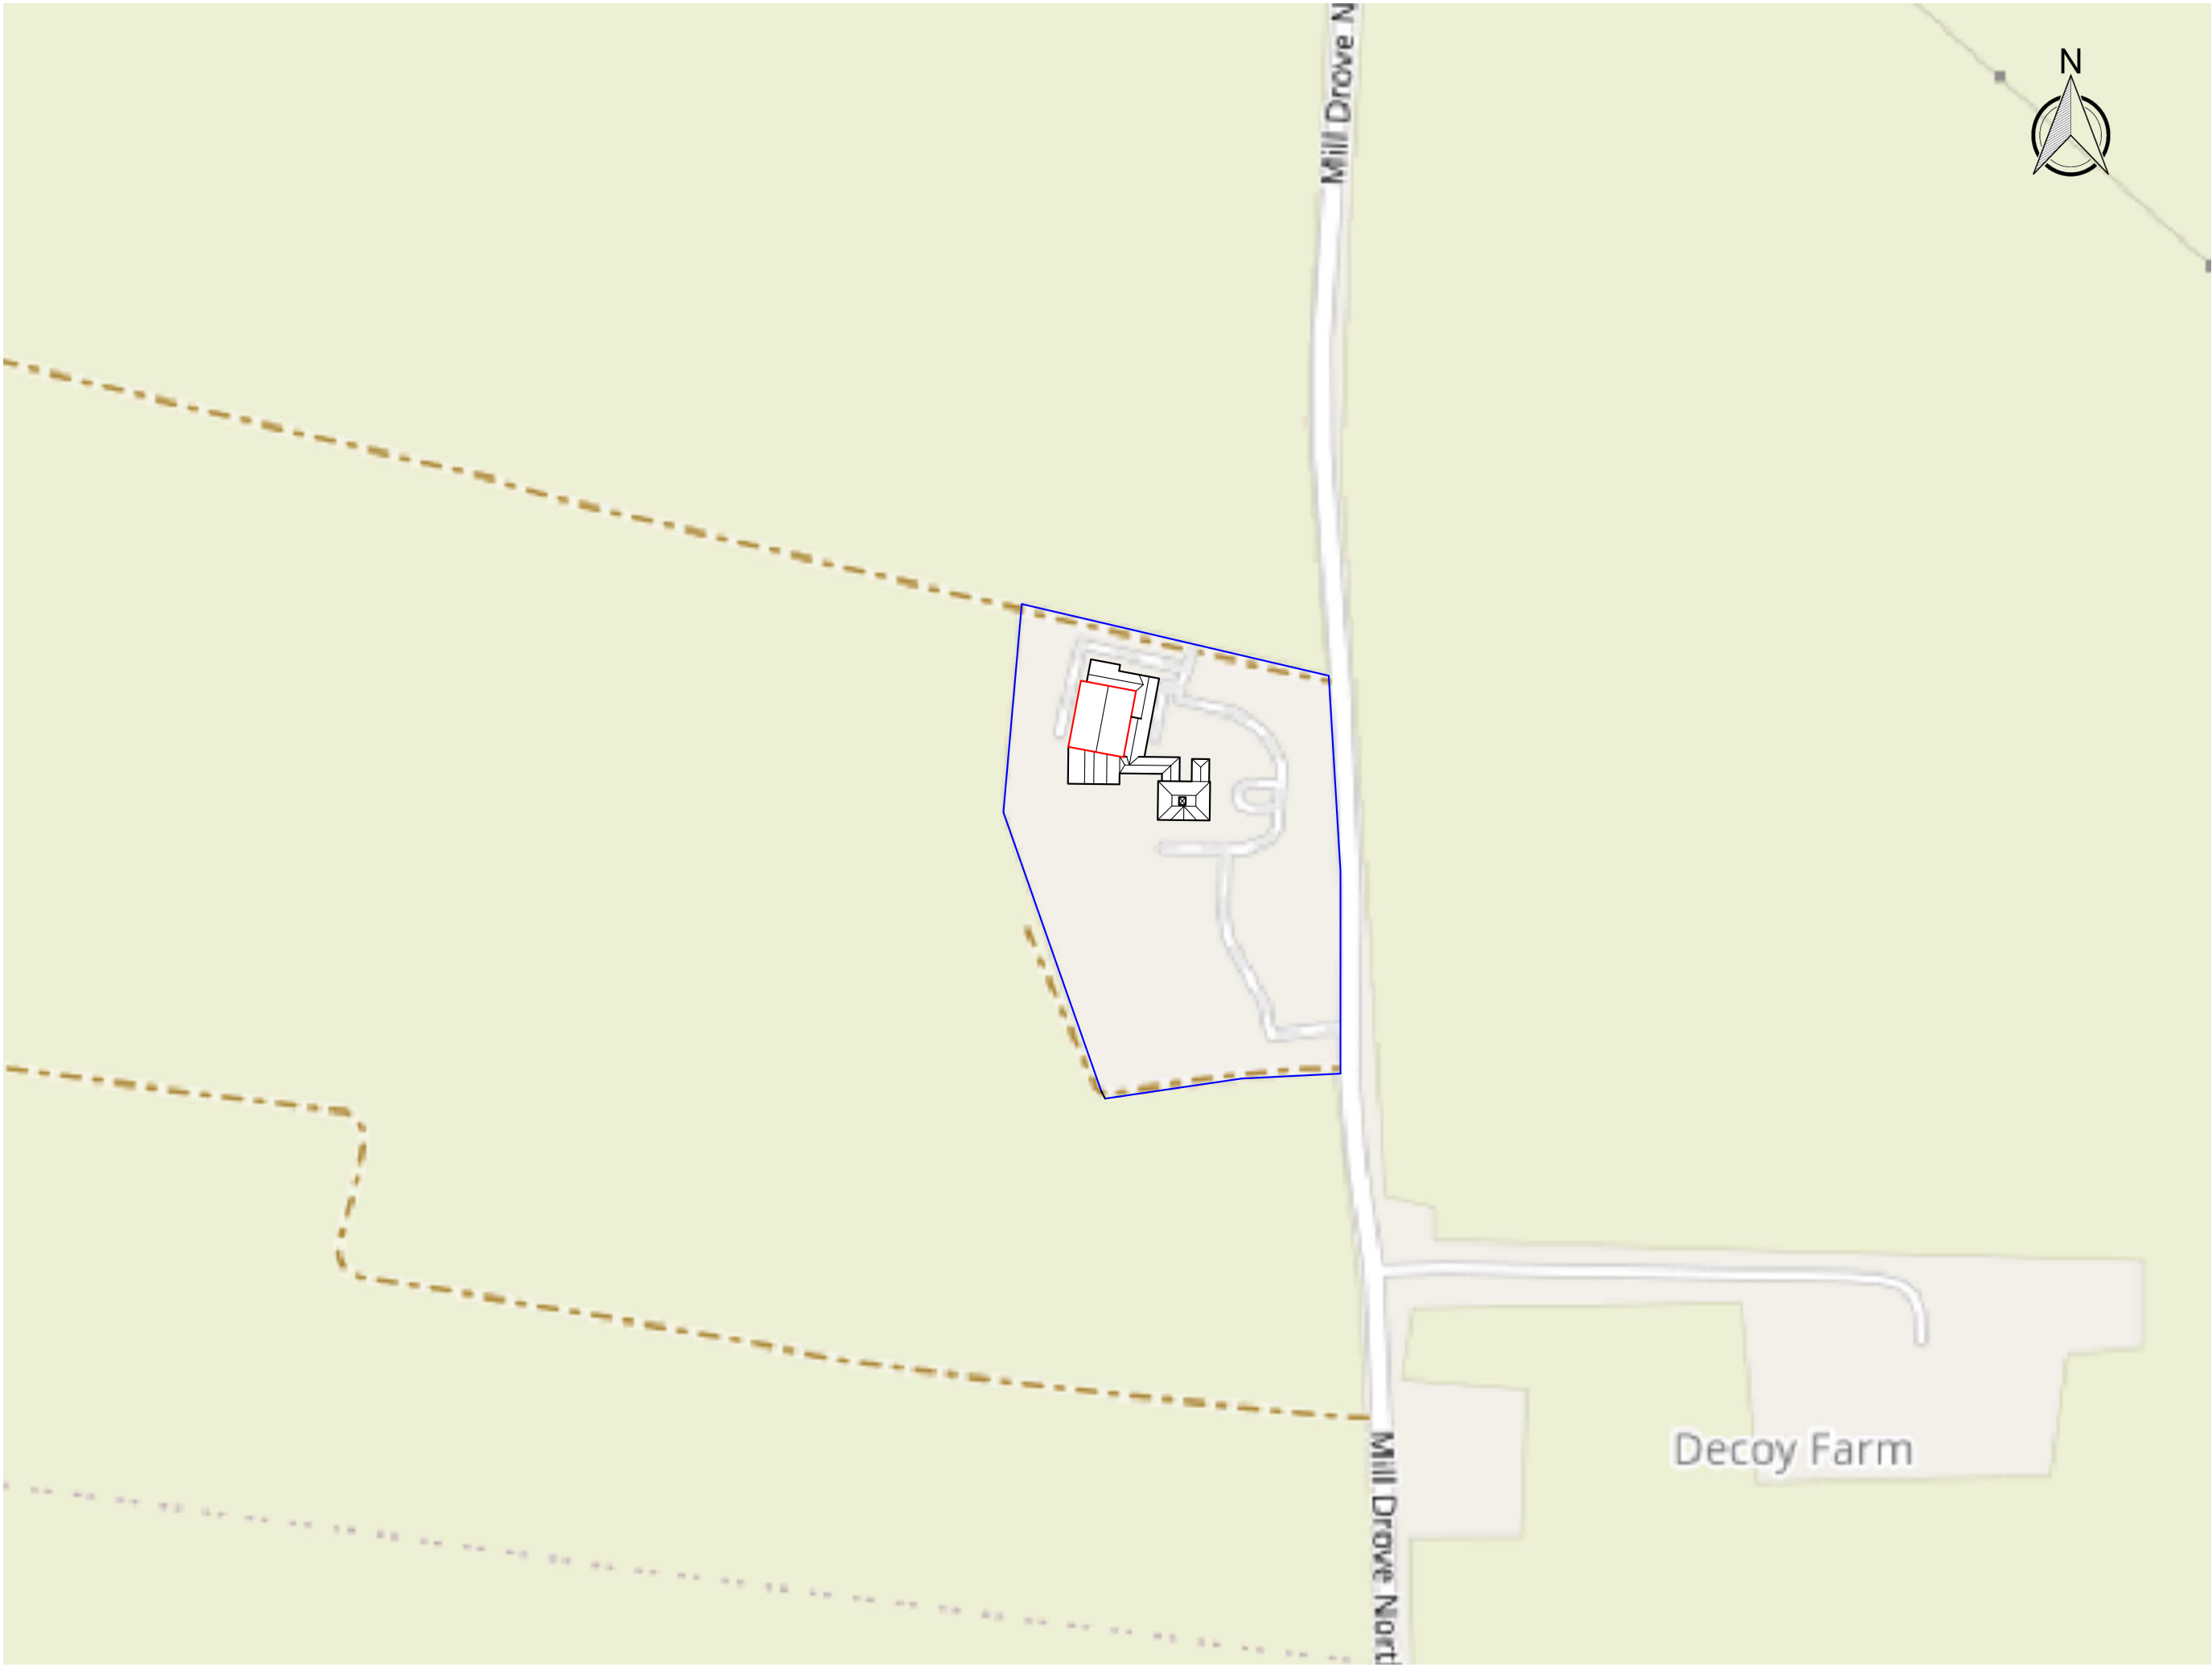

|                      |                 |
|----------------------|-----------------|
| <b>Location Plan</b> |                 |
| Scale:<br>1:2500     | A3              |
| Drawn by:<br>JM      | Approved:<br>JS |

|                                                                                      |          |                            |
|--------------------------------------------------------------------------------------|----------|----------------------------|
|  |          |                            |
| Elm Tree Farm                                                                        |          |                            |
| REVISIONS                                                                            |          |                            |
| 1                                                                                    | DD/MM/YY | REMARKS                    |
| 2                                                                                    | 19/06/21 | Location Plan for planning |
| 3                                                                                    | /        | ...                        |
| 4                                                                                    | /        | ...                        |
| 5                                                                                    | /        | ...                        |