


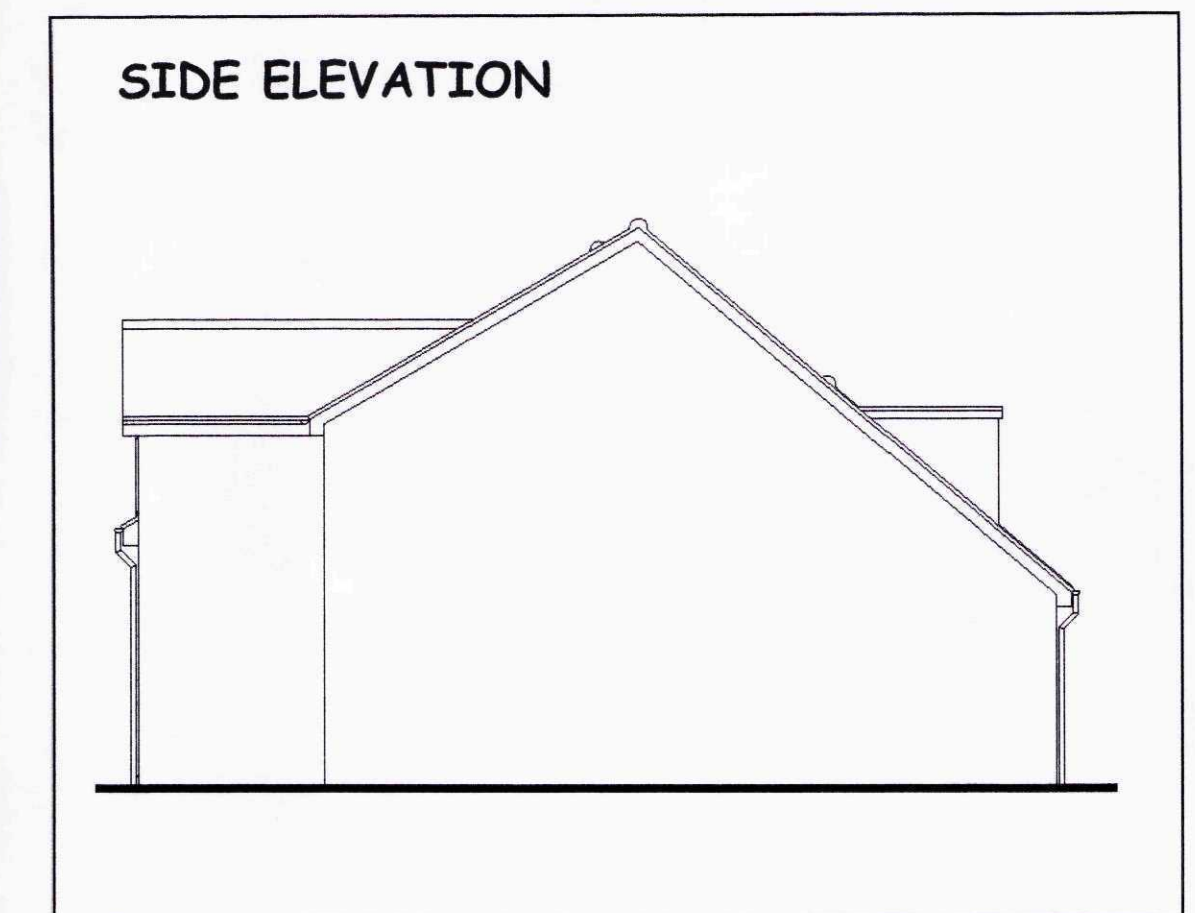
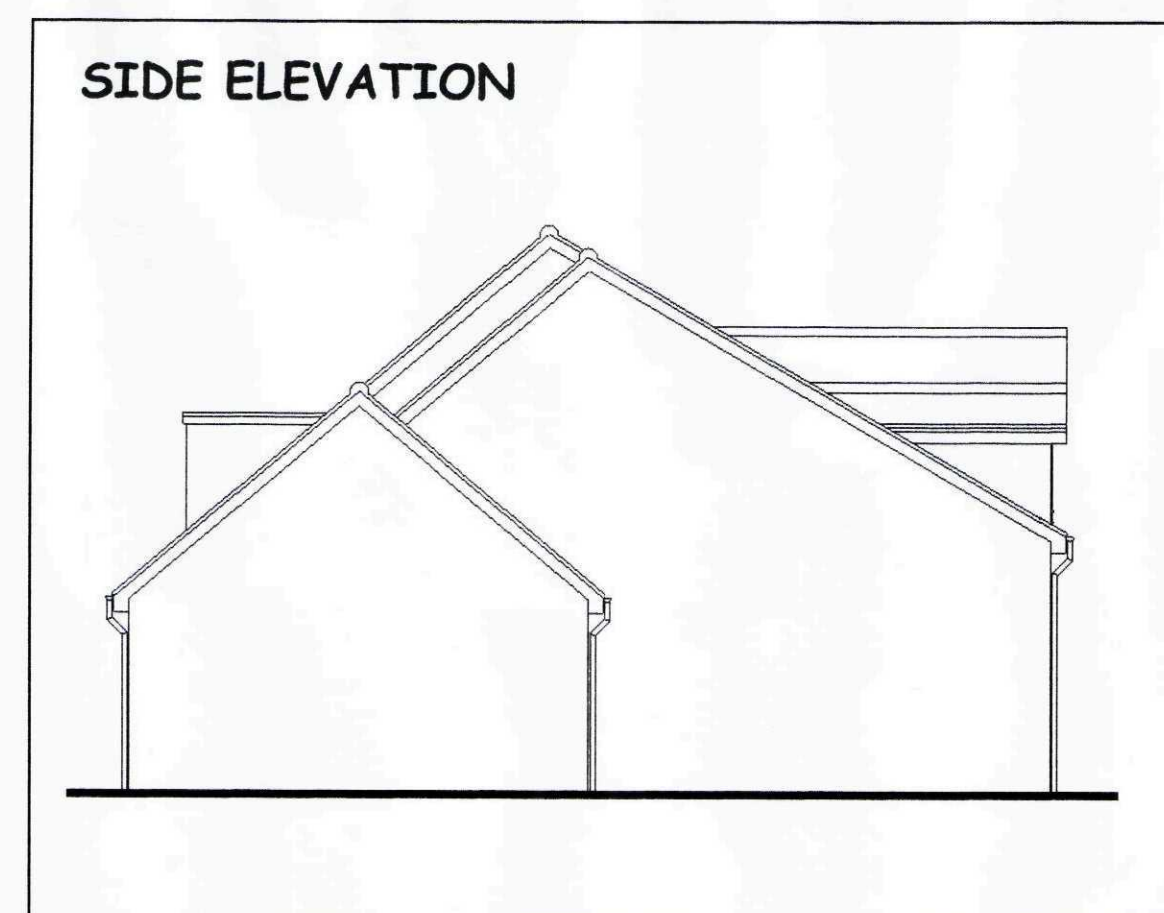


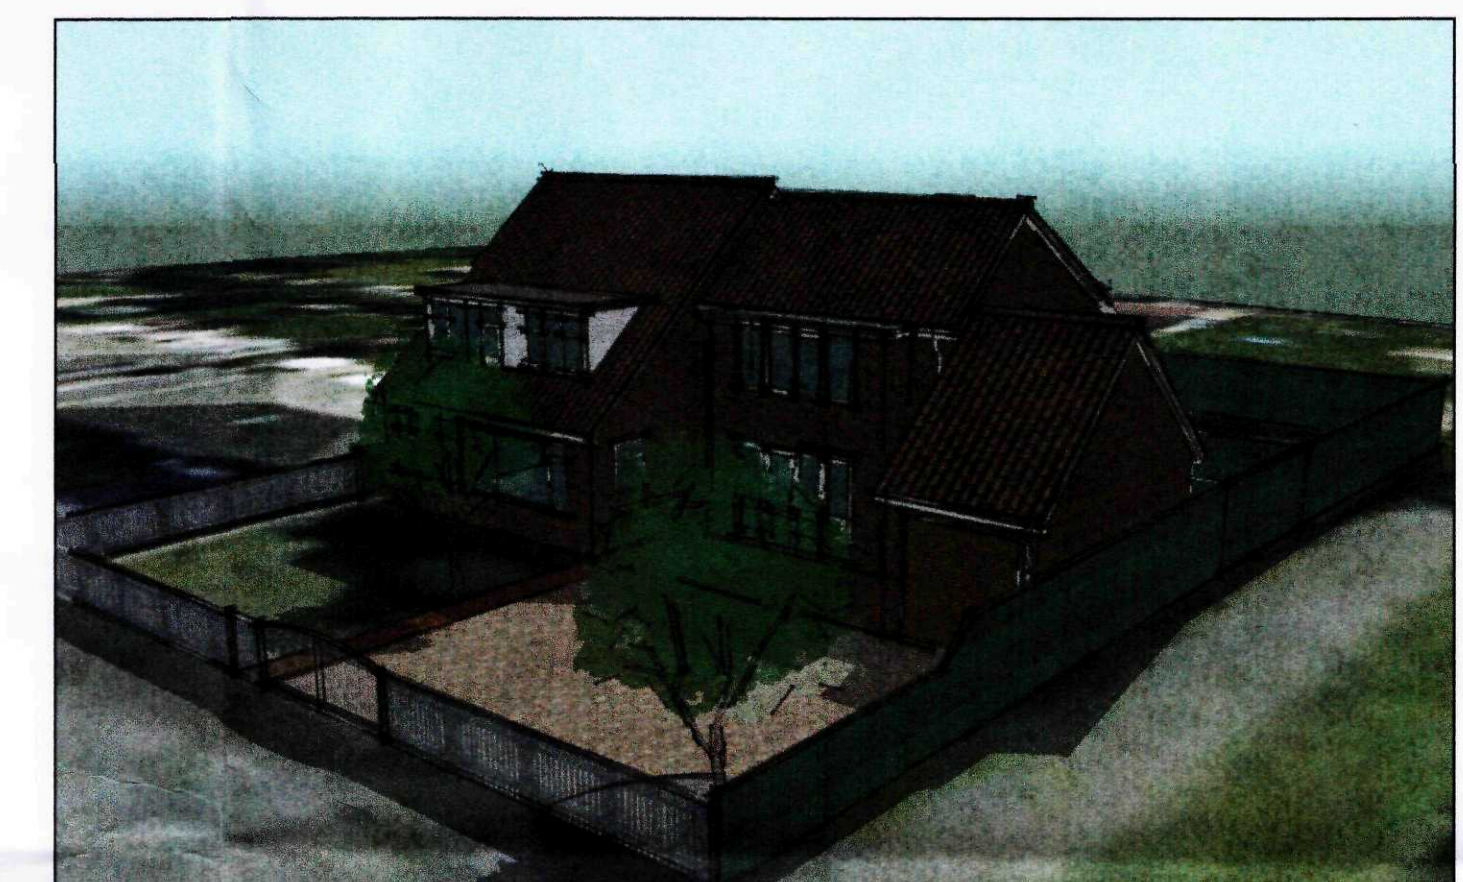

PROPOSED ELEVATIONS

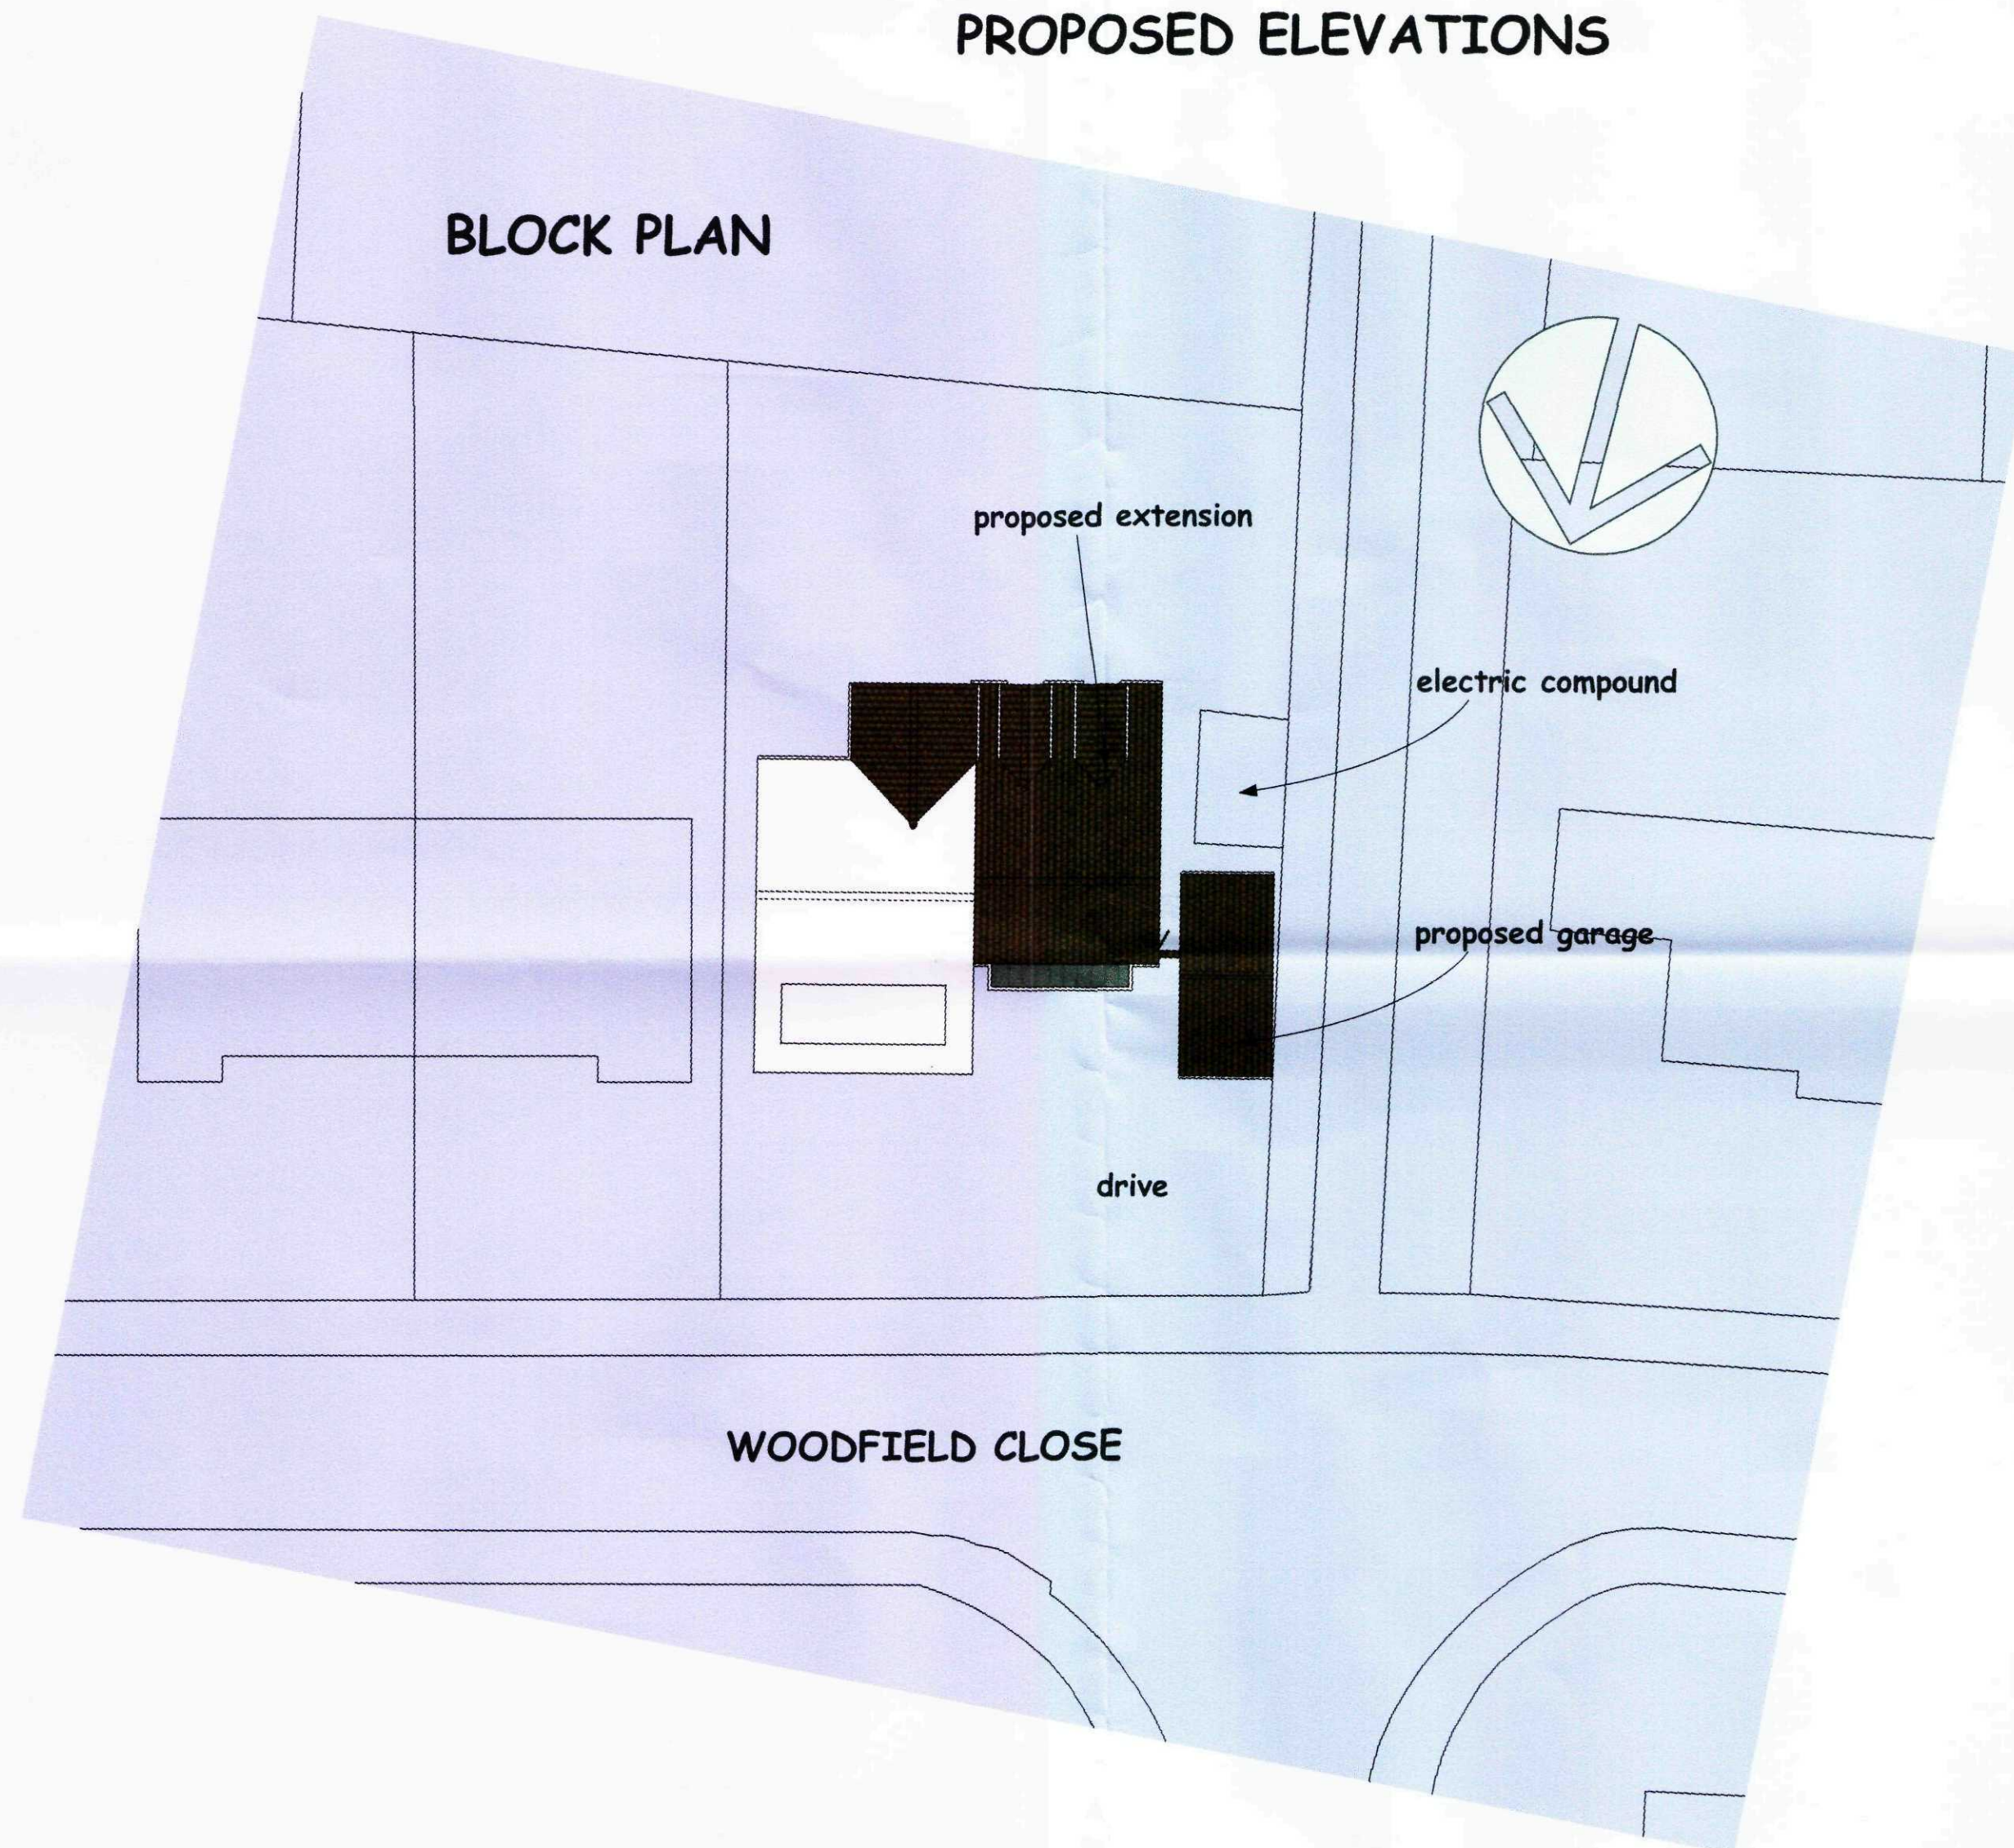

3D VIEWS

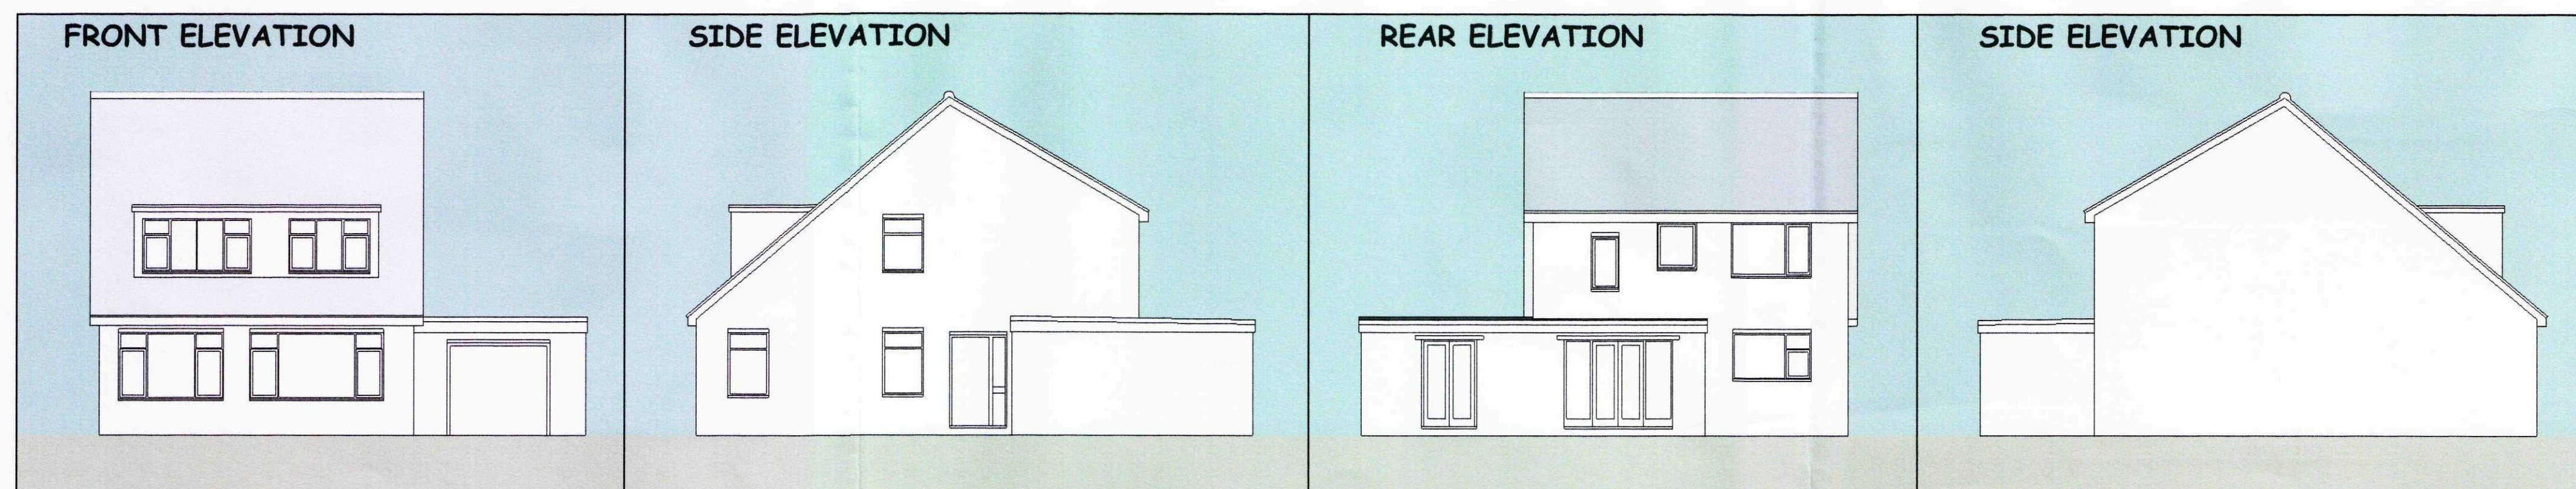

EXISTING ELEVATIONS

3DPC
Planning & Development
05 SEP 2011
Ref: 0672-11

GR MERCHANT LTD.

4 WRIGHTS MEWS 12A PARK ROAD HOLBEACH SPALDING Lincs PE12 7EE

TEL 01406 490800 FAX 01406 425744 E-MAIL gr.merchant@btconnect.com

PROJECT PROPOSED EXTENSION & ALTERATIONS INCLUDING GARAGE
9 WOODFIELD CLOSE SPALDING Lincs

CLIENT MR WOODCOCK

DRAWING PROPOSED ELEVATIONS 3D VIEWS AND BLOCK PLAN
JOB REF 2290/11 DRAWING NO 02C DATE JULY 2011 DRAWN JPW
SCALES 1/100 1/200 AND NO SCALES TO 3D VIEWS

REV C- PROPOSED ELEVATIONS SHOWN UN-RENDERED - 5/9/11
REV B- BLOCK PLAN ALTERED & EX. ELEVATIONS ADDED - 26/8/11
REV A- ALTS AS REQUESTED BY CLIENT - 15/8/11