THIS DRAWING IS PROTECTED BY COPYRIGHT AND MUST NOT BE COPIED OR REPRODUCED WITHOUT THE WRITTEN CONSENT OF R G PARTNERSHIP LIMITED.

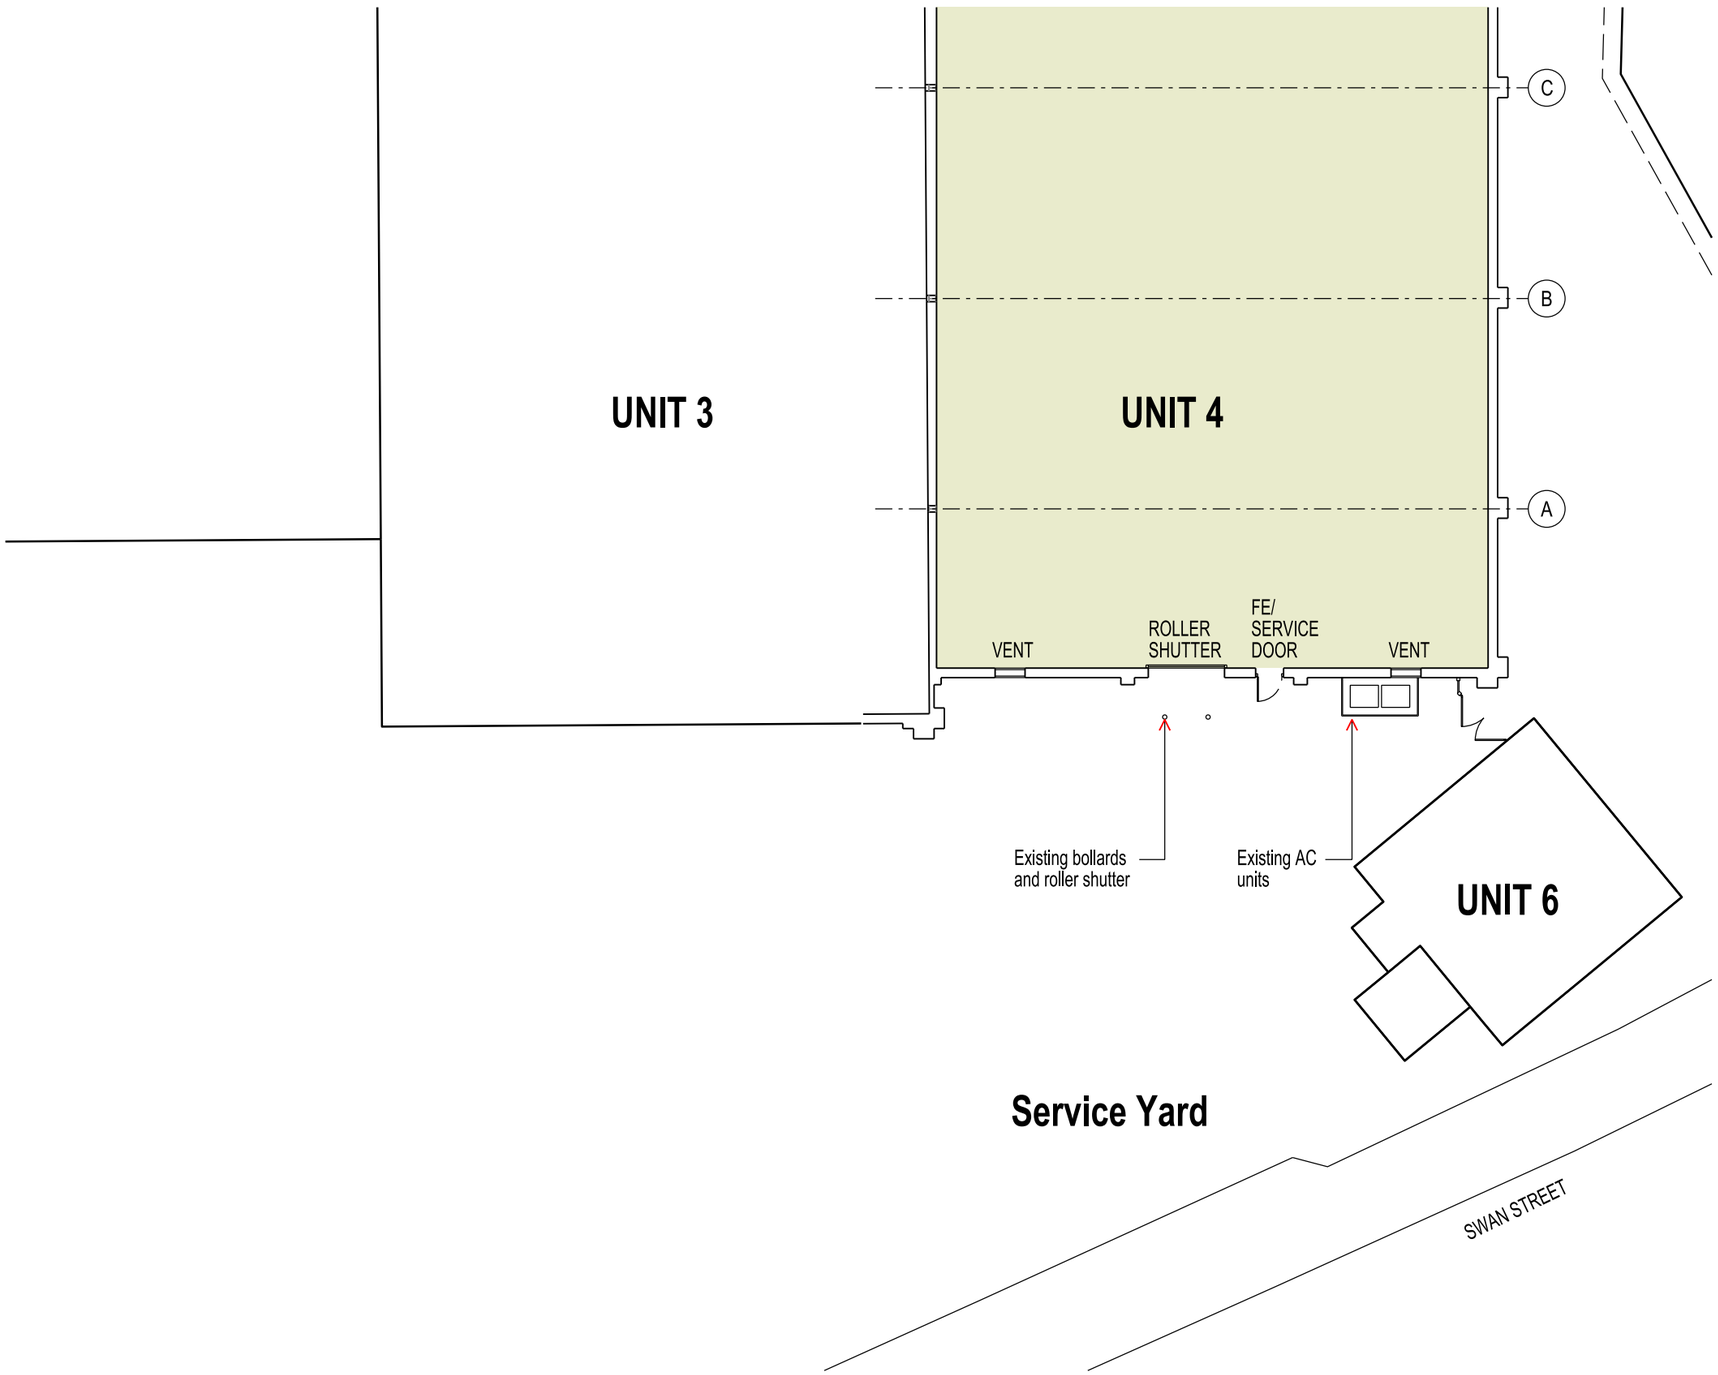


| REV. | DATE | NOTES | INIT. |
|---|---|---|---|
| A | 03.07.25 | ANNOTATION AMENDED, INTERNAL LAYOUT OMITTED | CF |

CLIENT / PROJECT

SCHRODERS

UNIT 4, HOLLAND MKT, WINFREY AVE

SPALDING - PE11 1RQ

DRAWING TITLE

EXISTING SERVICE YARD LAYOUT

STATUS

PLANNING

| DATE | DRAWN | SCALE @ A3 |
|---|---|---|
| 02.07.2025 | CF | 1:200 |

| PROJECT NUMBER | UNIT / BLOCK | CI / SFB CODE | TYPE & NUMBER | REVISION LETTER |
|---|---|---|---|---|
| 11813 | | P | 002 | A |

DRAWING NO.

| | | | | | |
|---|---|---|---|---|---|
| Site Location Plans | L | GA Plans | P | Elevations | E |
| Sections | S | Details | D | Prefix: Colour | C |

THE RATCLIFFE GROVES PARTNERSHIP

LONDON
19 BEDFORD ROW
LONDON WC1R 4EB
T. 020 7600 6666 E. london@rgp.uk.com
www.rgp.uk.com

MANCHESTER
105 MANCHESTER ROAD
BURY LANCASHIRE BL9 0TD
T. 0161 797 6000 E. manchester@rgp.uk.com

RGP architects

carmen.finott 03/07/2025 17:12:37 P:\0DGN\10000\11800-11899\118131-Sheets\11813-P-002 Ex Service Yard.dgn Unit 1 Spalding