THIS DRAWING IS PROTECTED BY COPYRIGHT AND MUST NOT BE COPIED OR REPRODUCED WITHOUT THE WRITTEN CONSENT OF R G PARTNERSHIP LIMITED.

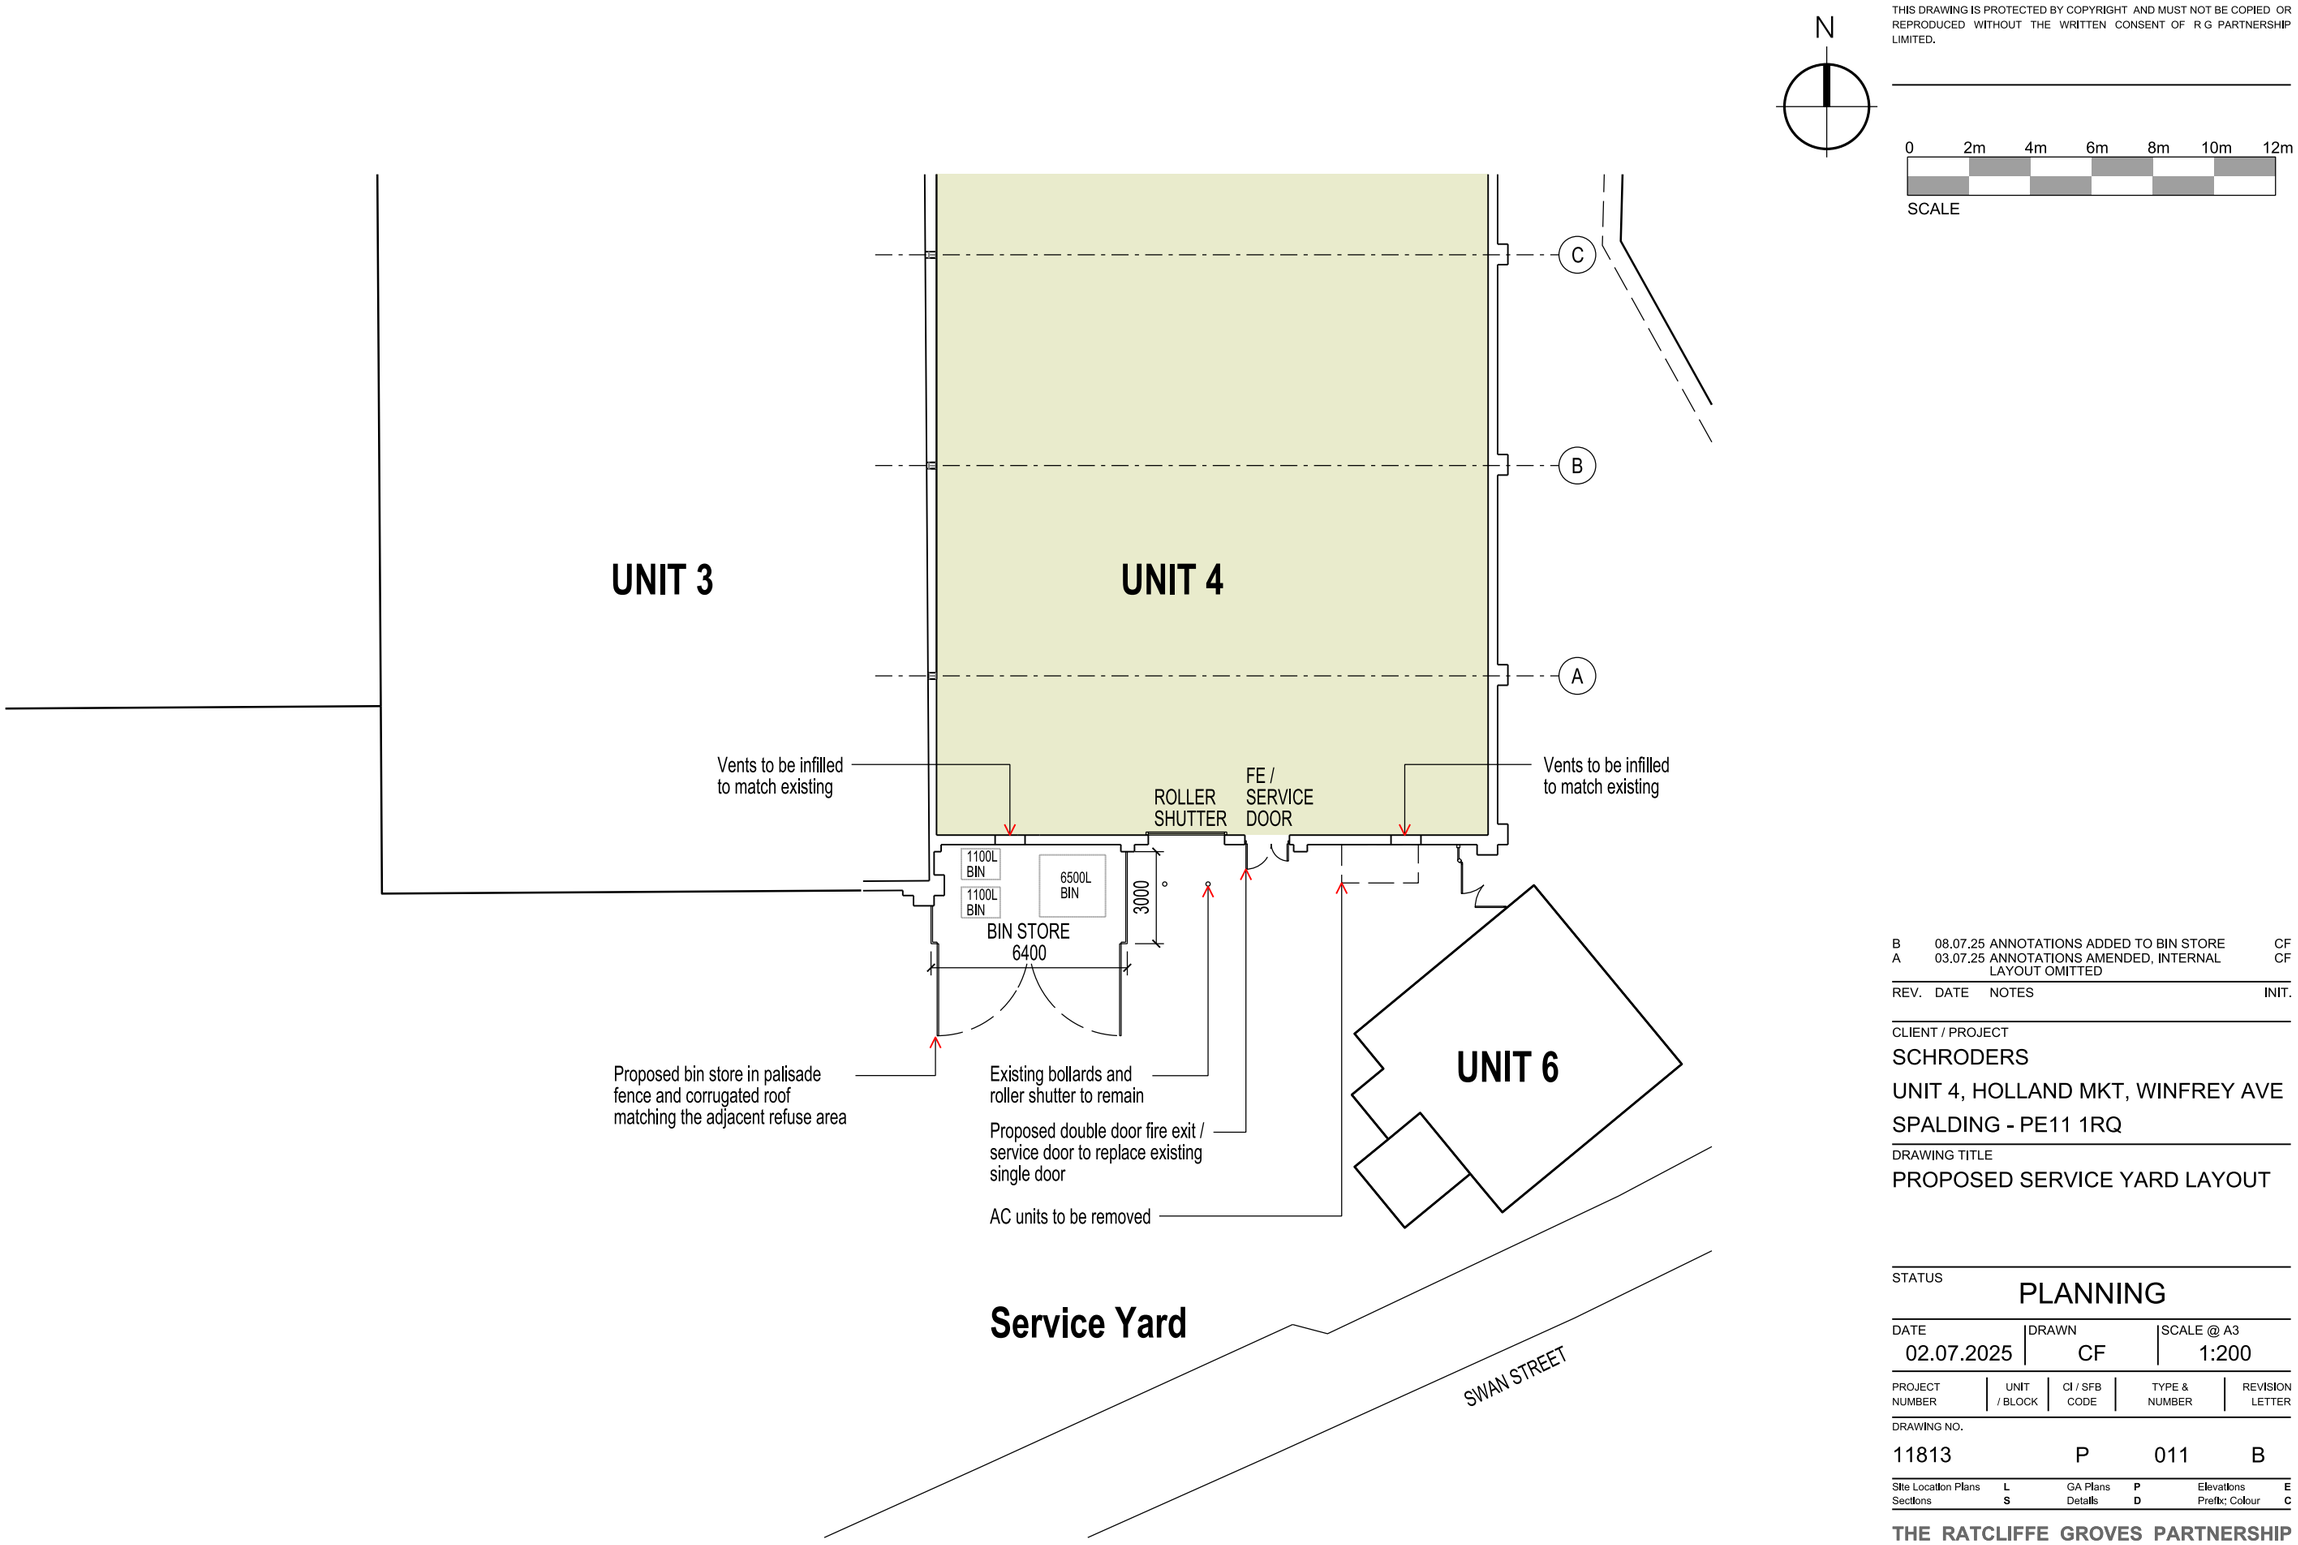

REV.	DATE	NOTES	INIT.
B	08.07.25	ANNOTATIONS ADDED TO BIN STORE	CF
A	03.07.25	ANNOTATIONS AMENDED, INTERNAL LAYOUT OMITTED	CF

CLIENT / PROJECT

SCHRODERS

UNIT 4, HOLLAND MKT, WINFREY AVE

SPALDING - PE11 1RQ

DRAWING TITLE

PROPOSED SERVICE YARD LAYOUT

STATUS

PLANNING

DATE	DRAWN	SCALE @ A3
02.07.2025	CF	1:200

PROJECT NUMBER	UNIT / BLOCK	CI / SFB CODE	TYPE & NUMBER	REVISION LETTER
11813		P	011	B

Site Location Plans	L	GA Plans	P	Elevations	E
Sections	S	Details	D	Prefix; Colour	C

THE RATCLIFFE GROVES PARTNERSHIP

LONDON
19 BEDFORD ROW
LONDON WC1R 4EB
T. 020 7600 6666 E. london@rgp.uk.com
www.rgp.uk.com

MANCHESTER
105 MANCHESTER ROAD
BURY LANCASHIRE BL9 0TD
T. 0161 797 6000 E. manchester@rgp.uk.com

RGP architects

08/07/2025 17:17:06 P:\0DGN\11000\11800-11899\11813\1-Sheets\11813-P-011 Pr Service Yard.dgn
Unit 1 Spalding
carmen.fnotti