


Contractor to check all Dimensions on site prior to ordering materials / commencing work.Do Not Scale from this Drawing - If in doubt then please ask

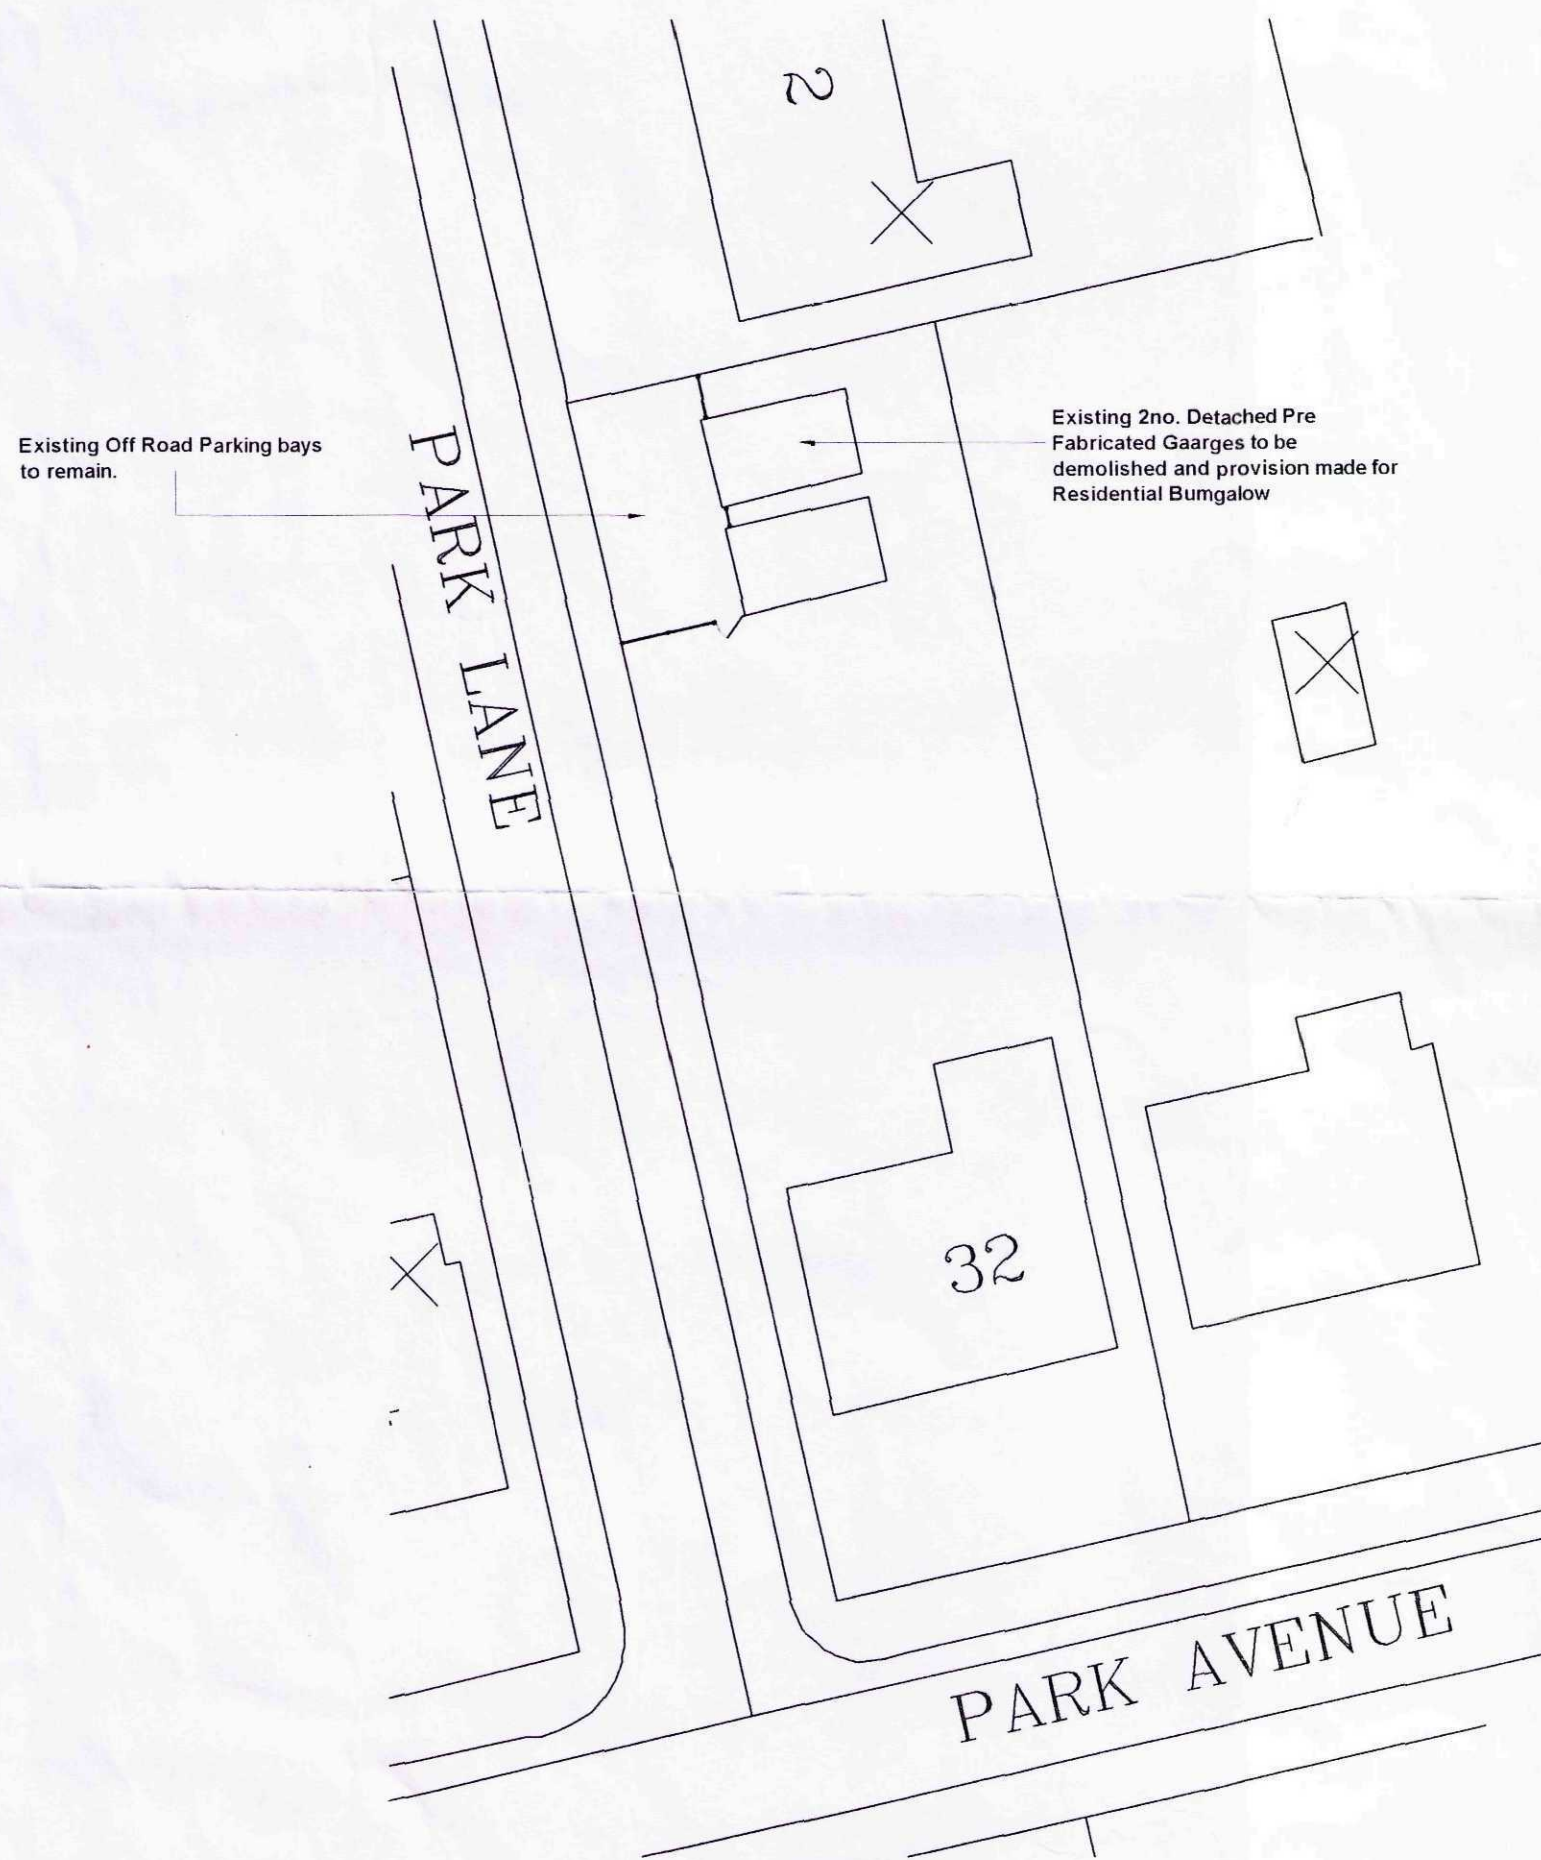

Existing Site Block Plan
Scale 1:250



Proposed Site Block Plan
Scale 1:250



Site Location Plan
Scale 1:1250

DETERMINED PLAN

SHDC
Planning & Development
- 3 SEP 2009
Ref: 0674.09

Client:
Mrs S Watson
32, Park Ave
Spalding
Lincs
PE11 1QU

Site:
Proposed Building Plot

remway design Ltd
2nd Floor - 5 Sheepmarket
Spalding
PE 11 1BH
Tel: 01775 788 921
e-mail: enquiries@remwaydesign.co.uk

Date: **Apr 08** Scale: **As Noted**

Drawing No:
1621 - 01