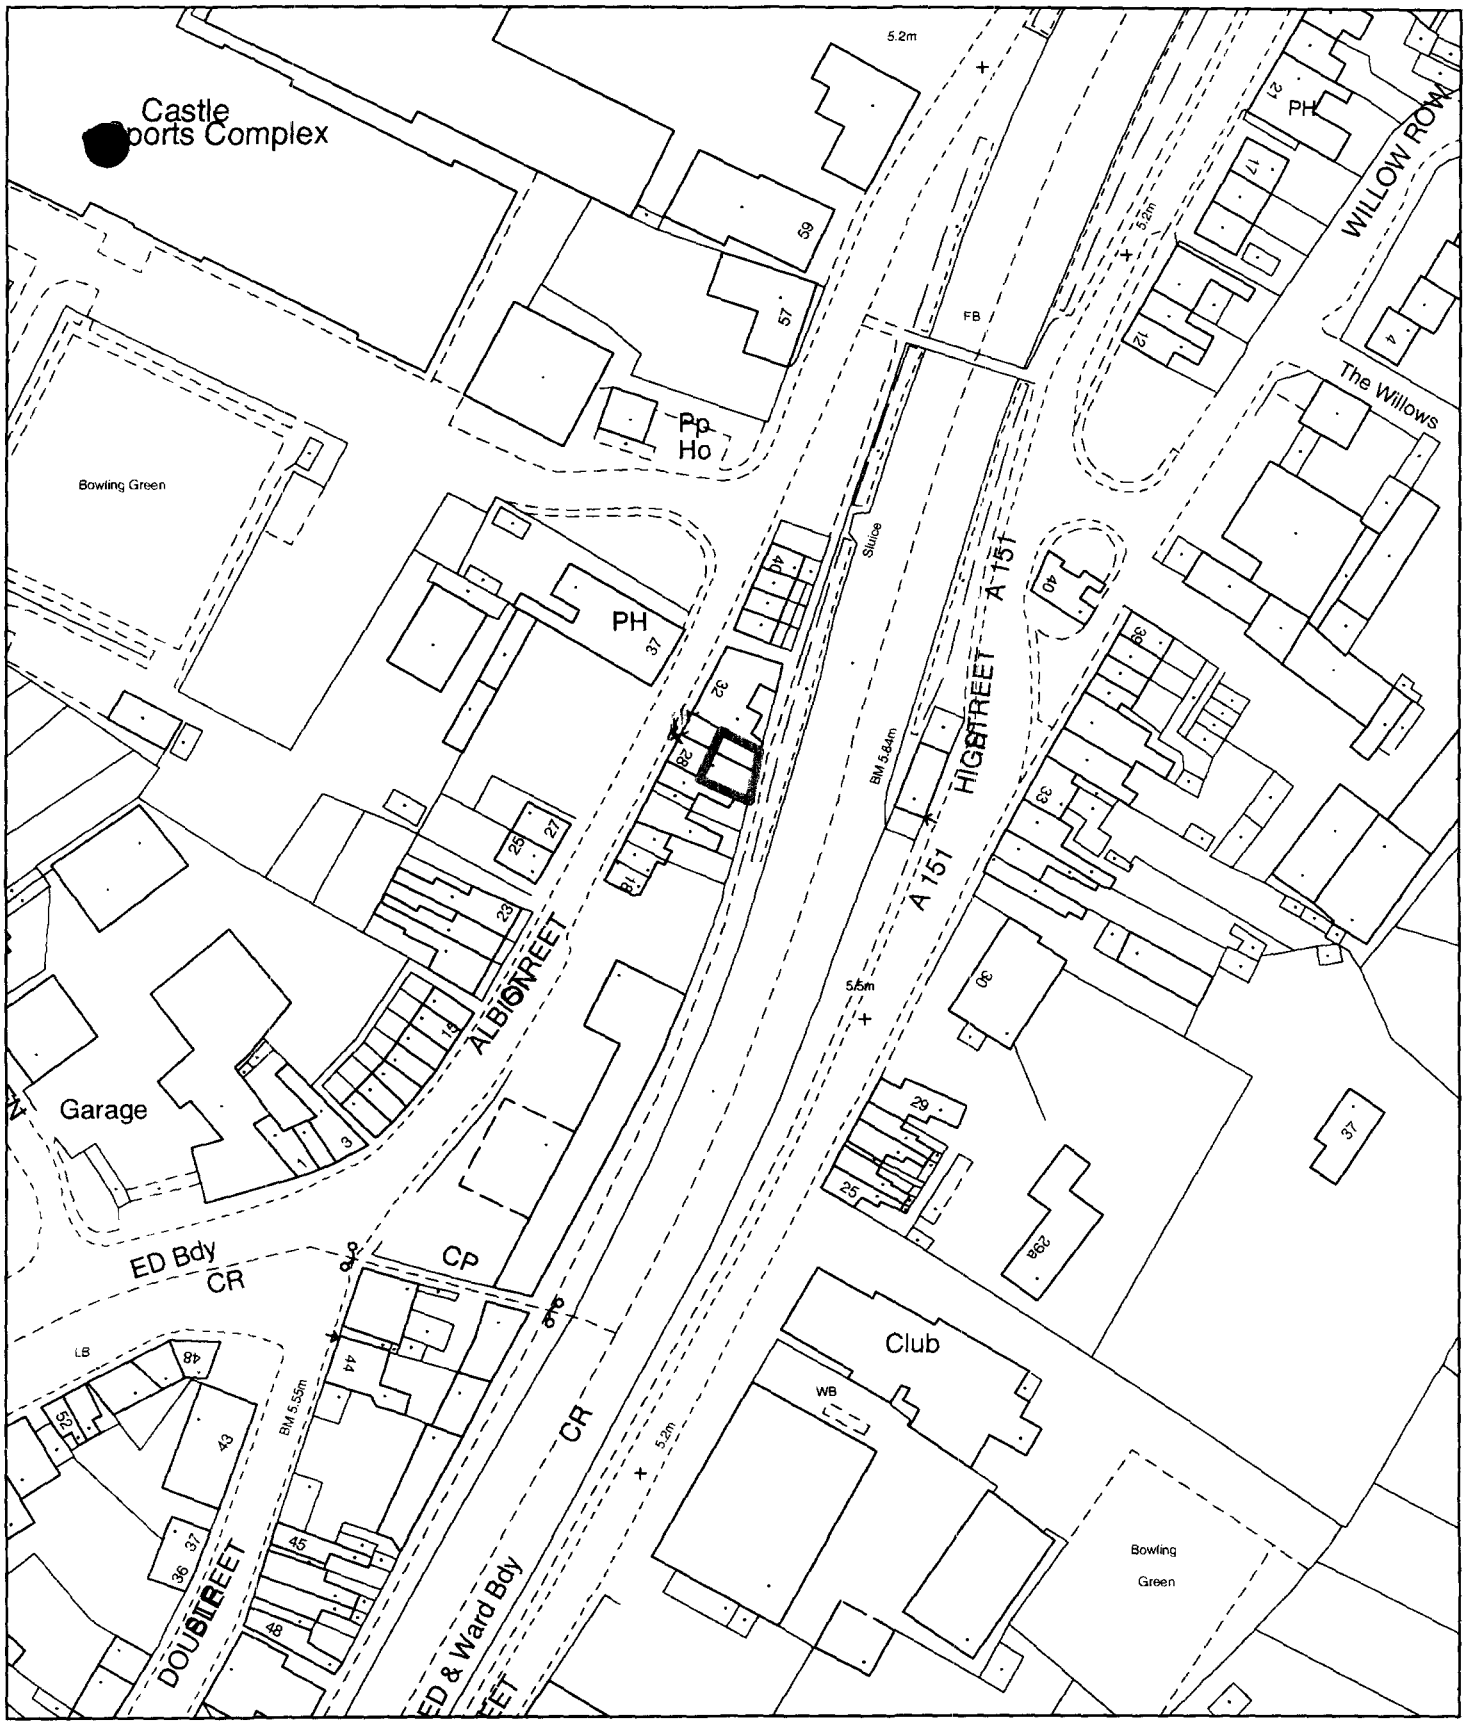


Planning Application Location Plan
Ward Member Notification

H16/0676/02


Scale: 1:1250

PLEASE DO NOT COPY THIS PLAN
This map is reproduced from Ordnance Survey material with permission of Ordnance Survey on behalf of Her Majesty's Stationery Office (c) Crown copyright. Unauthorised reproduction infringes Crown copyright and may lead to prosecution or civil proceedings. South Holland District Council LA079413 2002

Planning and Development

Council Offices, Priory Road, Spalding, Lincolnshire
PE11 2XE

ANCE SURVEY REFERENCE	TF 2523	SECTION V	Scale 1/1250 Enlarged from 1/2500
TY LINCOLNSHIRE	DISTRICT SOUTH HOLLAND		© Crown copyright 1988

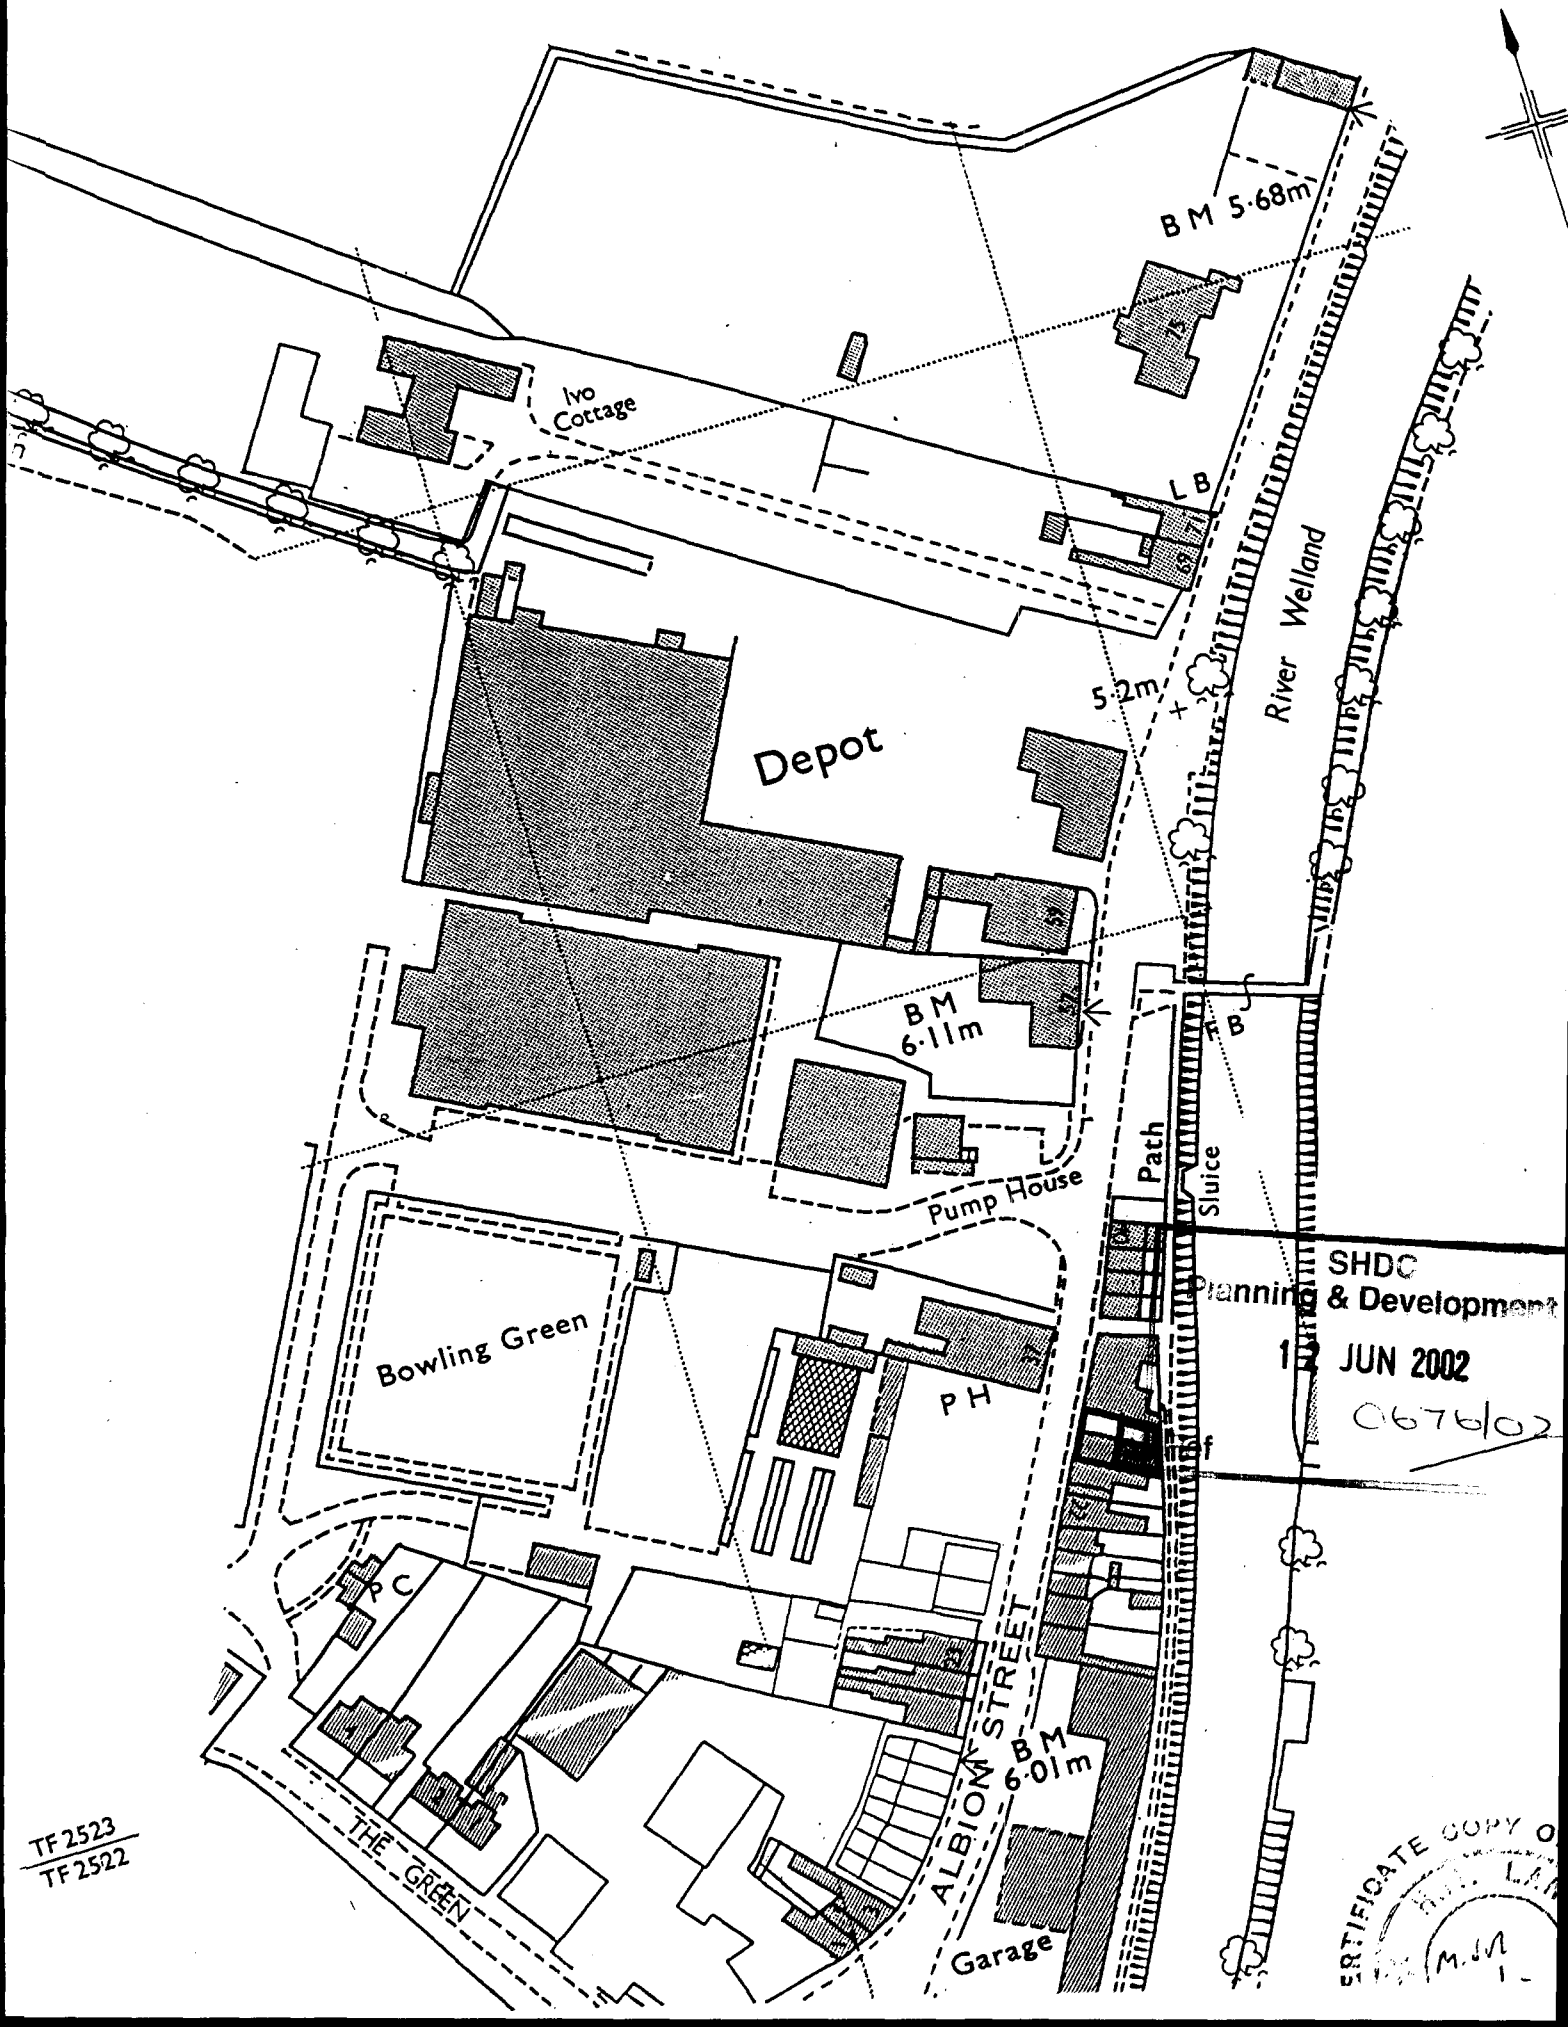

SHDC
Planning & Development
12 JUN 2002
0676/02