

Ground Floor Flat, 28A Albion Street, Spalding

Existing and Proposed drawings scaled at 1:75

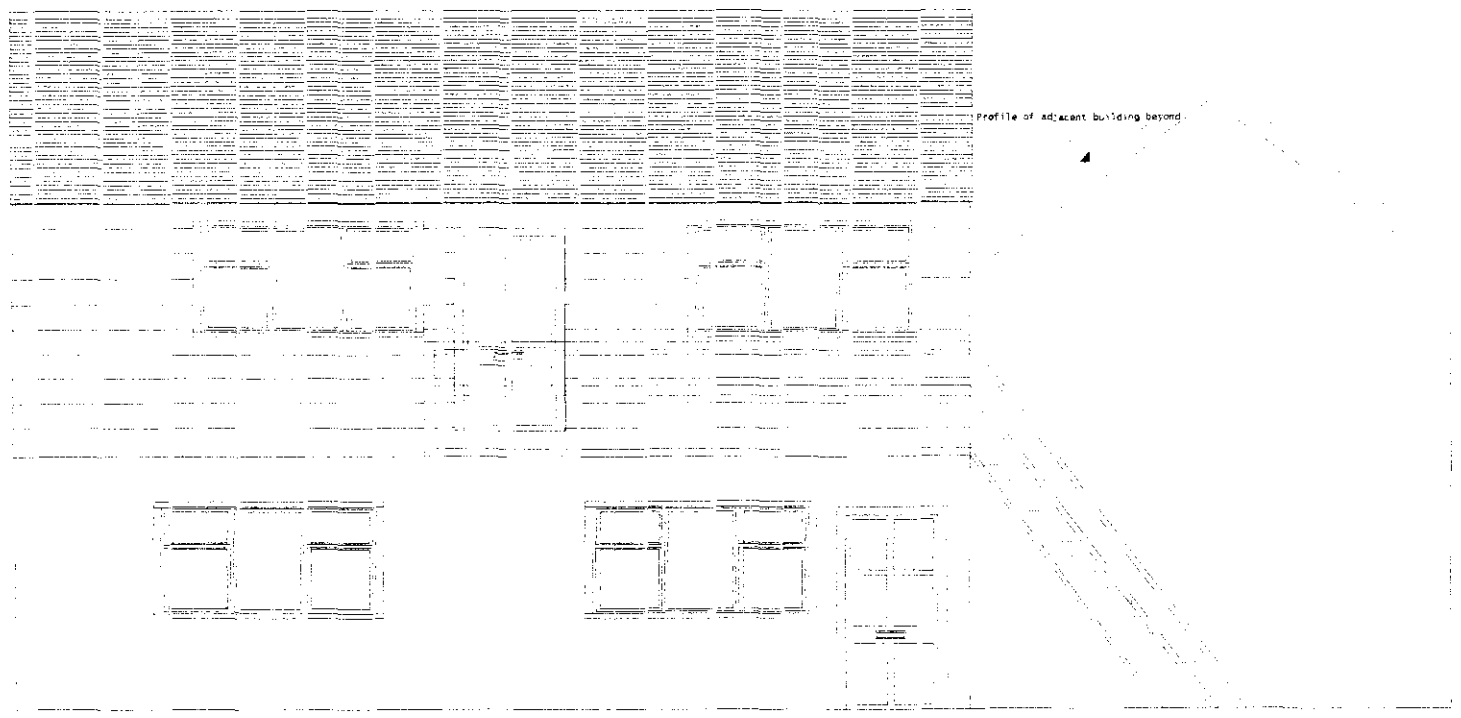


Existing and Proposed Flank Elevation

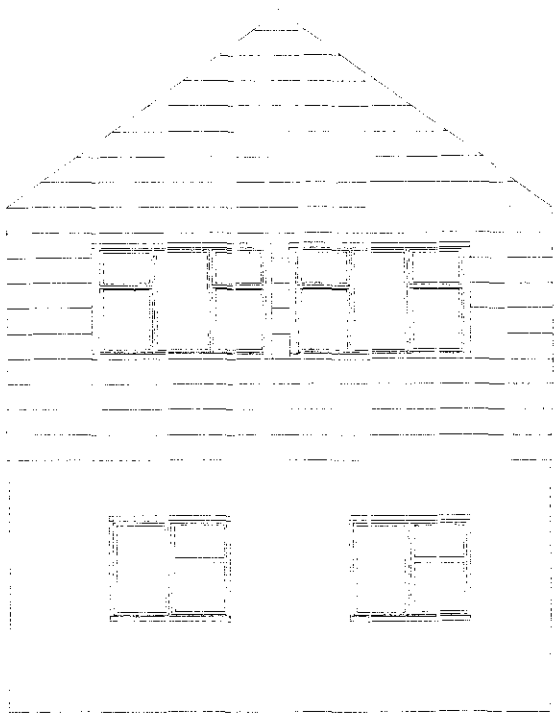

Existing and Proposed Front (River) Elevation

Note: The only change to this elevation from existing is the replacement of the existing 0.9 metre wide windows with 1.2 metre wide windows in order to replicate the proposed situation fronting Albion Street

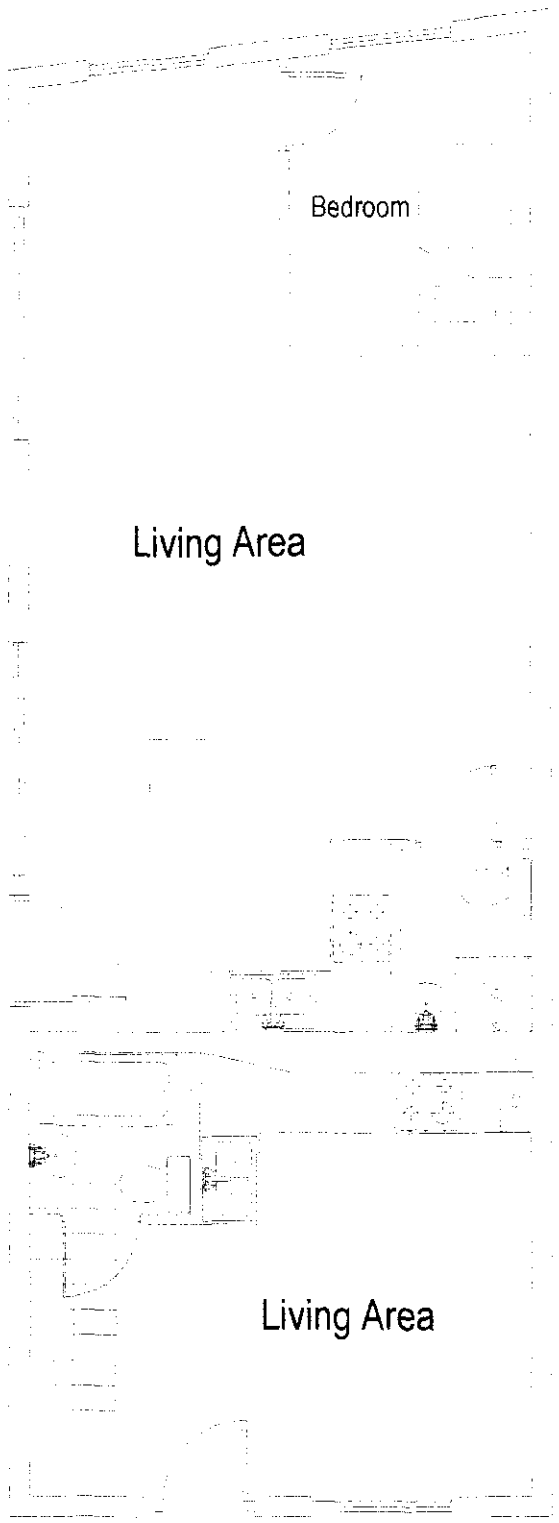

Existing and Proposed Ground Floor

Note: Toilet facilities to Part M side approach requirements

SHDC
Planning
12 JUN 2002
Ref
0676/02