



This drawing is copyright and may not be altered, traced, copied, photographed or used for any purpose other than that for which it is issued without consent of Broadgate Homes Ltd.


All dimensions to be checked on site - do not scale from drawing, any discrepancies please report to drawing office as soon as possible.

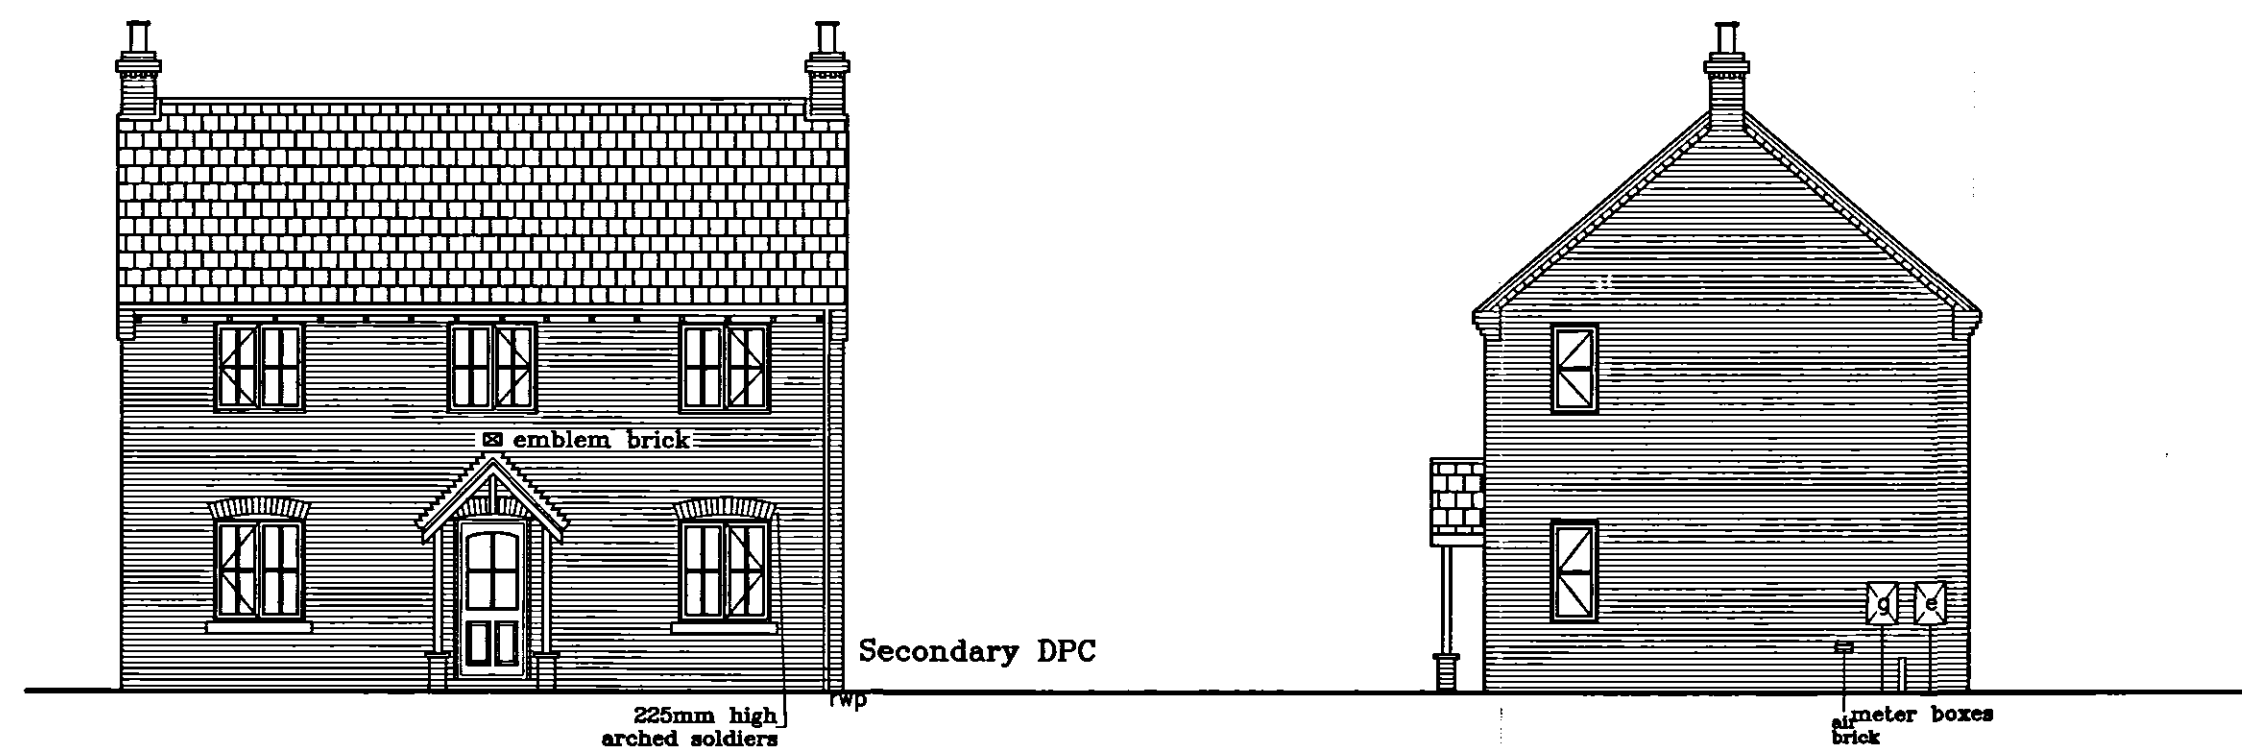

SIDE ELEVATION

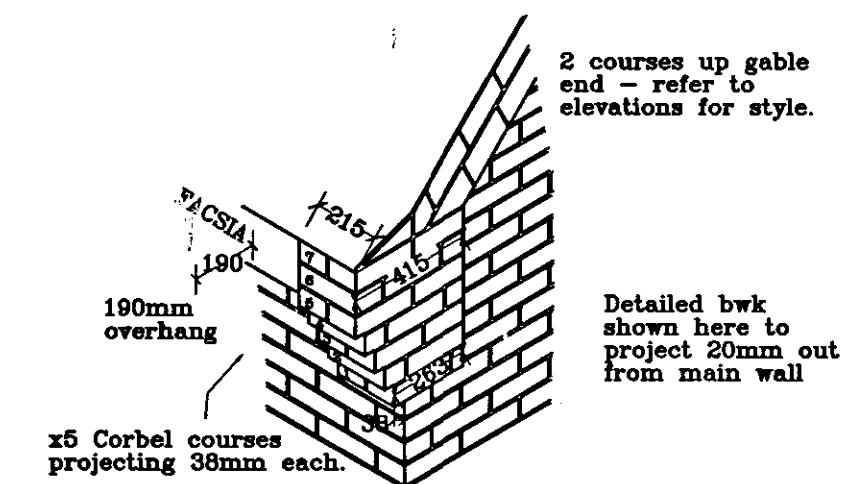

CORBEL DETAIL

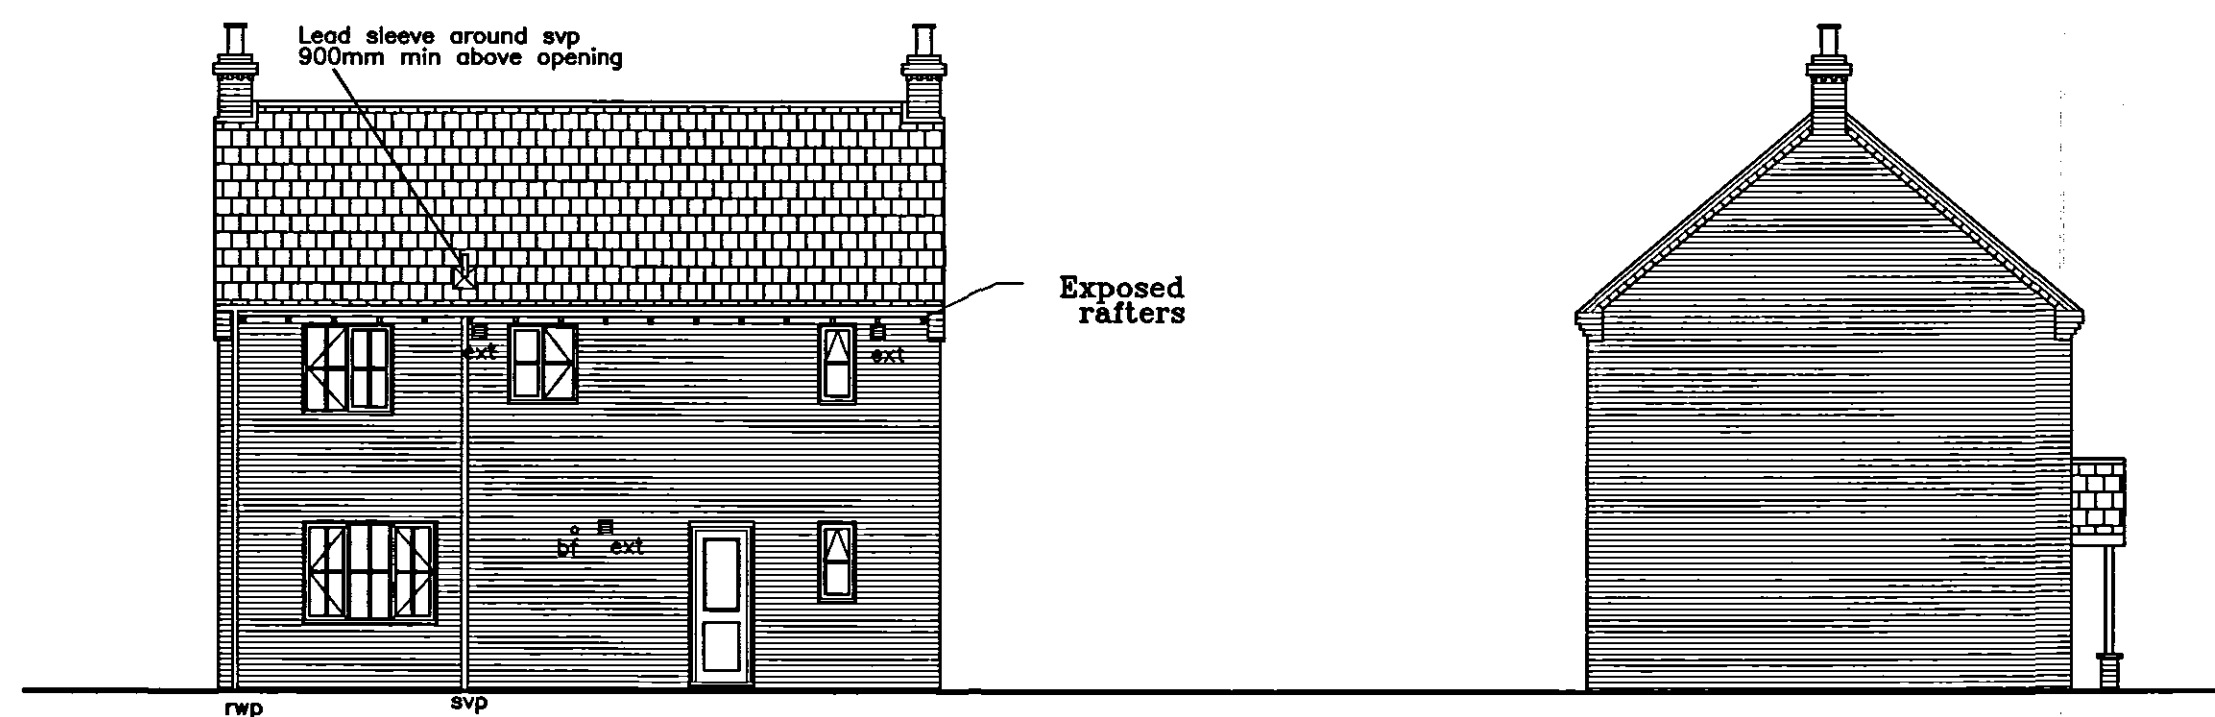

SIDE ELEVATION

SHDC
PLANNING & DEVELOPMENT
1 5 MAY 2005
Ref. 0576/06



Broadgate Homes Limited
Broadgate House, Weston Hills,
Spalding, Lincolnshire, PE12 8DB.
Telephone: 01406 380532 Fax: 01406 380014

House Type

PROJECT TITLE

PLOT 75
OFF 'THE HAYFIELDS'
WYGATE PARK, SPALDING

DRAWING



REV	DESCRIPTION	DATE	BY

SCALE 1:100

DRAWN

DATE MAY 2006

DRAWING No. 0503/PLE/75