

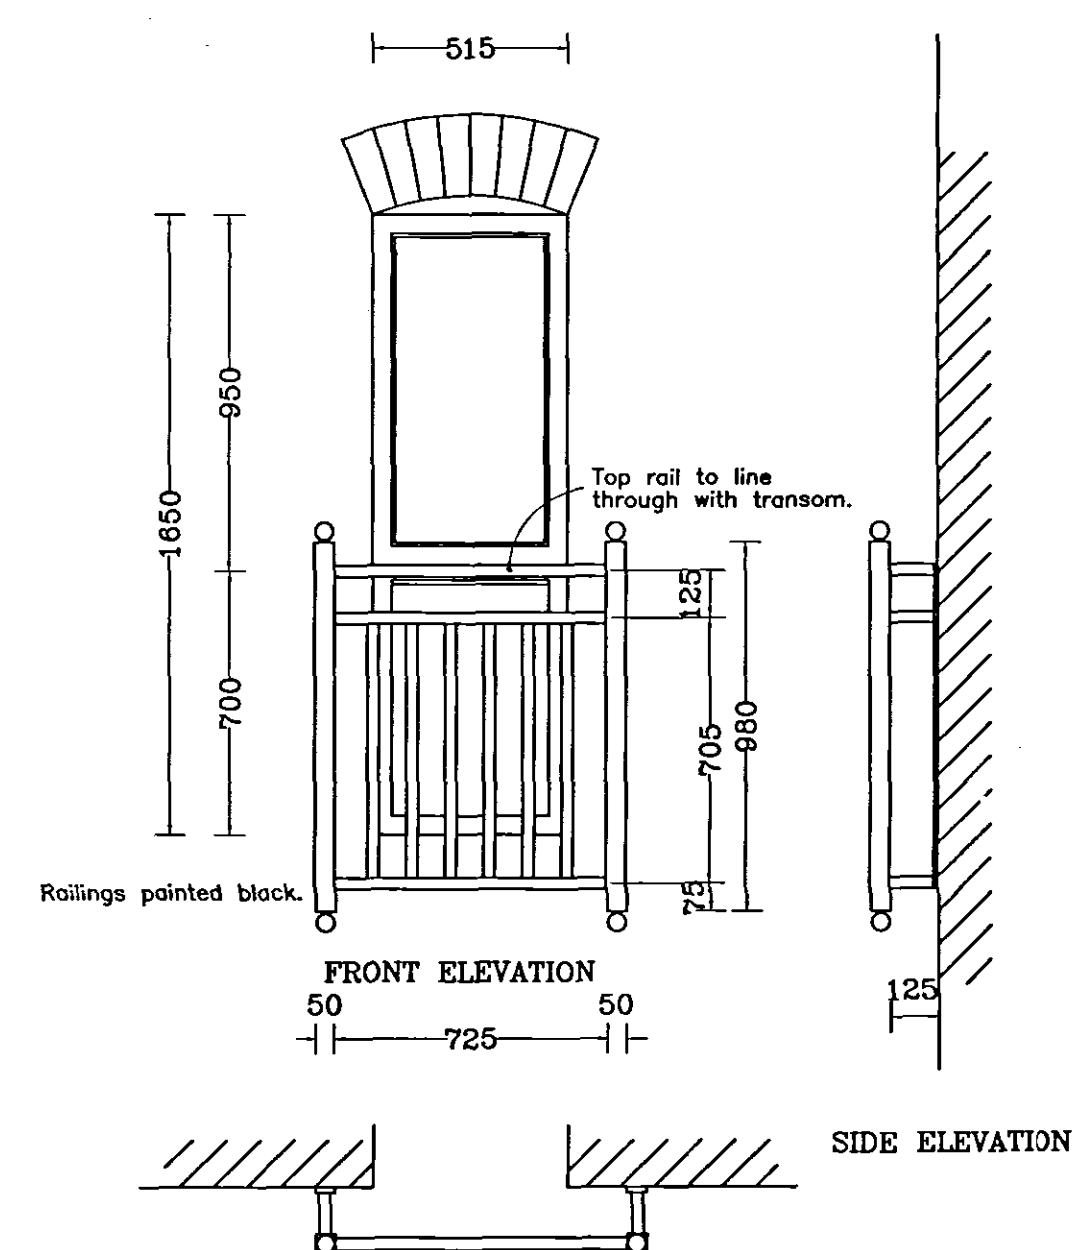
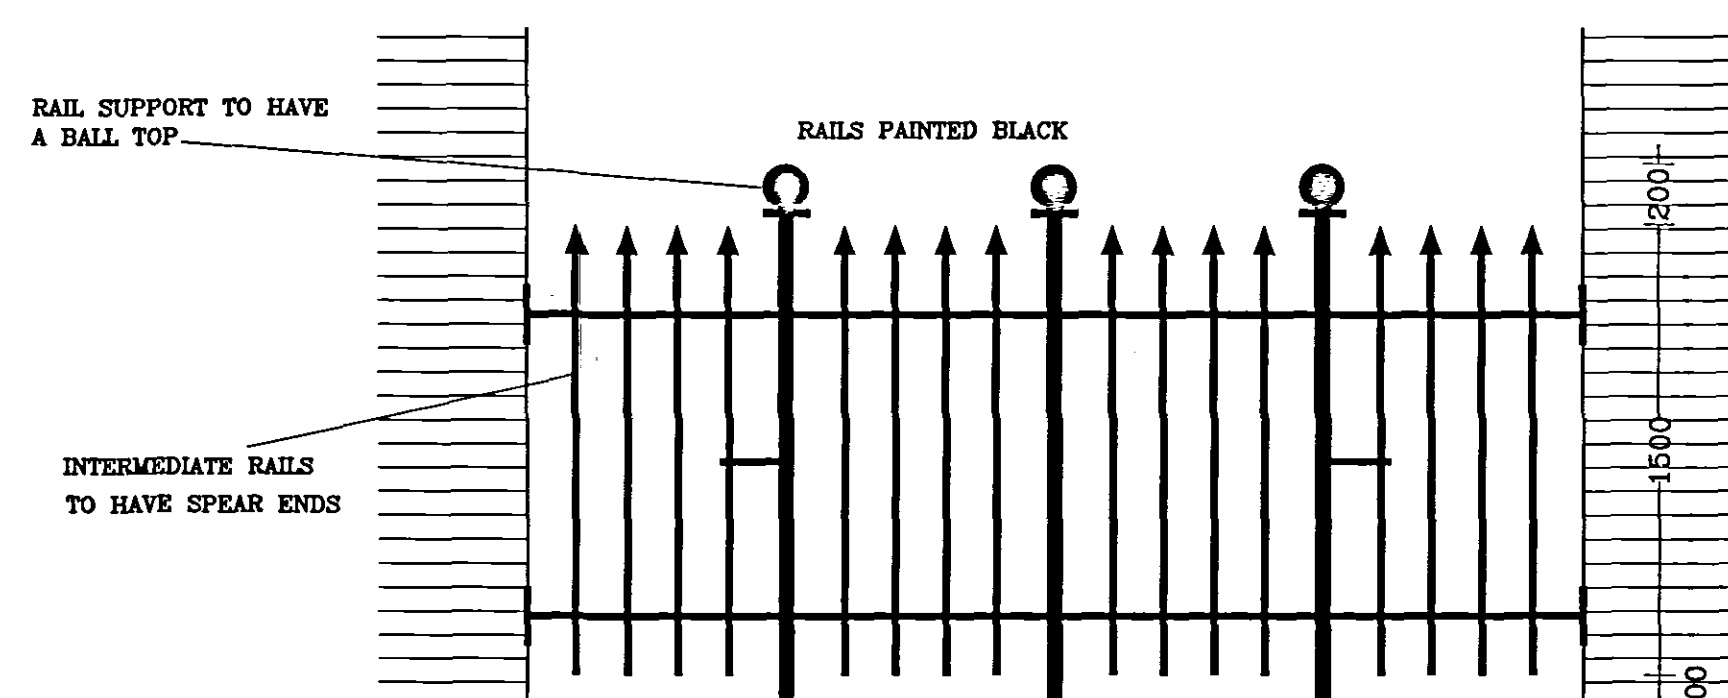
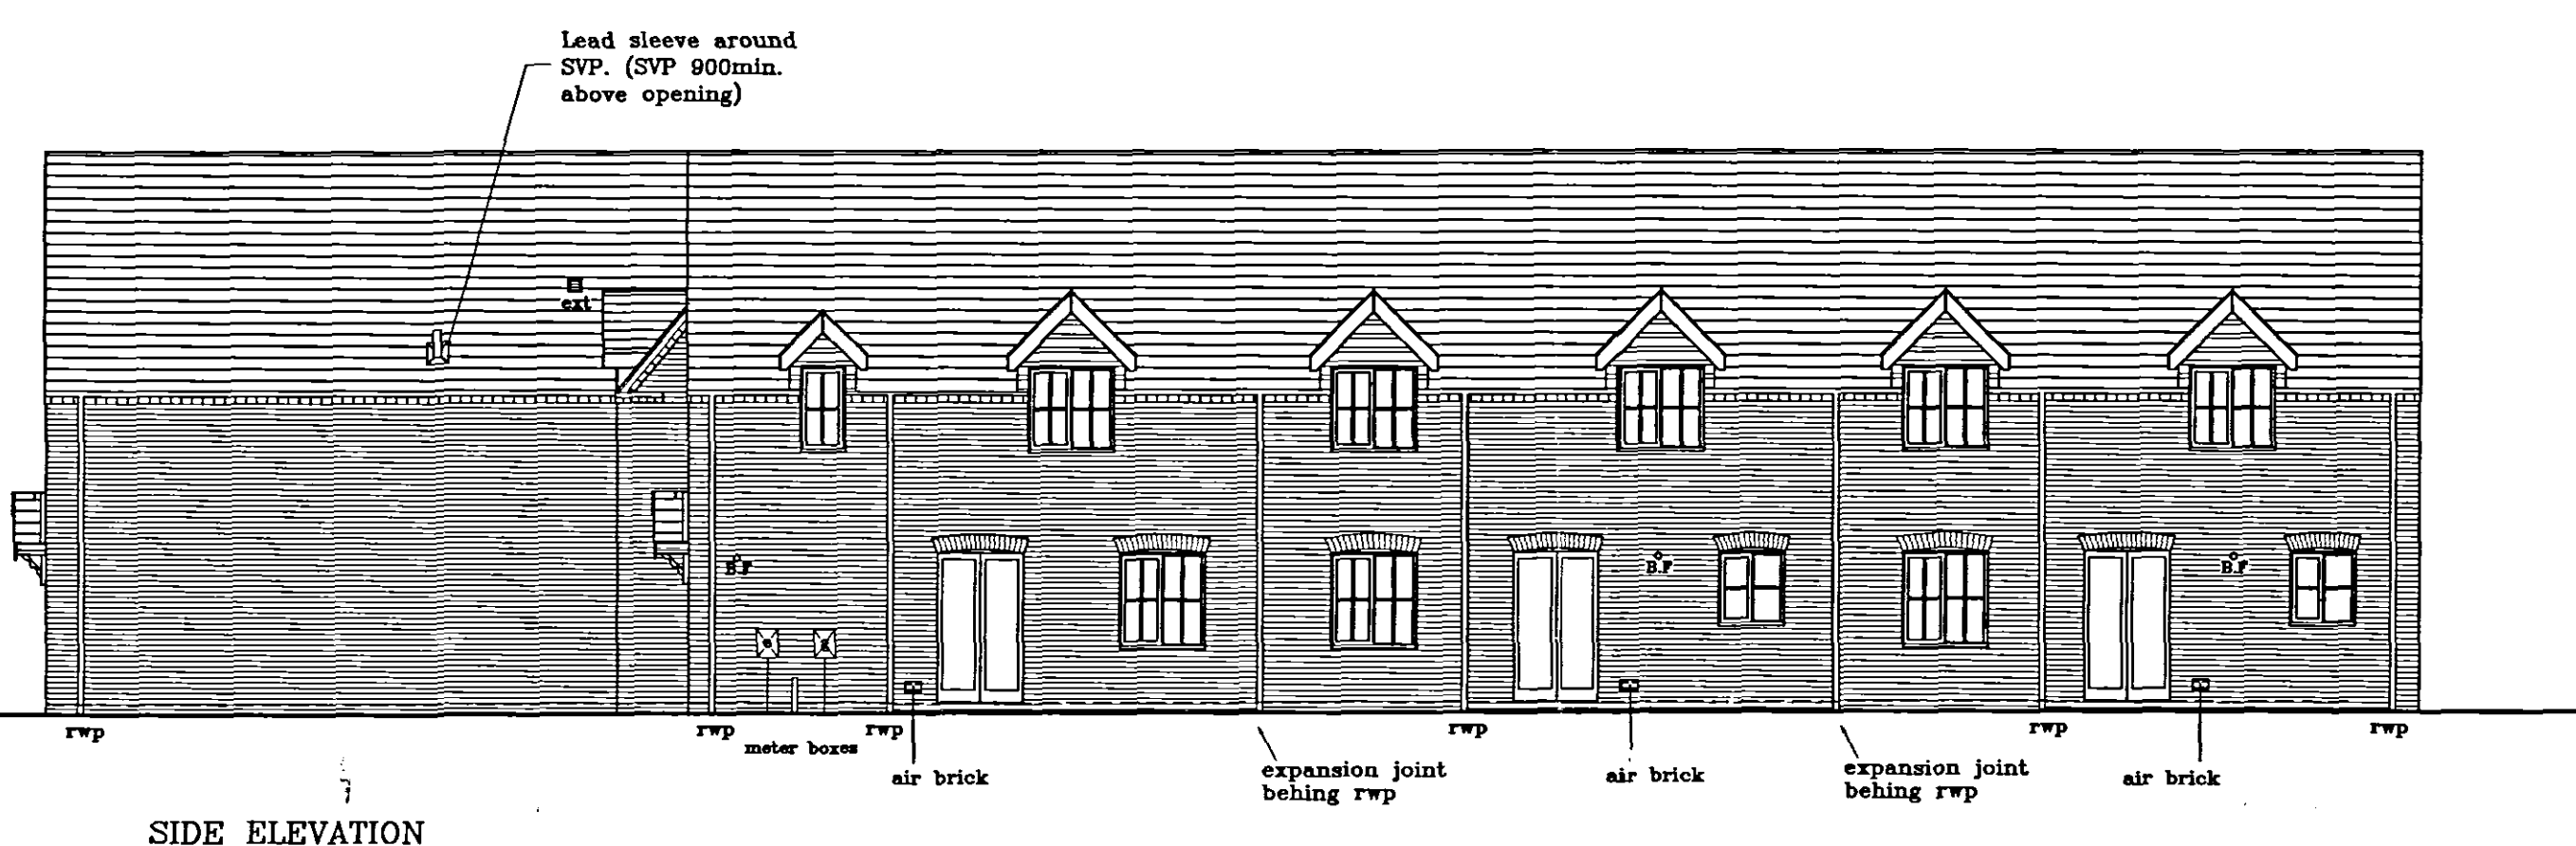
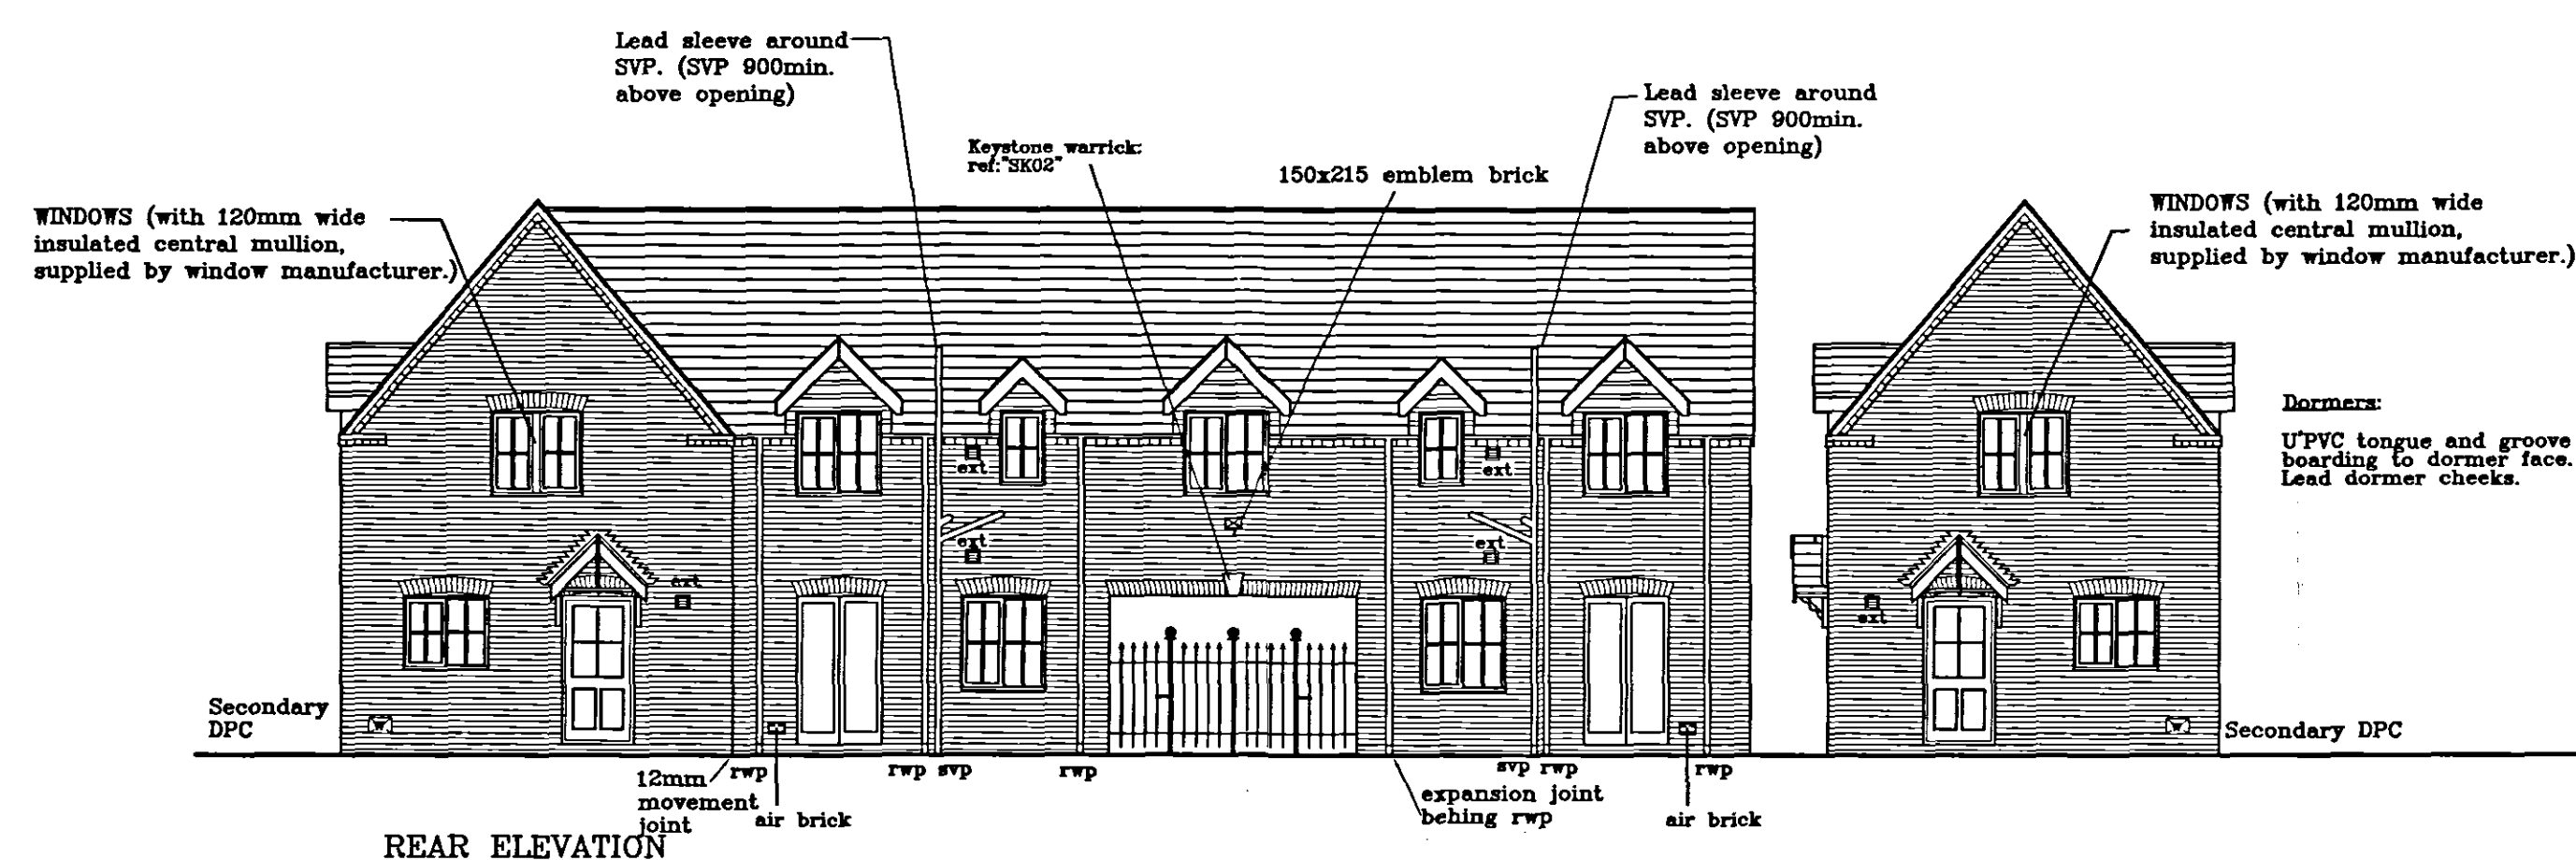


All dimensions to be checked on site - do not scale from drawing, any discrepancies please report to drawing office as soon as possible.

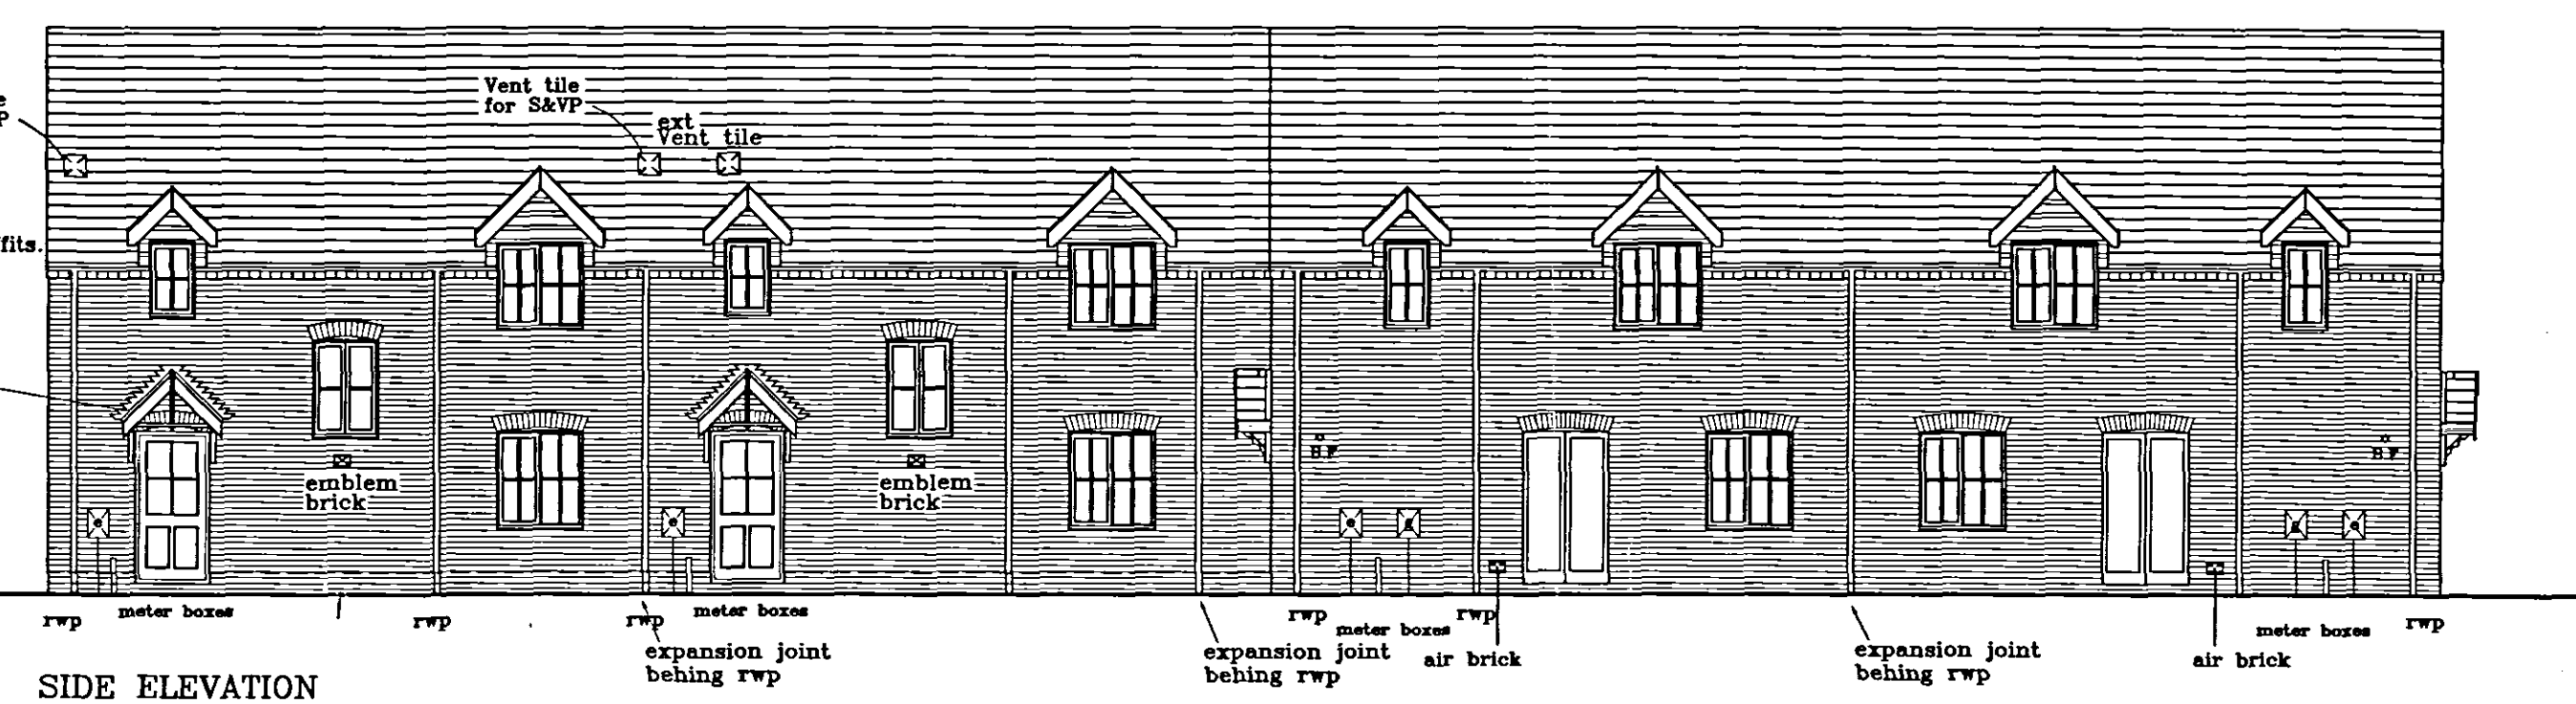

PLAN VIEW
DETAIL OF WINDOW 35.

SHDC
PLANNING & DEVELOPMENT
15 MAY 2006
Ref. 0676106

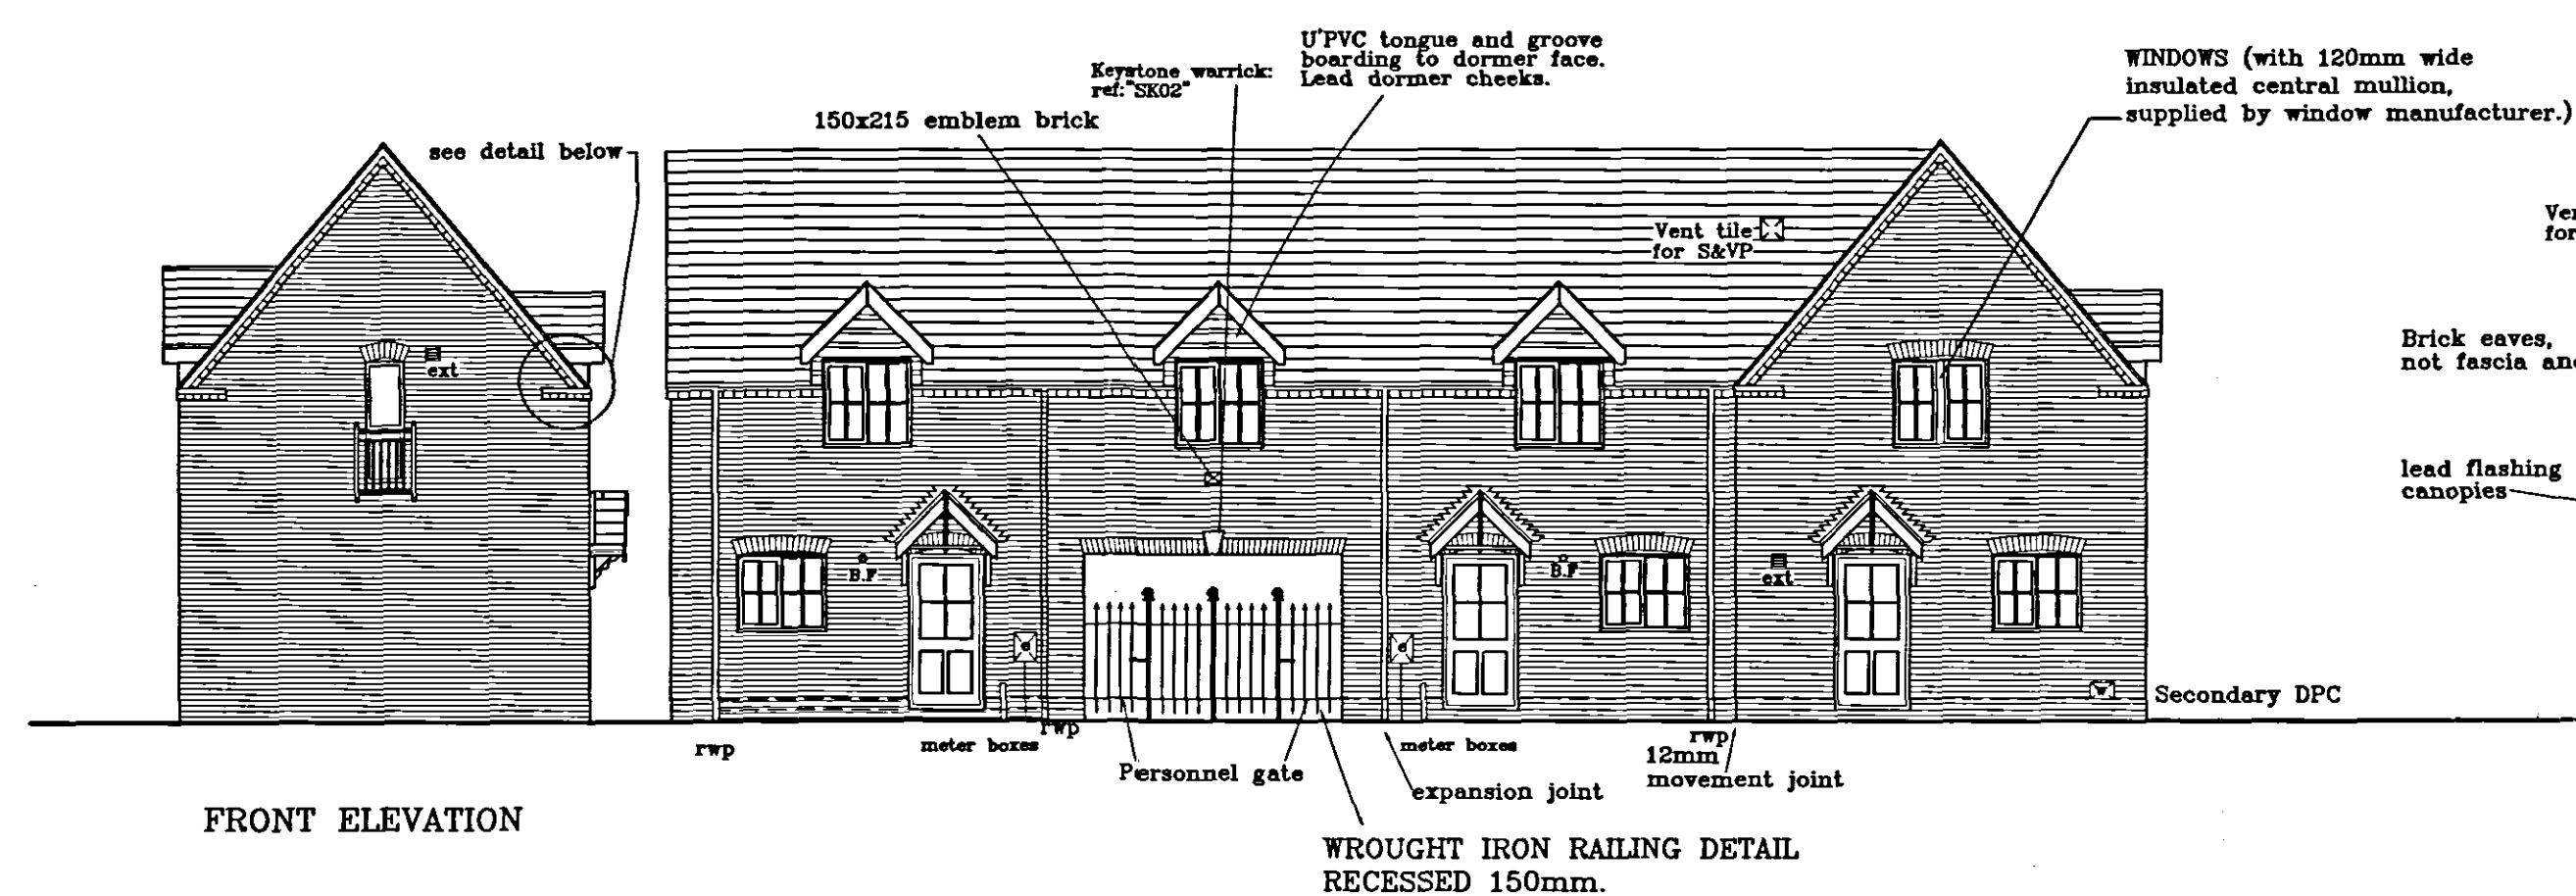

Broadgate Homes Limited

Broadgate House, Weston Hills,
Spalding, Lincolnshire, PE12 8DB.

Telephone: 01406 380532 Fax: 01406 38

HOUSE TYPE. BLUEBELL, PRIMROSEGATE, CLOVERGATE
PROJECT TITLE.

PLOTS 67 - 73
 OFF 'THE HAYFIELDS'
 WYGATE PARK, SPALDING

DRAWING.

Elevations

[illegible]

SCALE	1:100, 1:25	DRAWN	Total INT. floor Area Exc. Garage:	sam
-------	----------------	-------	---------------------------------------	-----

DATE	DRAWING No.
MAY 2006	0503/PLE/67-73