

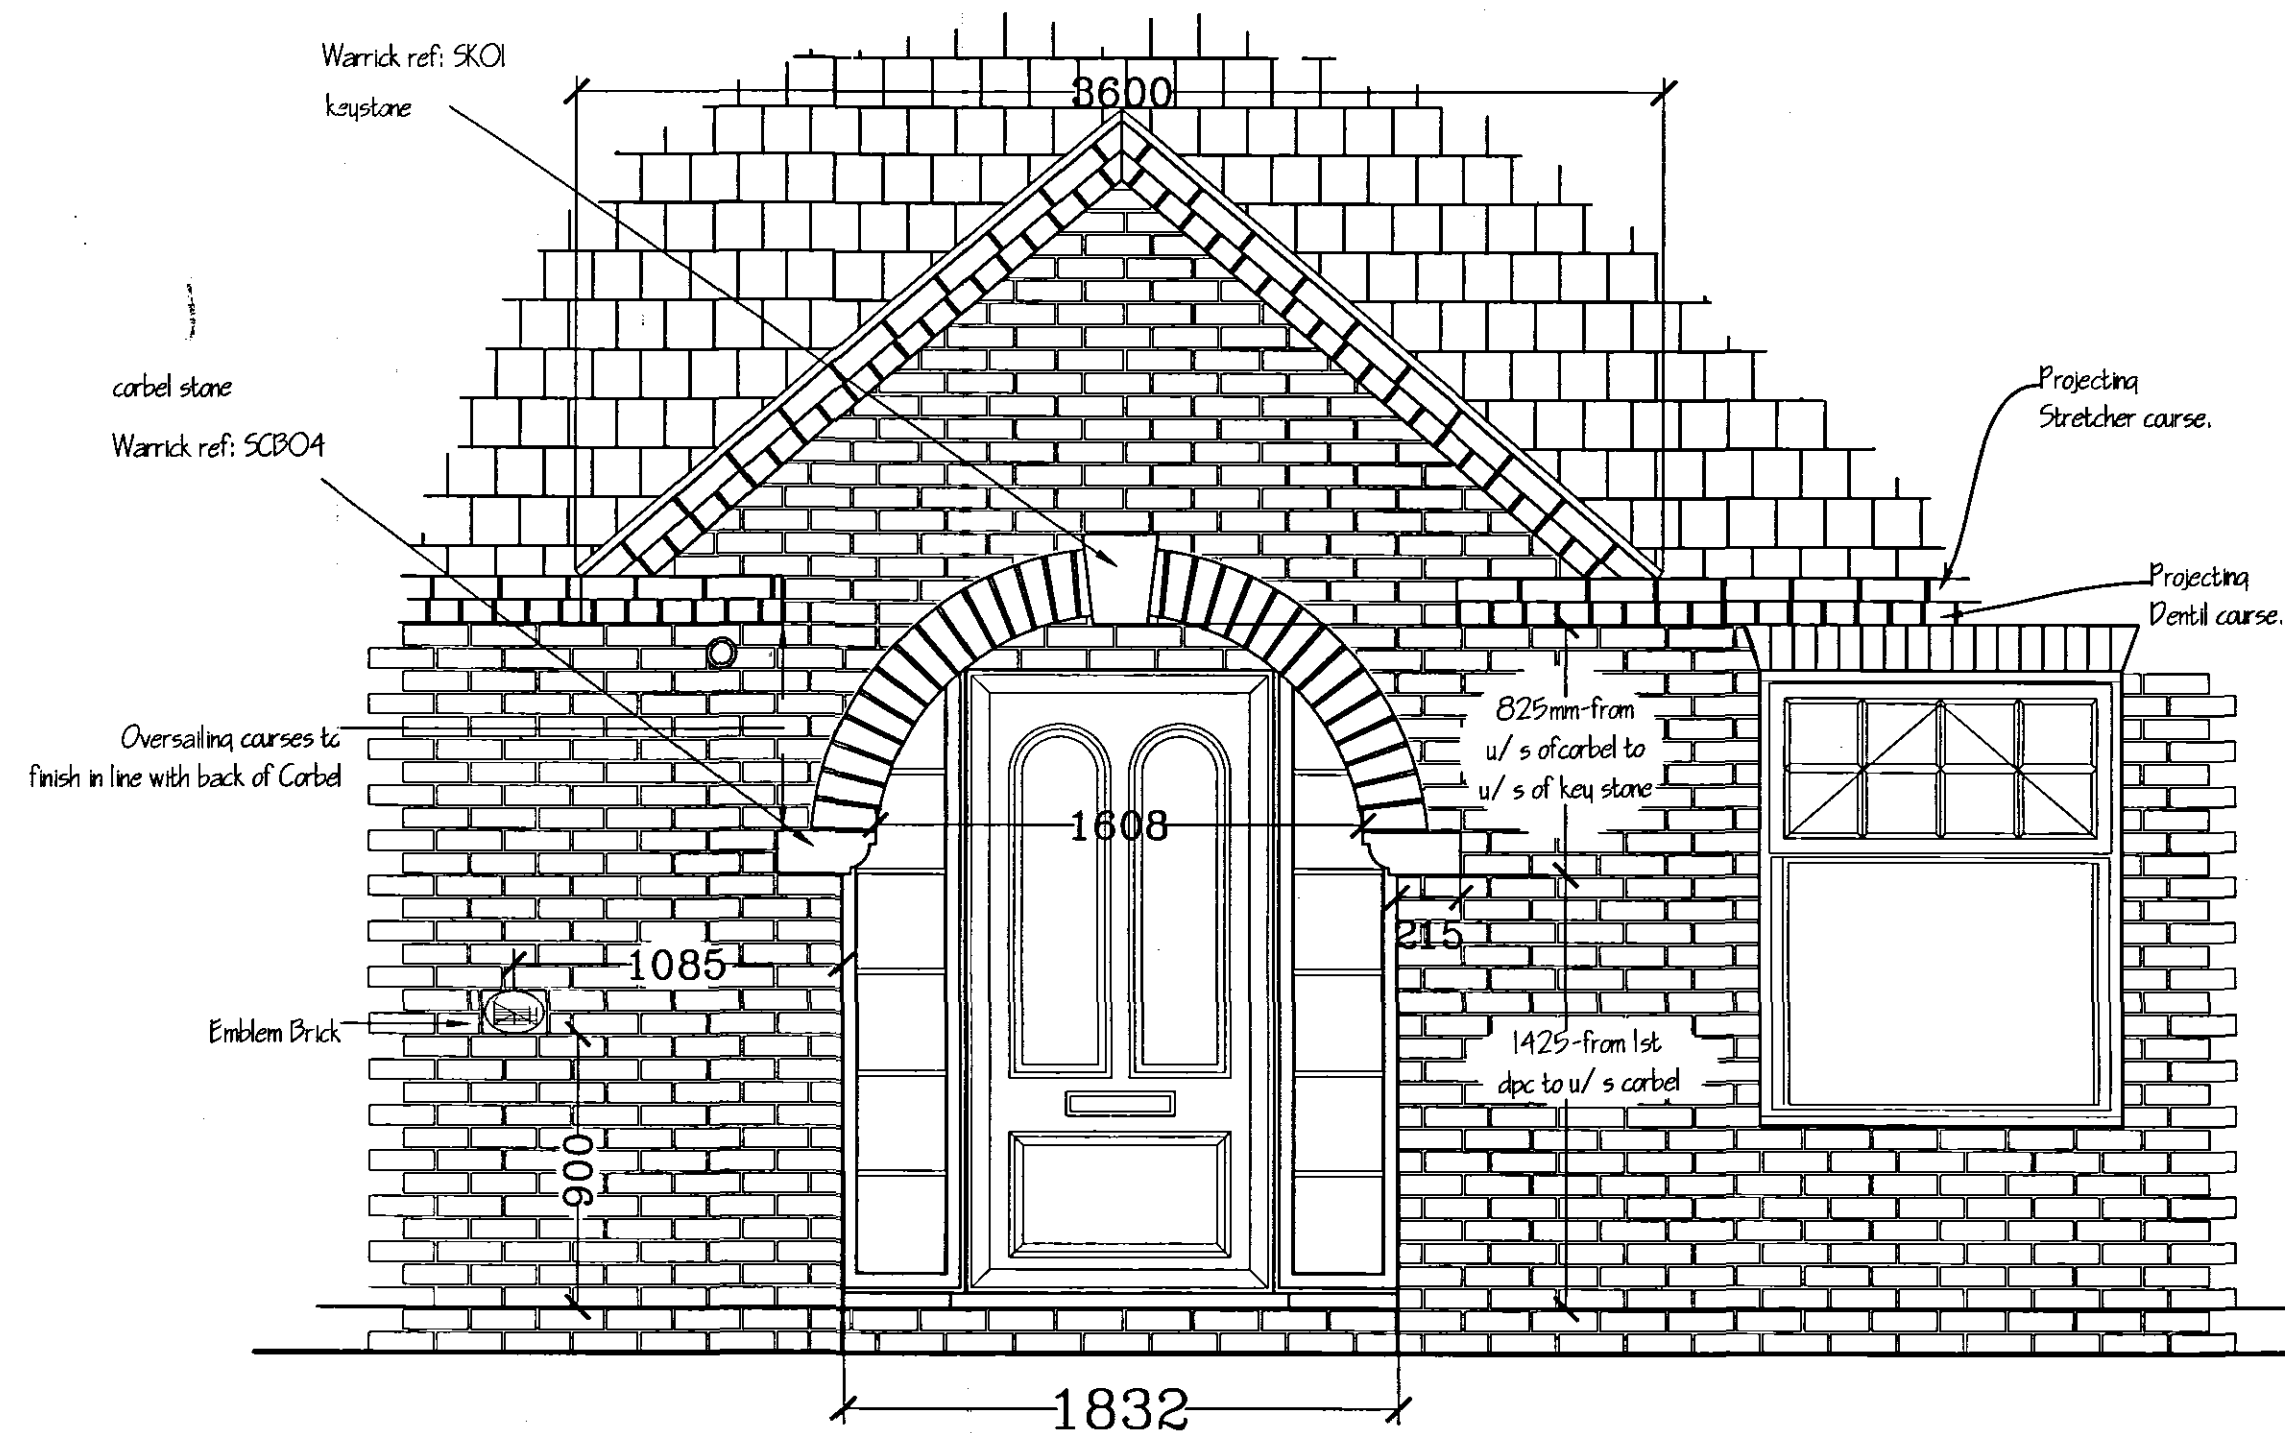


This drawing is copyright and may not be altered, traced, copied, photographed or used for any purpose other than that for which it is issued without consent of Broadgate Homes Ltd.

All dimensions to be checked on site - do not scale from drawing. any discrepancies please report to drawing office as soon as possible.

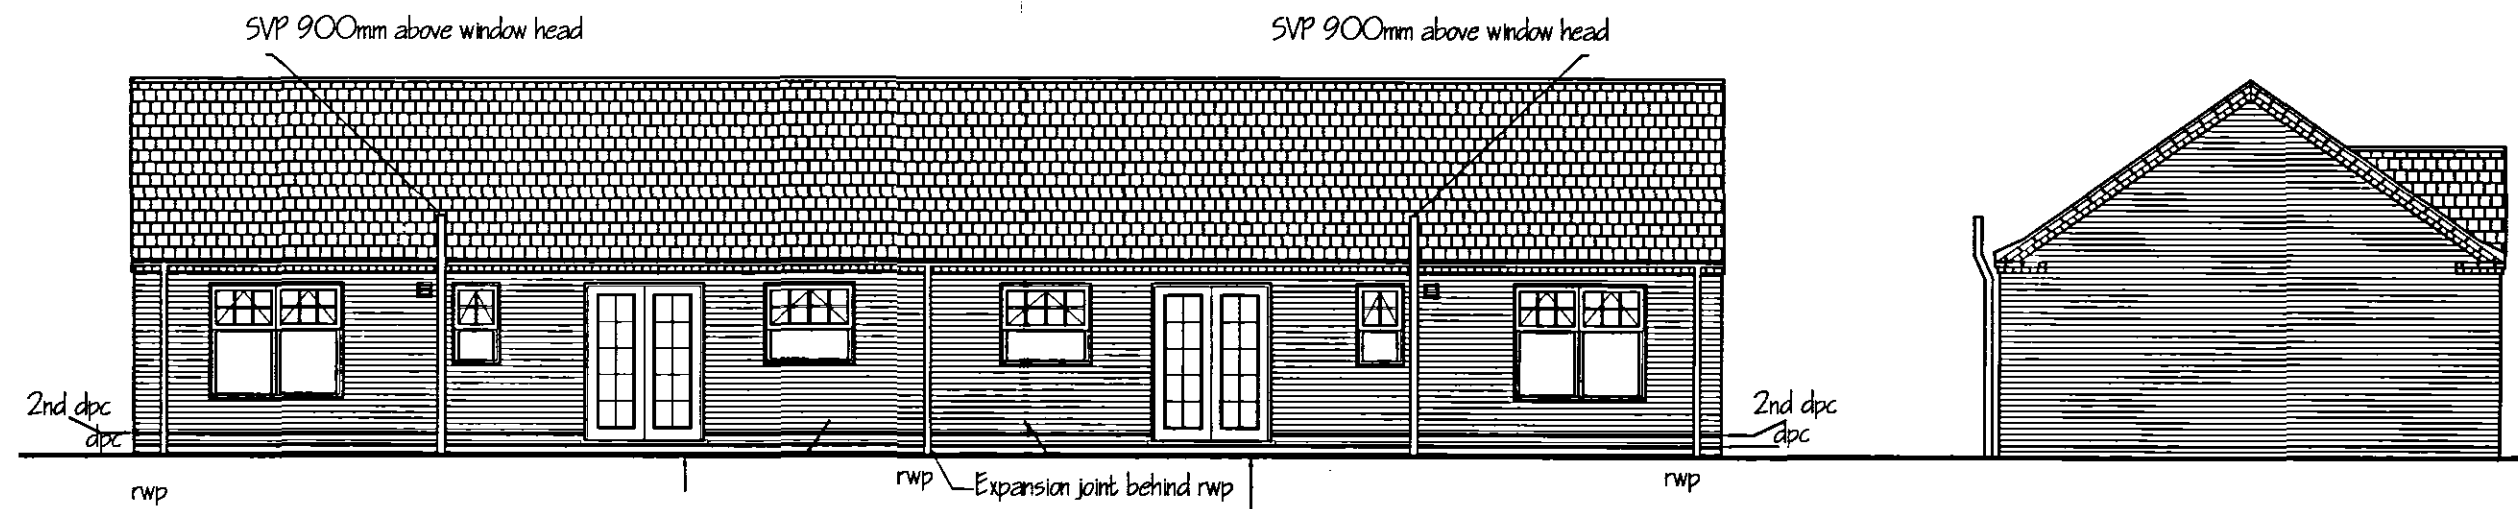

SHDC
PLANNING & DEVELOPMENT
15 MAY 2006
Ref. *0576106*

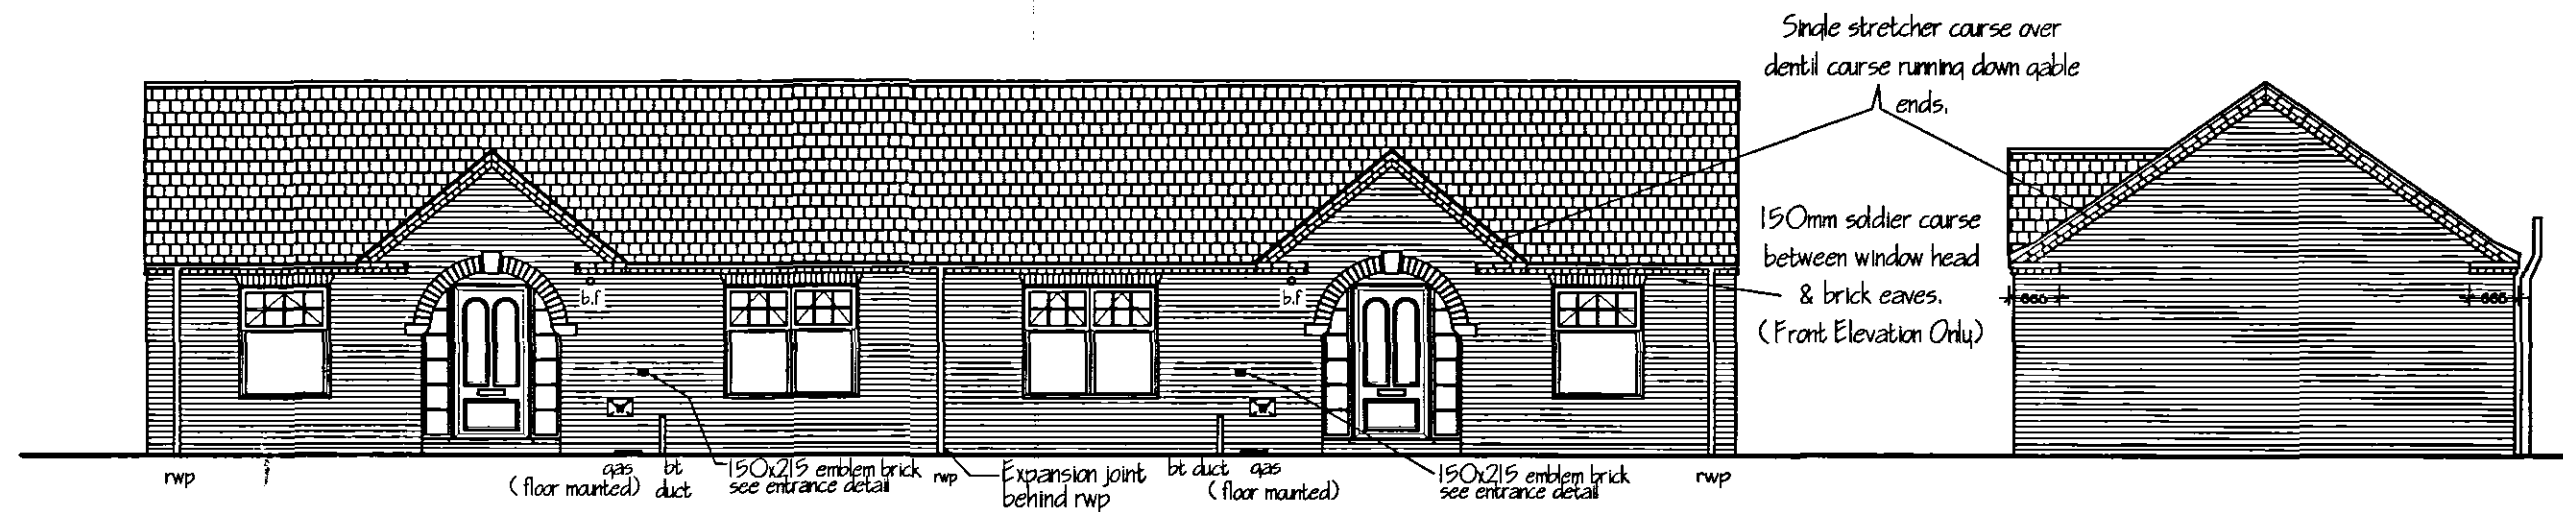

Broadgate Homes Limited

Broadgate House, Weston Hills,
Spalding, Lincolnshire. PE12 6DB.
Telephone: 01406 380532 Fax: 01406 380014

House Type **SANDRINGHAM**

PROJECT TITLE

**PLOTS 76-81
OFF 'THE HAYFIELDS'
WYGATE PARK, SPALDING**

DRAWING

**DETERM Elevations
PLAN**

REV	DESCRIPTION	DATE	BY

SCALE

1:100

DRAWN

DATE

MAY 2006

DRAWING No.

0503/PLE/76-81

MC