
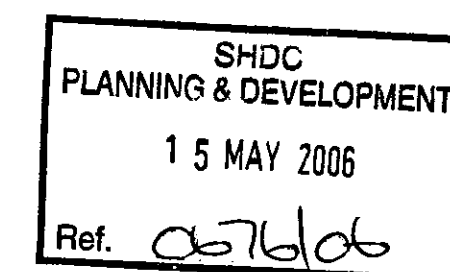
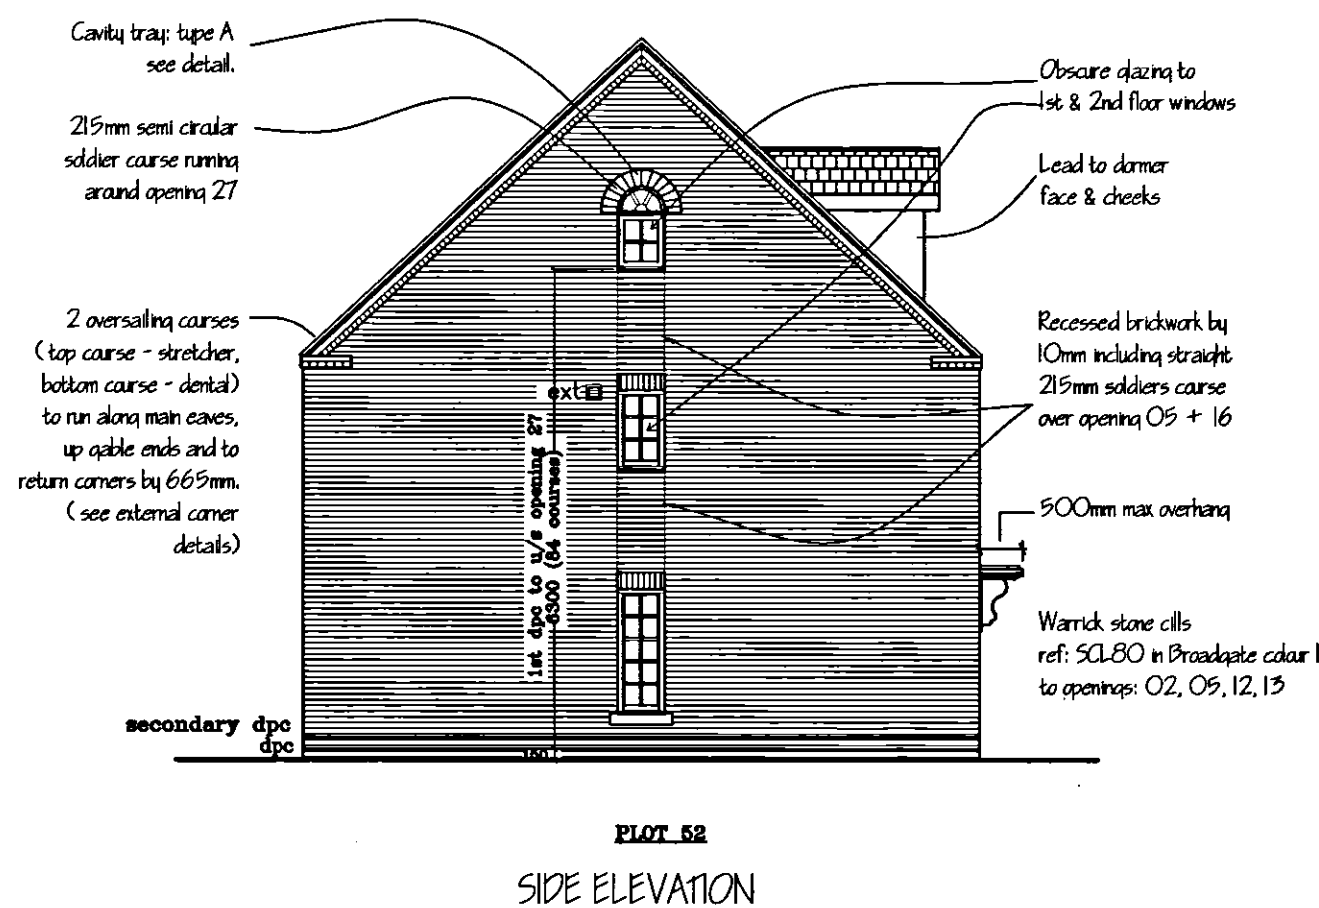
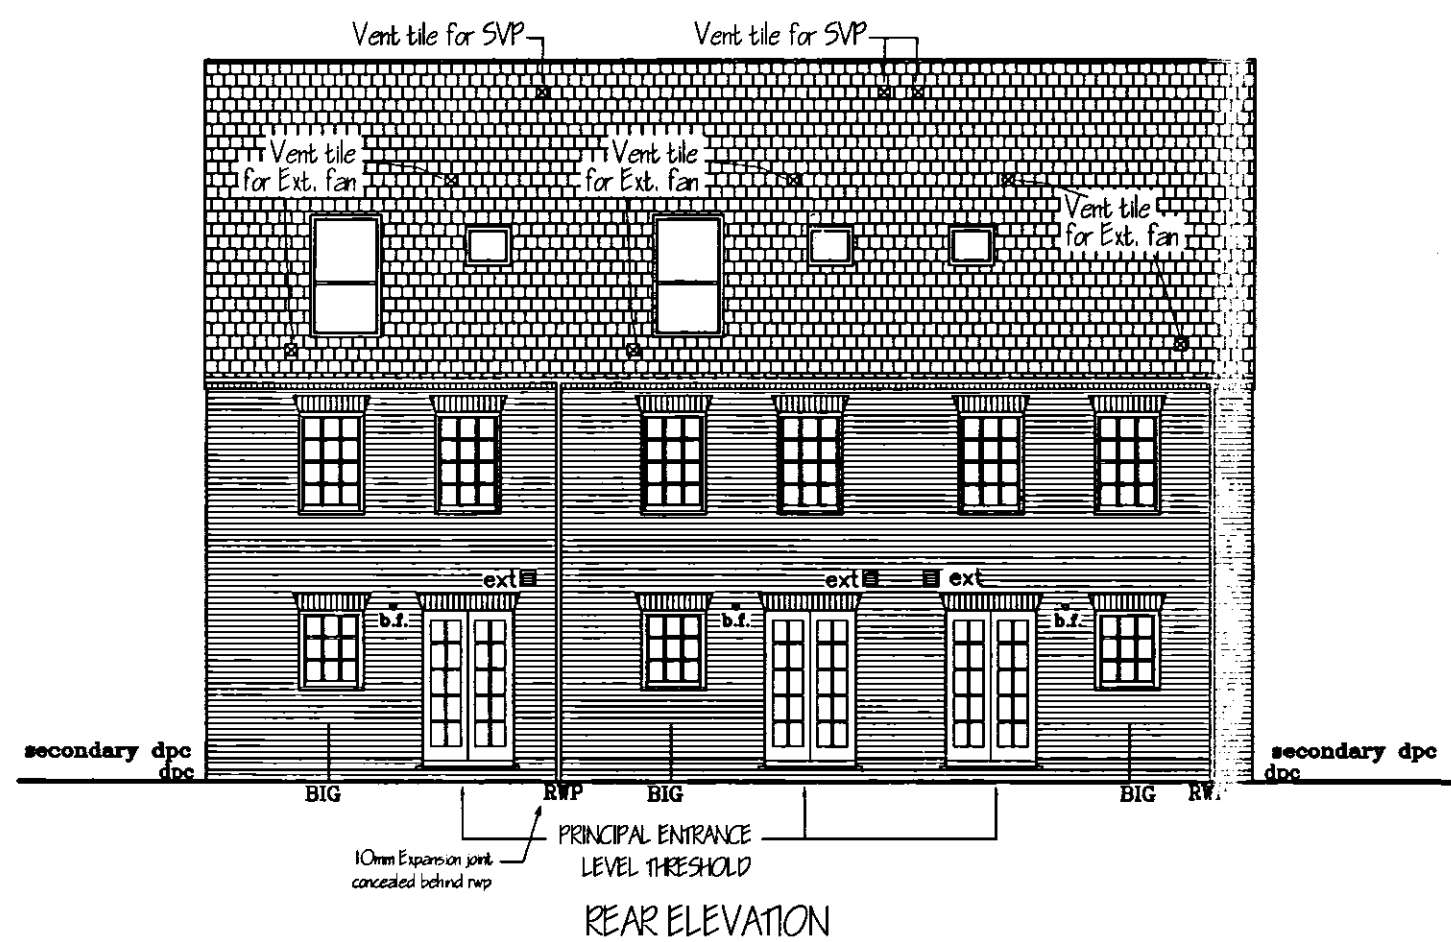
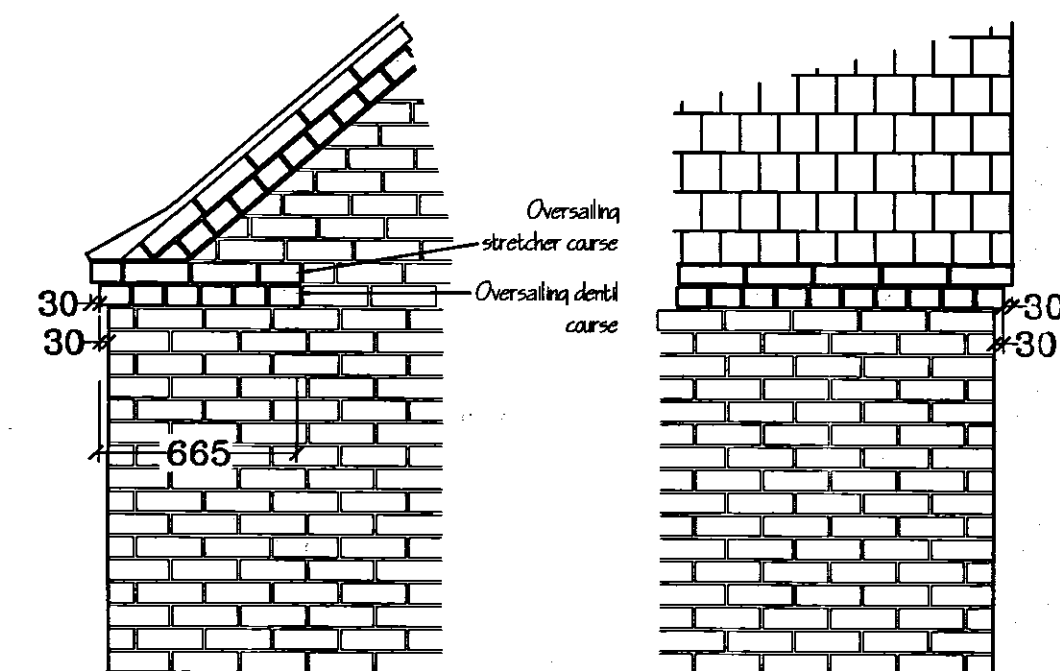
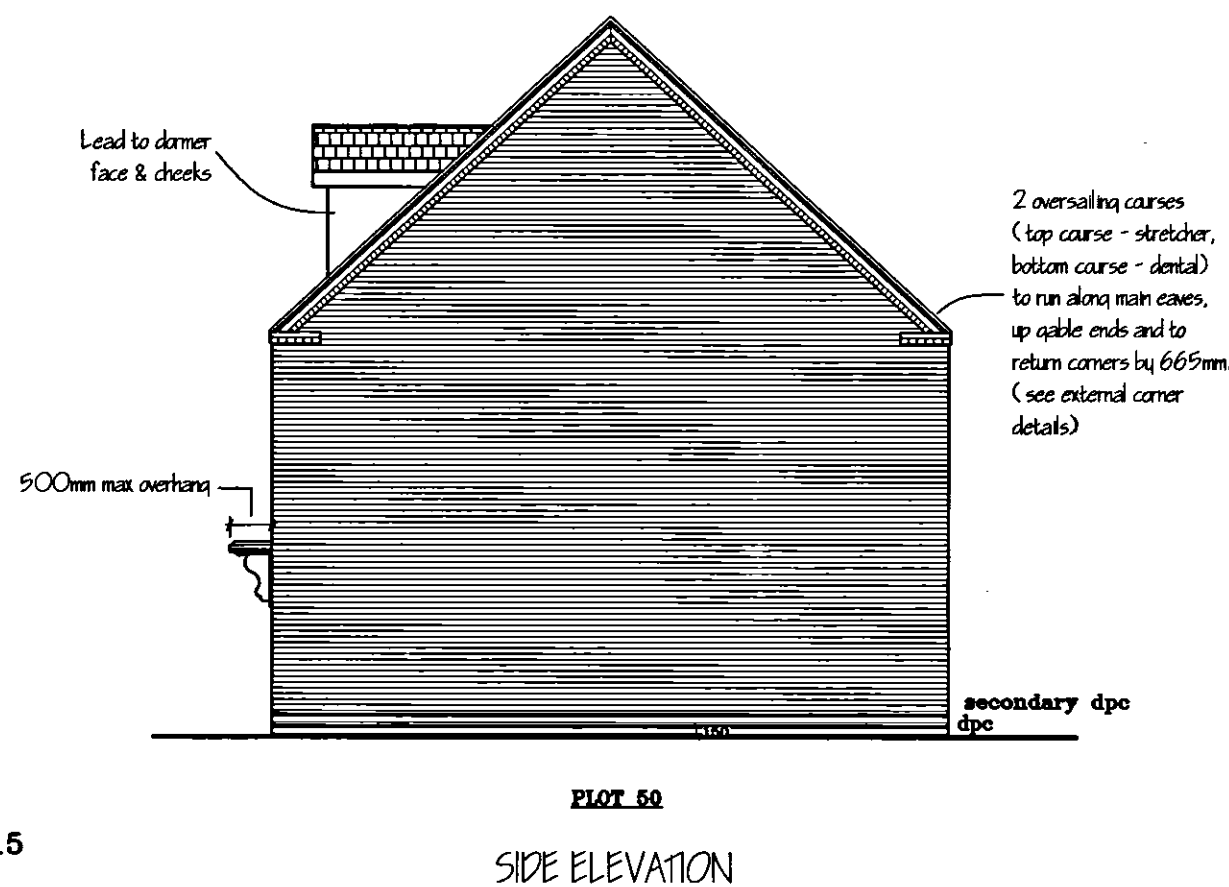
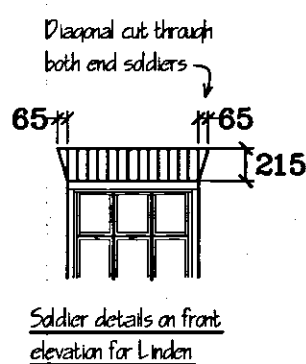


This drawing is copyright and may not be altered, traced, copied, photographed or used for any purpose other than that for which it is issued without consent of Broadgate Homes Ltd.

All dimensions to be checked on site - do not scale from drawing, any discrepancies please report to drawing office as soon as possible.

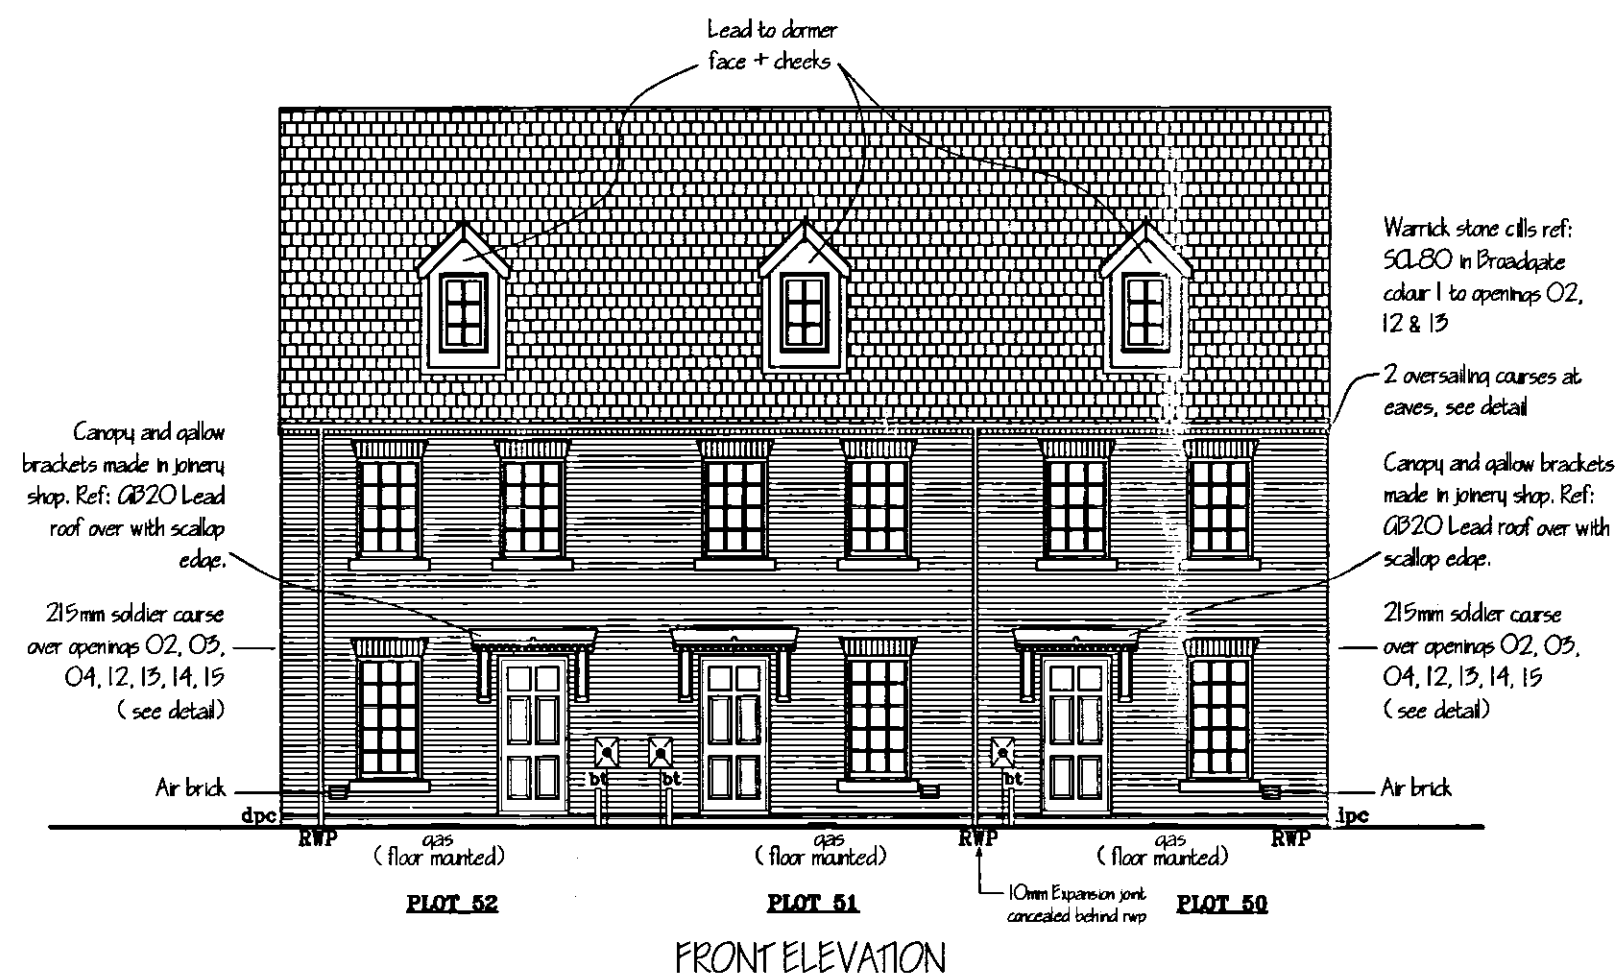

Broadgate Homes Limited

Broadgate House, Weston Hills, Spalding, Lincolnshire, PE12 6DB.


Telephone: 01406 380532 Fax: 01406 380014

House Type CHALFONT, LINDEN X2

PROJECT TITLE

PLOTS 50,51,52
OFF 'THE HAYFIELDS'
WYGATE PARK, SPALDING

DRAWING

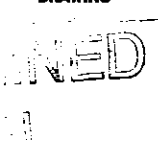

Elevations

REV	DESCRIPTION	DATE

SCALE 1:100, 1:25 DRAWN

DATE MAY 2006 DRAWING No. 0503/PLE/50-52

Mc