




NOTES:

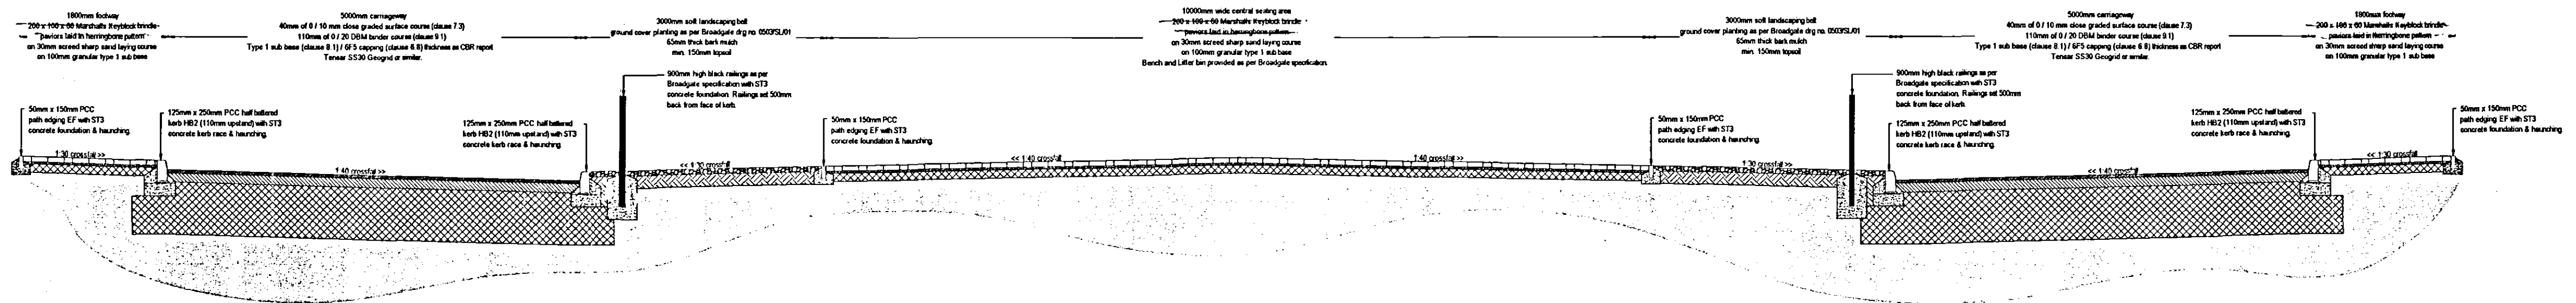

Road 2 Roundabout Detail. Scale 1:50

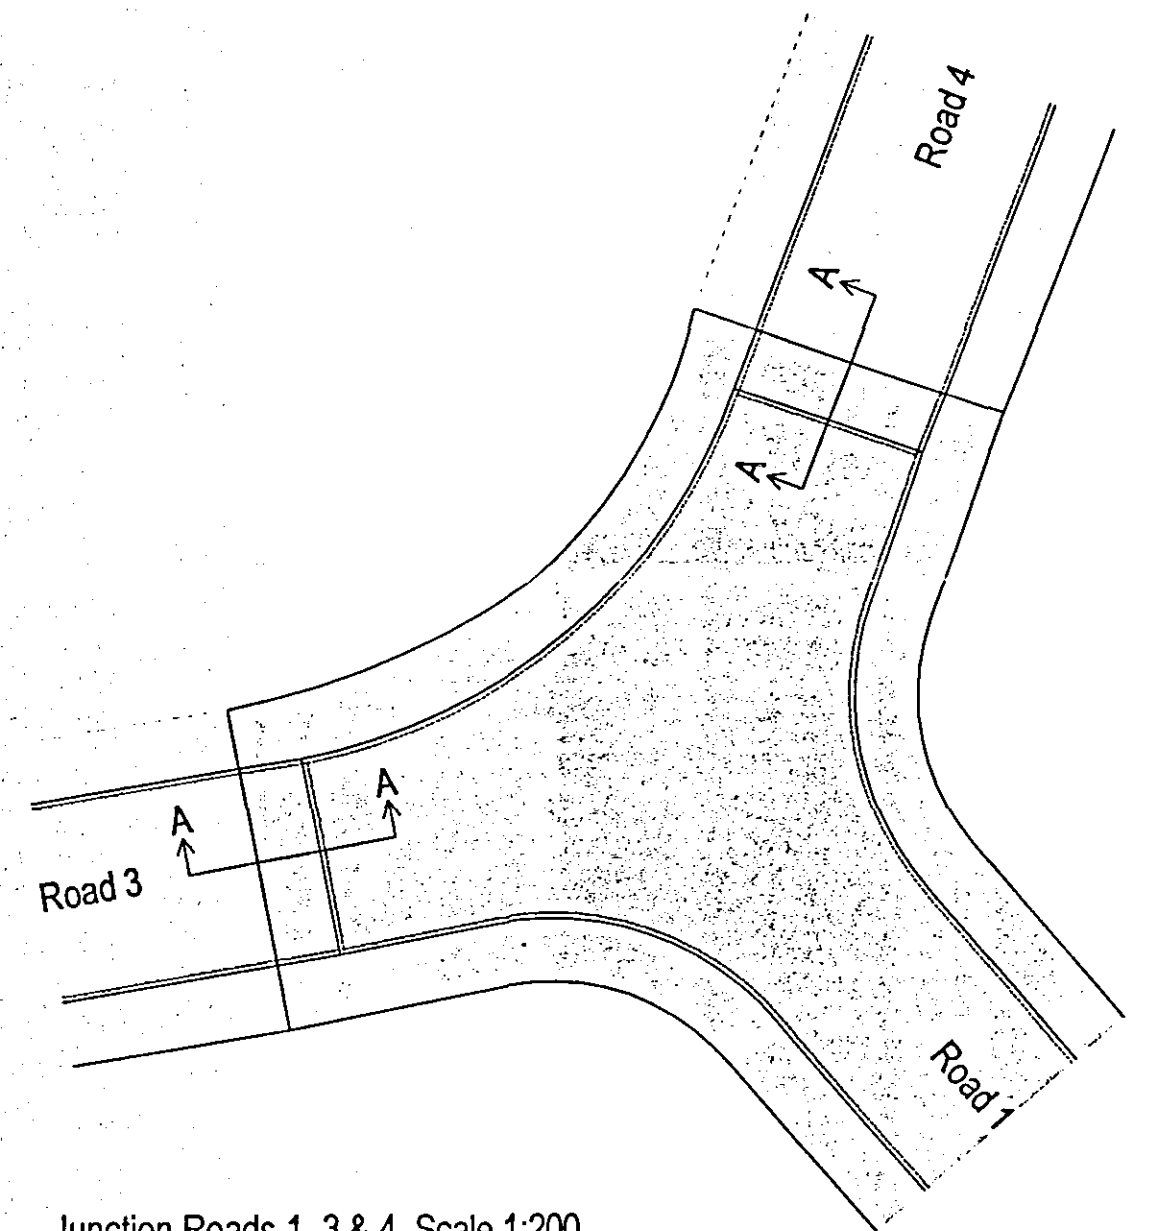


Junction Roads 1, 3 & 4. Scale 1:200

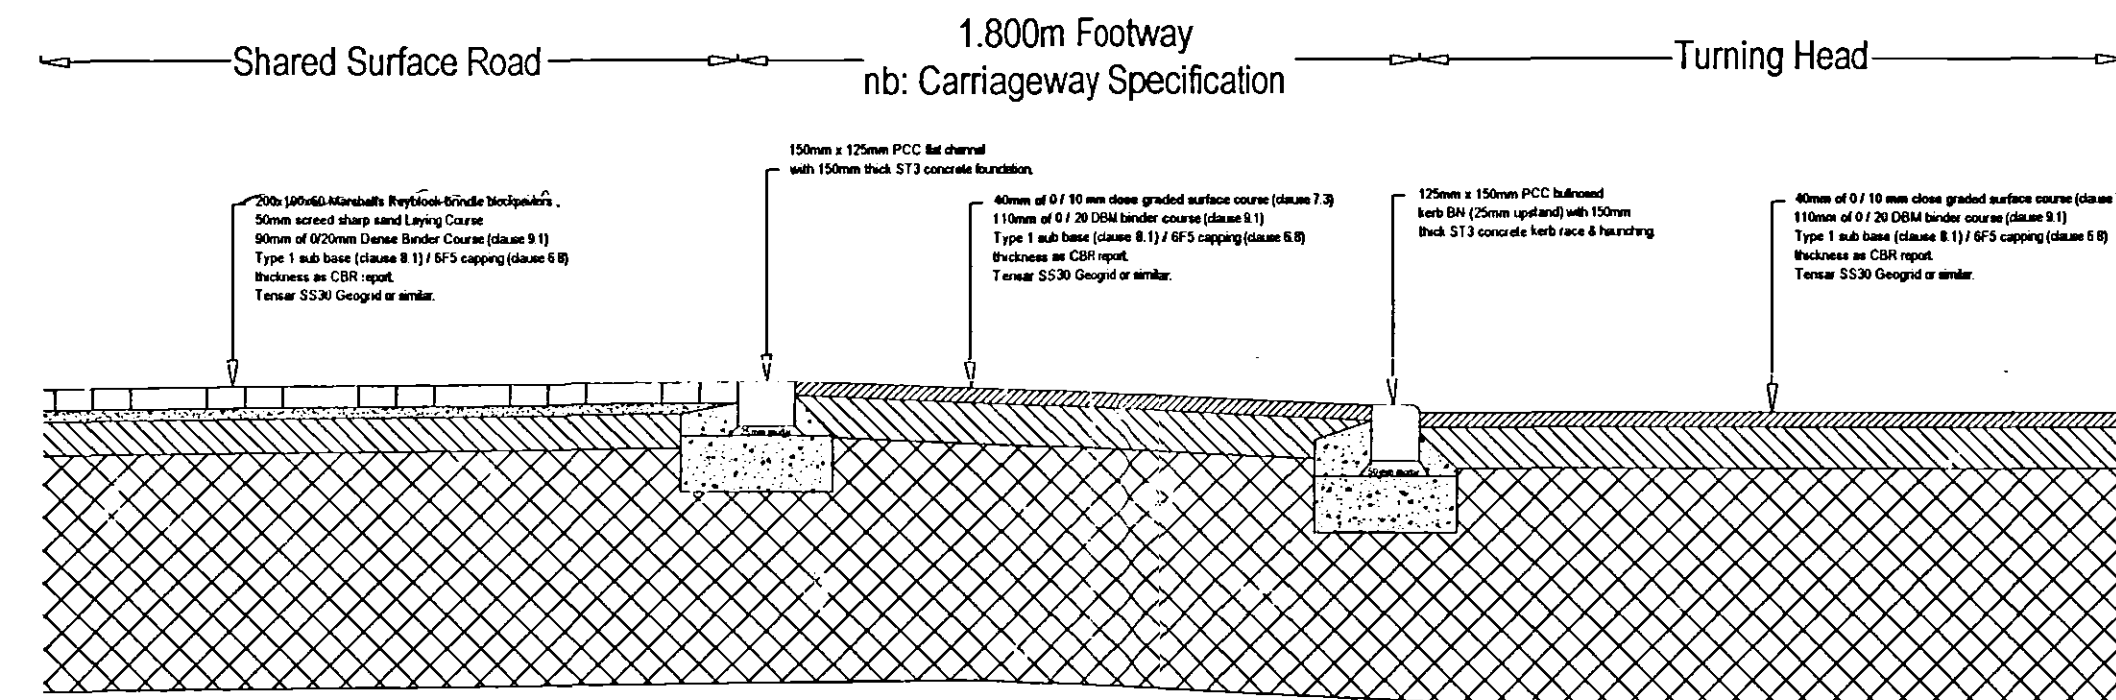


Section A - A Detail. Scale 1:20

SHDC
PLANNING & DEVELOPMENT
15 MAY 2006
Ref. 0676106

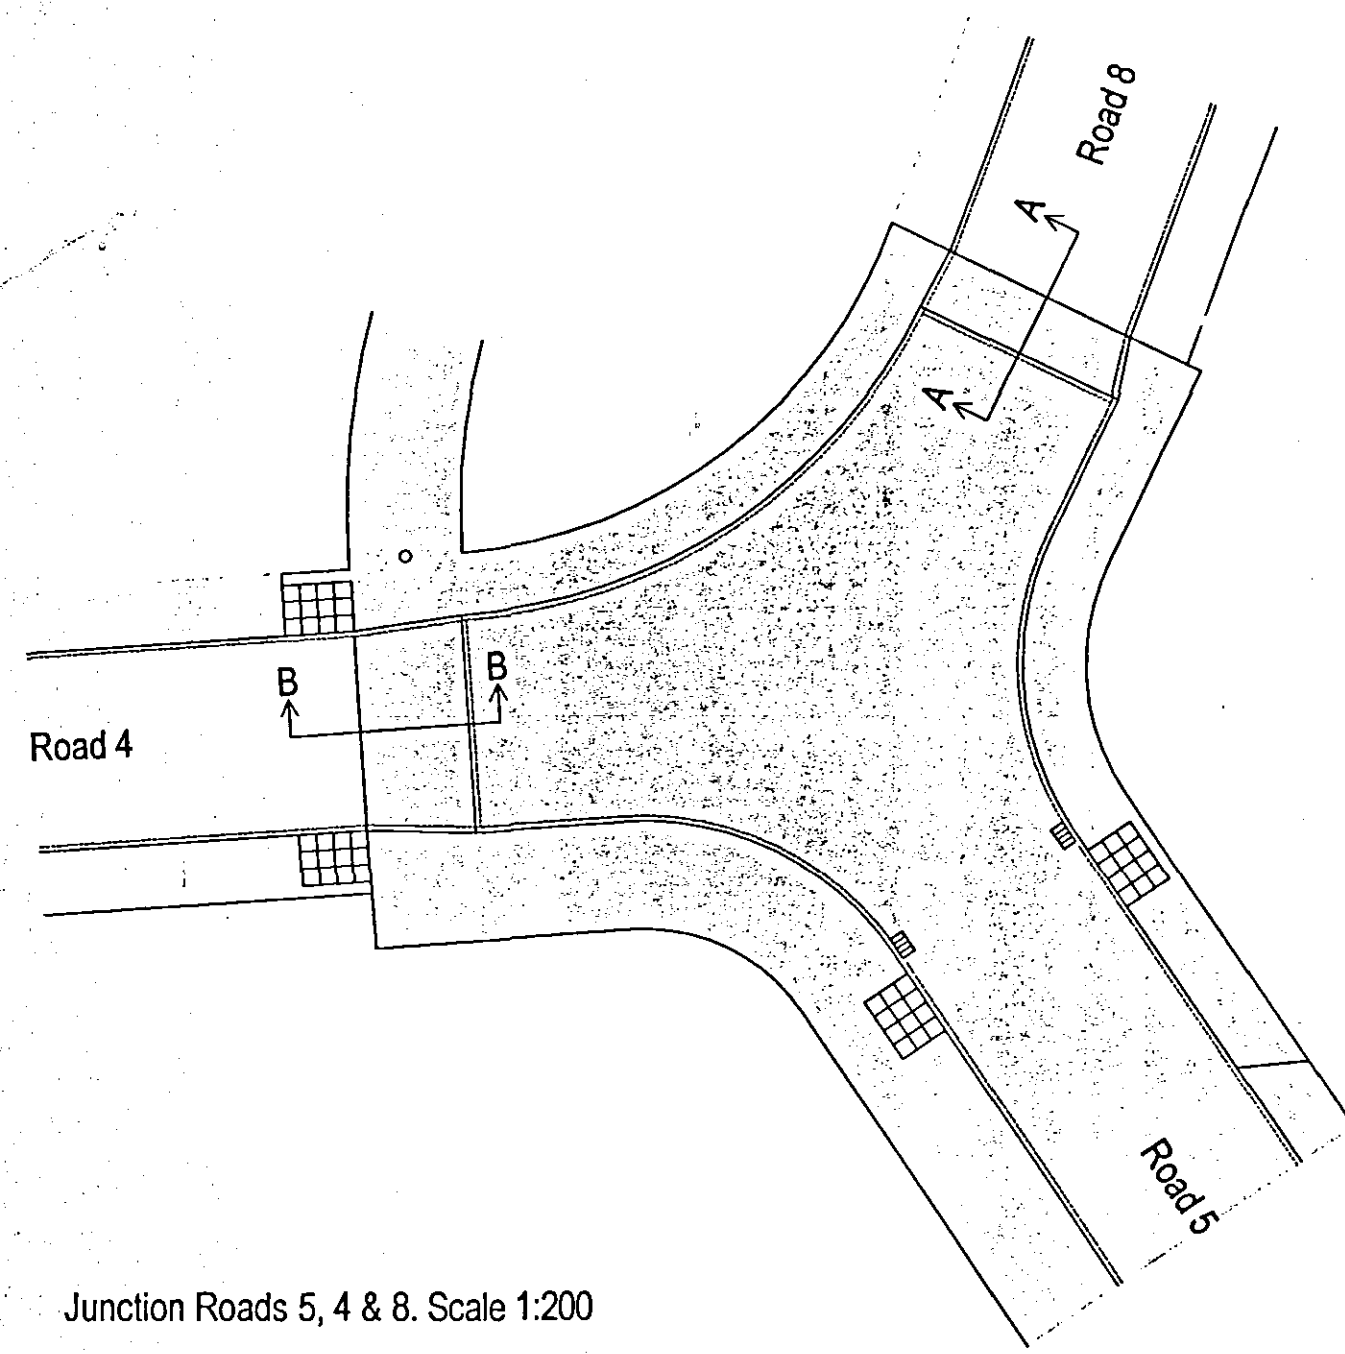

Junction Roads 5, 4 & 8. Scale 1:200

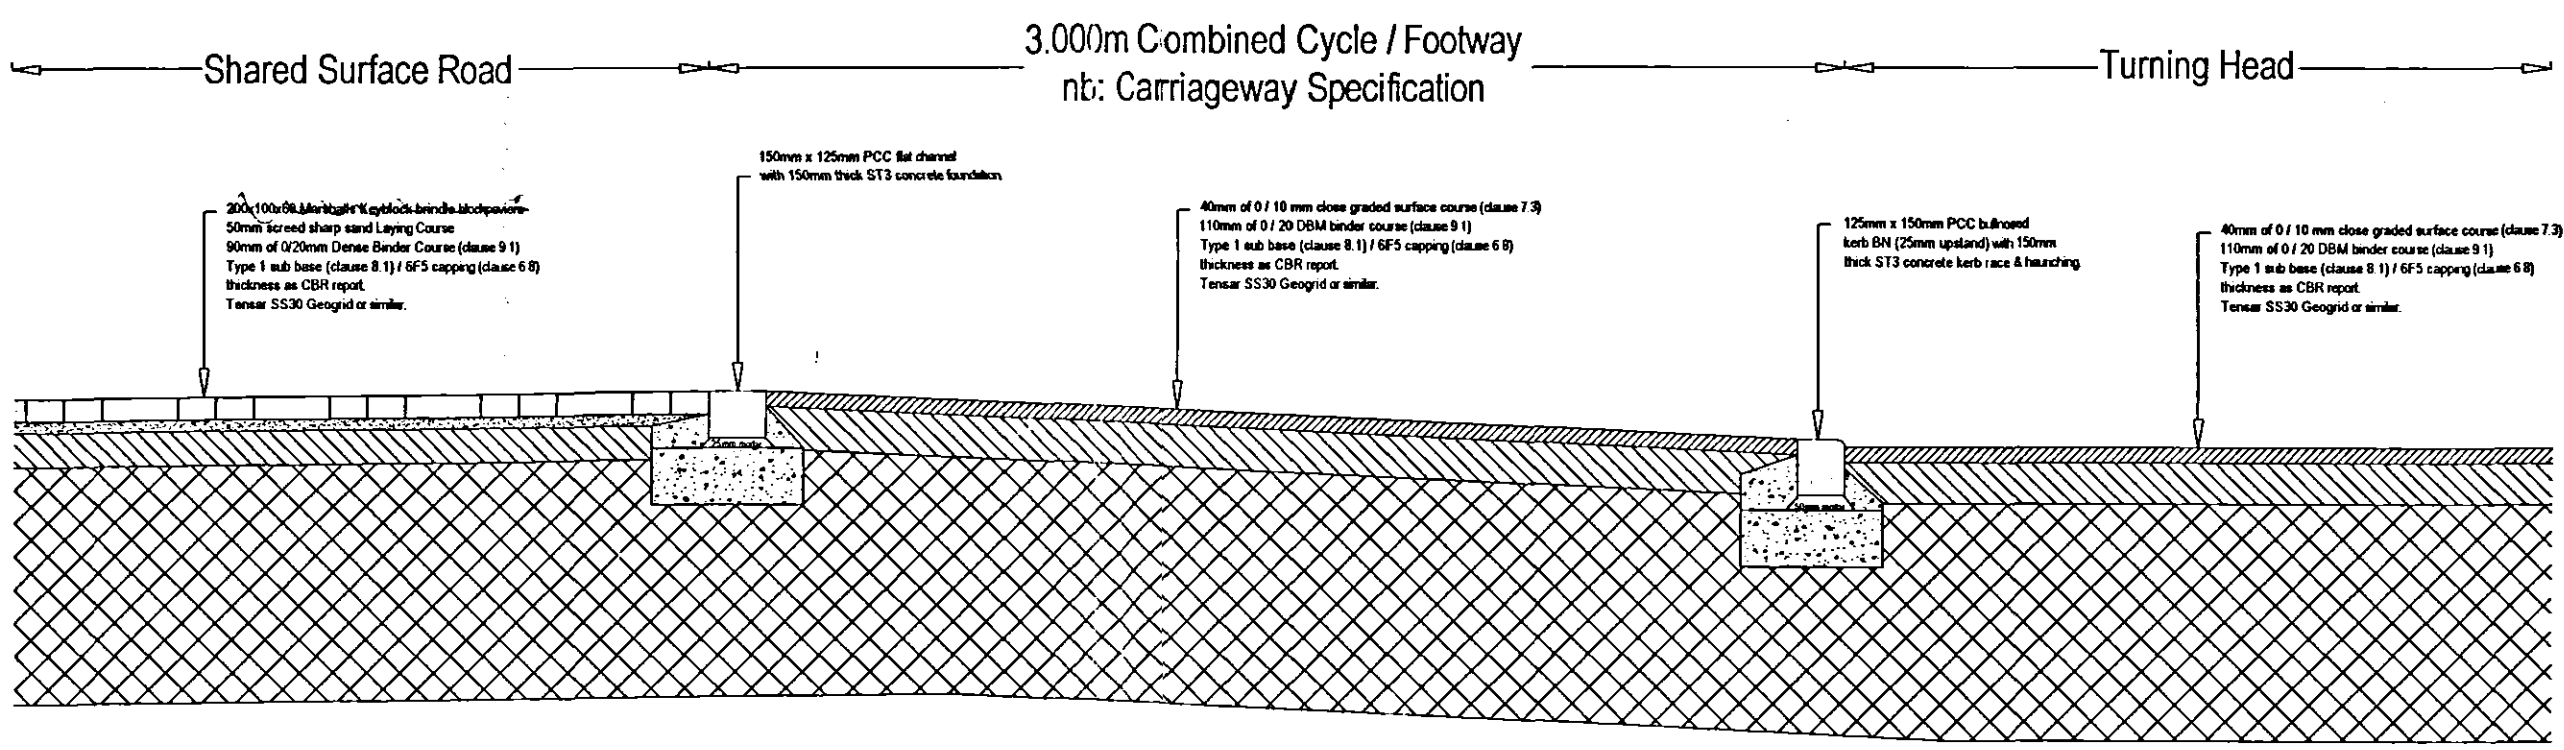

Section B - B Detail. Scale 1:20

NOTE: Previously specified use of
Marshall's
Keyblock Pavers is now superseded:
Use Marshall's Traditional 160 Gauge
Tegula set paving

DO NOT SCALE. USE FIGURED DIMENSIONS ONLY.
CHECK ON SITE AND ALL DISCREPANCIES TO BE
REPORTED TO GBM CIVILS - DESIGN & BUILD.

REF.	DESCRIPTION	DATE	BY
A	KEYBLOCK changed to Tegula	15/05/06	GBM

CLIENT:
BROADGATE HOMES LTD

PROJECT:
THE HAYFIELDS
WYKATE PARK
SPALDING

TITLE:
ROAD 2 ROUNDABOUT DETAIL

SCALE:
AS SHOWN

DATE:
FEBRUARY 2006

DRAWING No:
0507/08 A

DRAWN BY:
[Signature]

CHECKED BY:
[Signature]

GBM CIVILS - DESIGN & BUILD.
Unit 19 Station Estate
Newbridge Hill
Louth
Lincs LN11 0JT
tel: 01507 607944
fax: 01507 607900
email: enquiries@gbmcivils.com

DETERMINED