
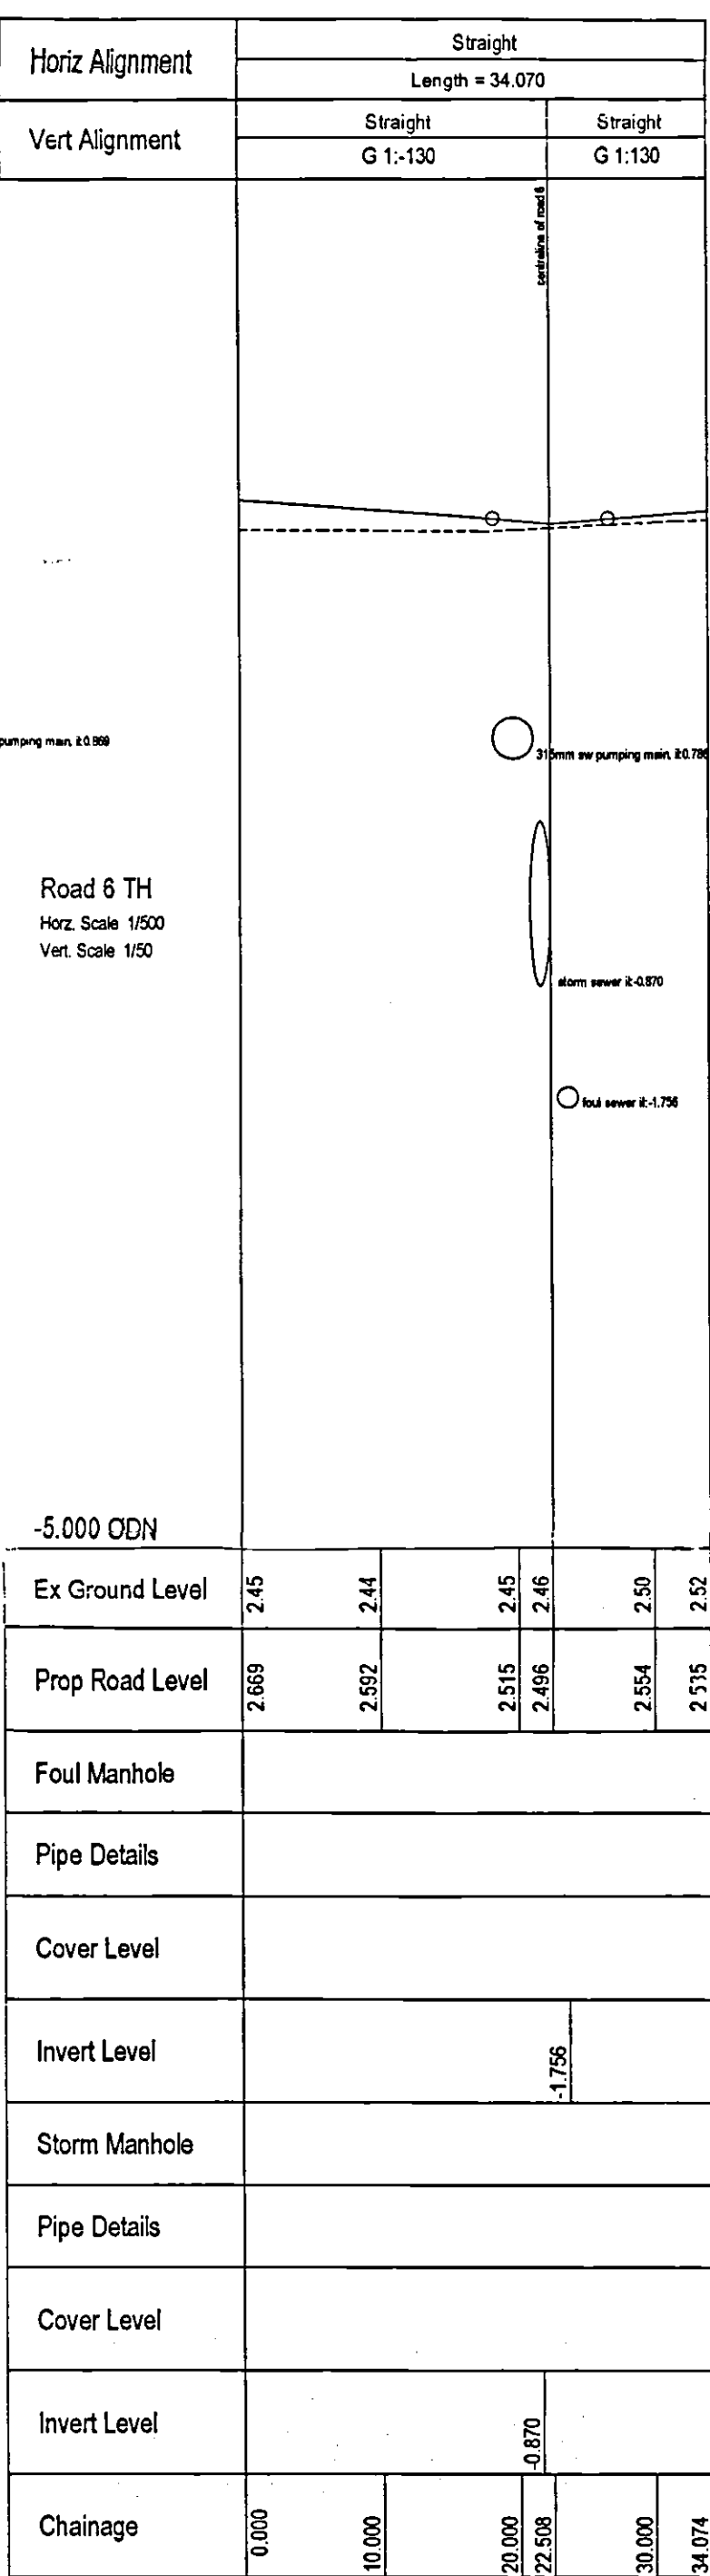
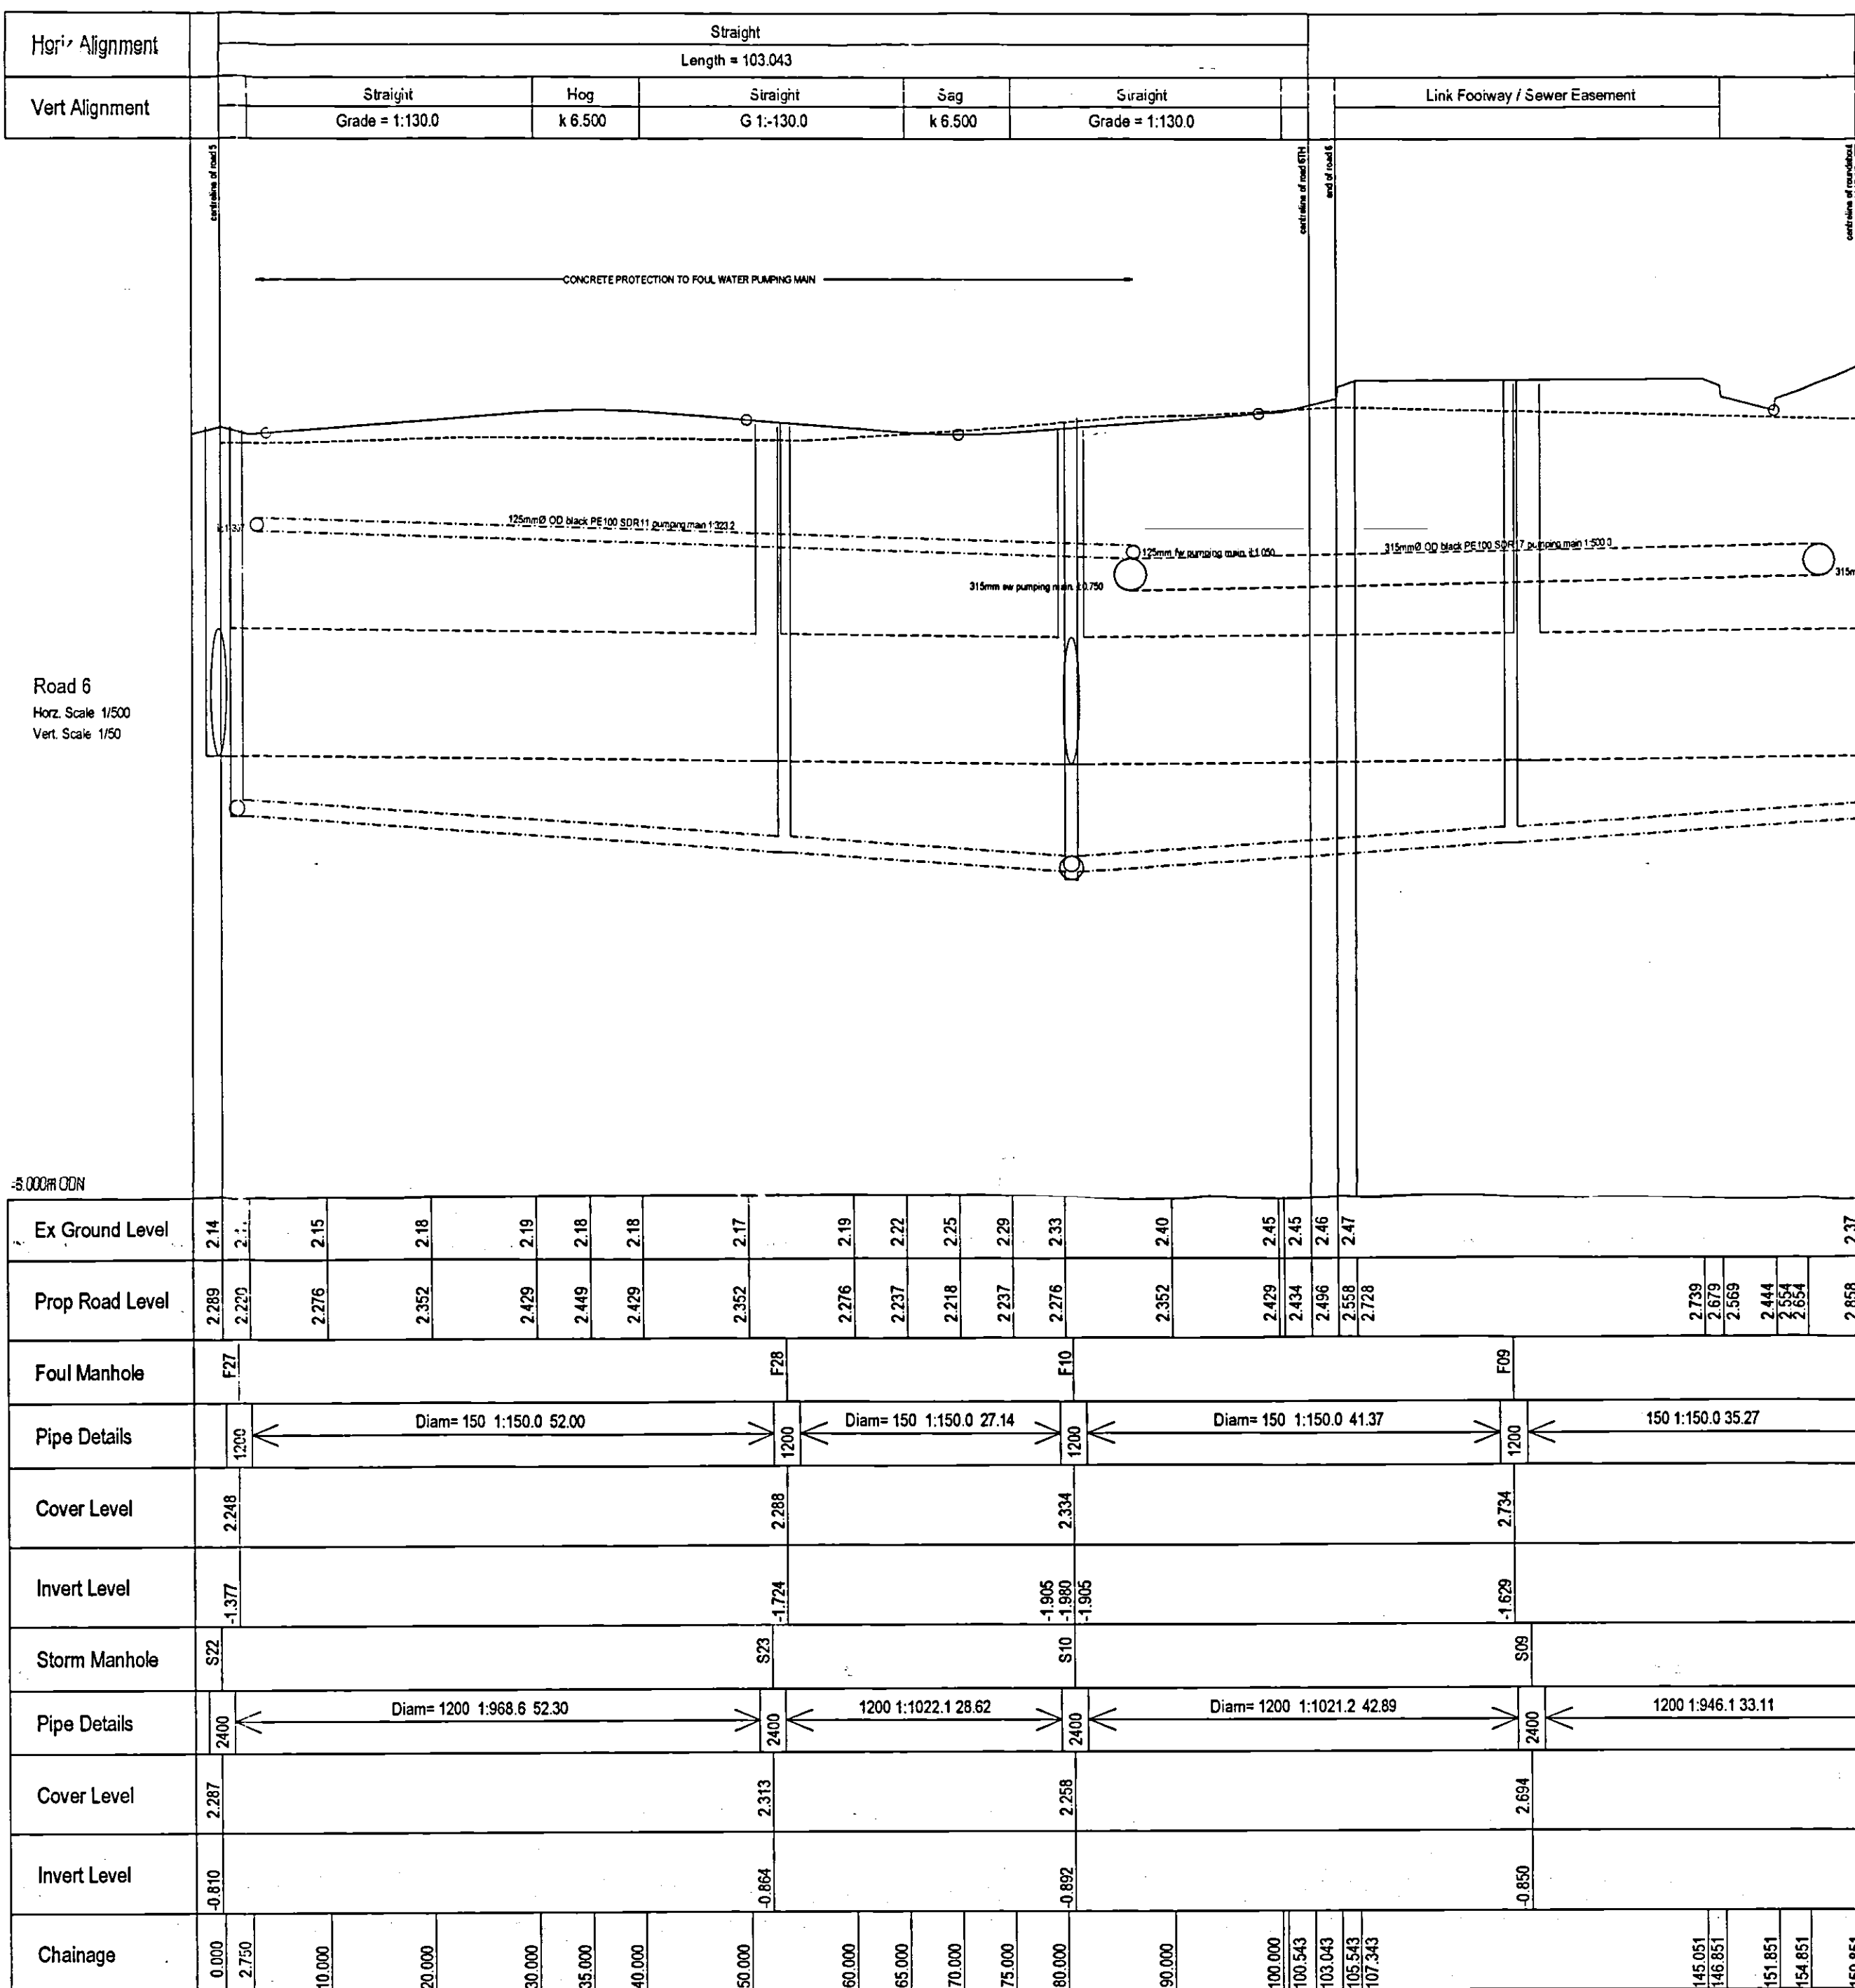
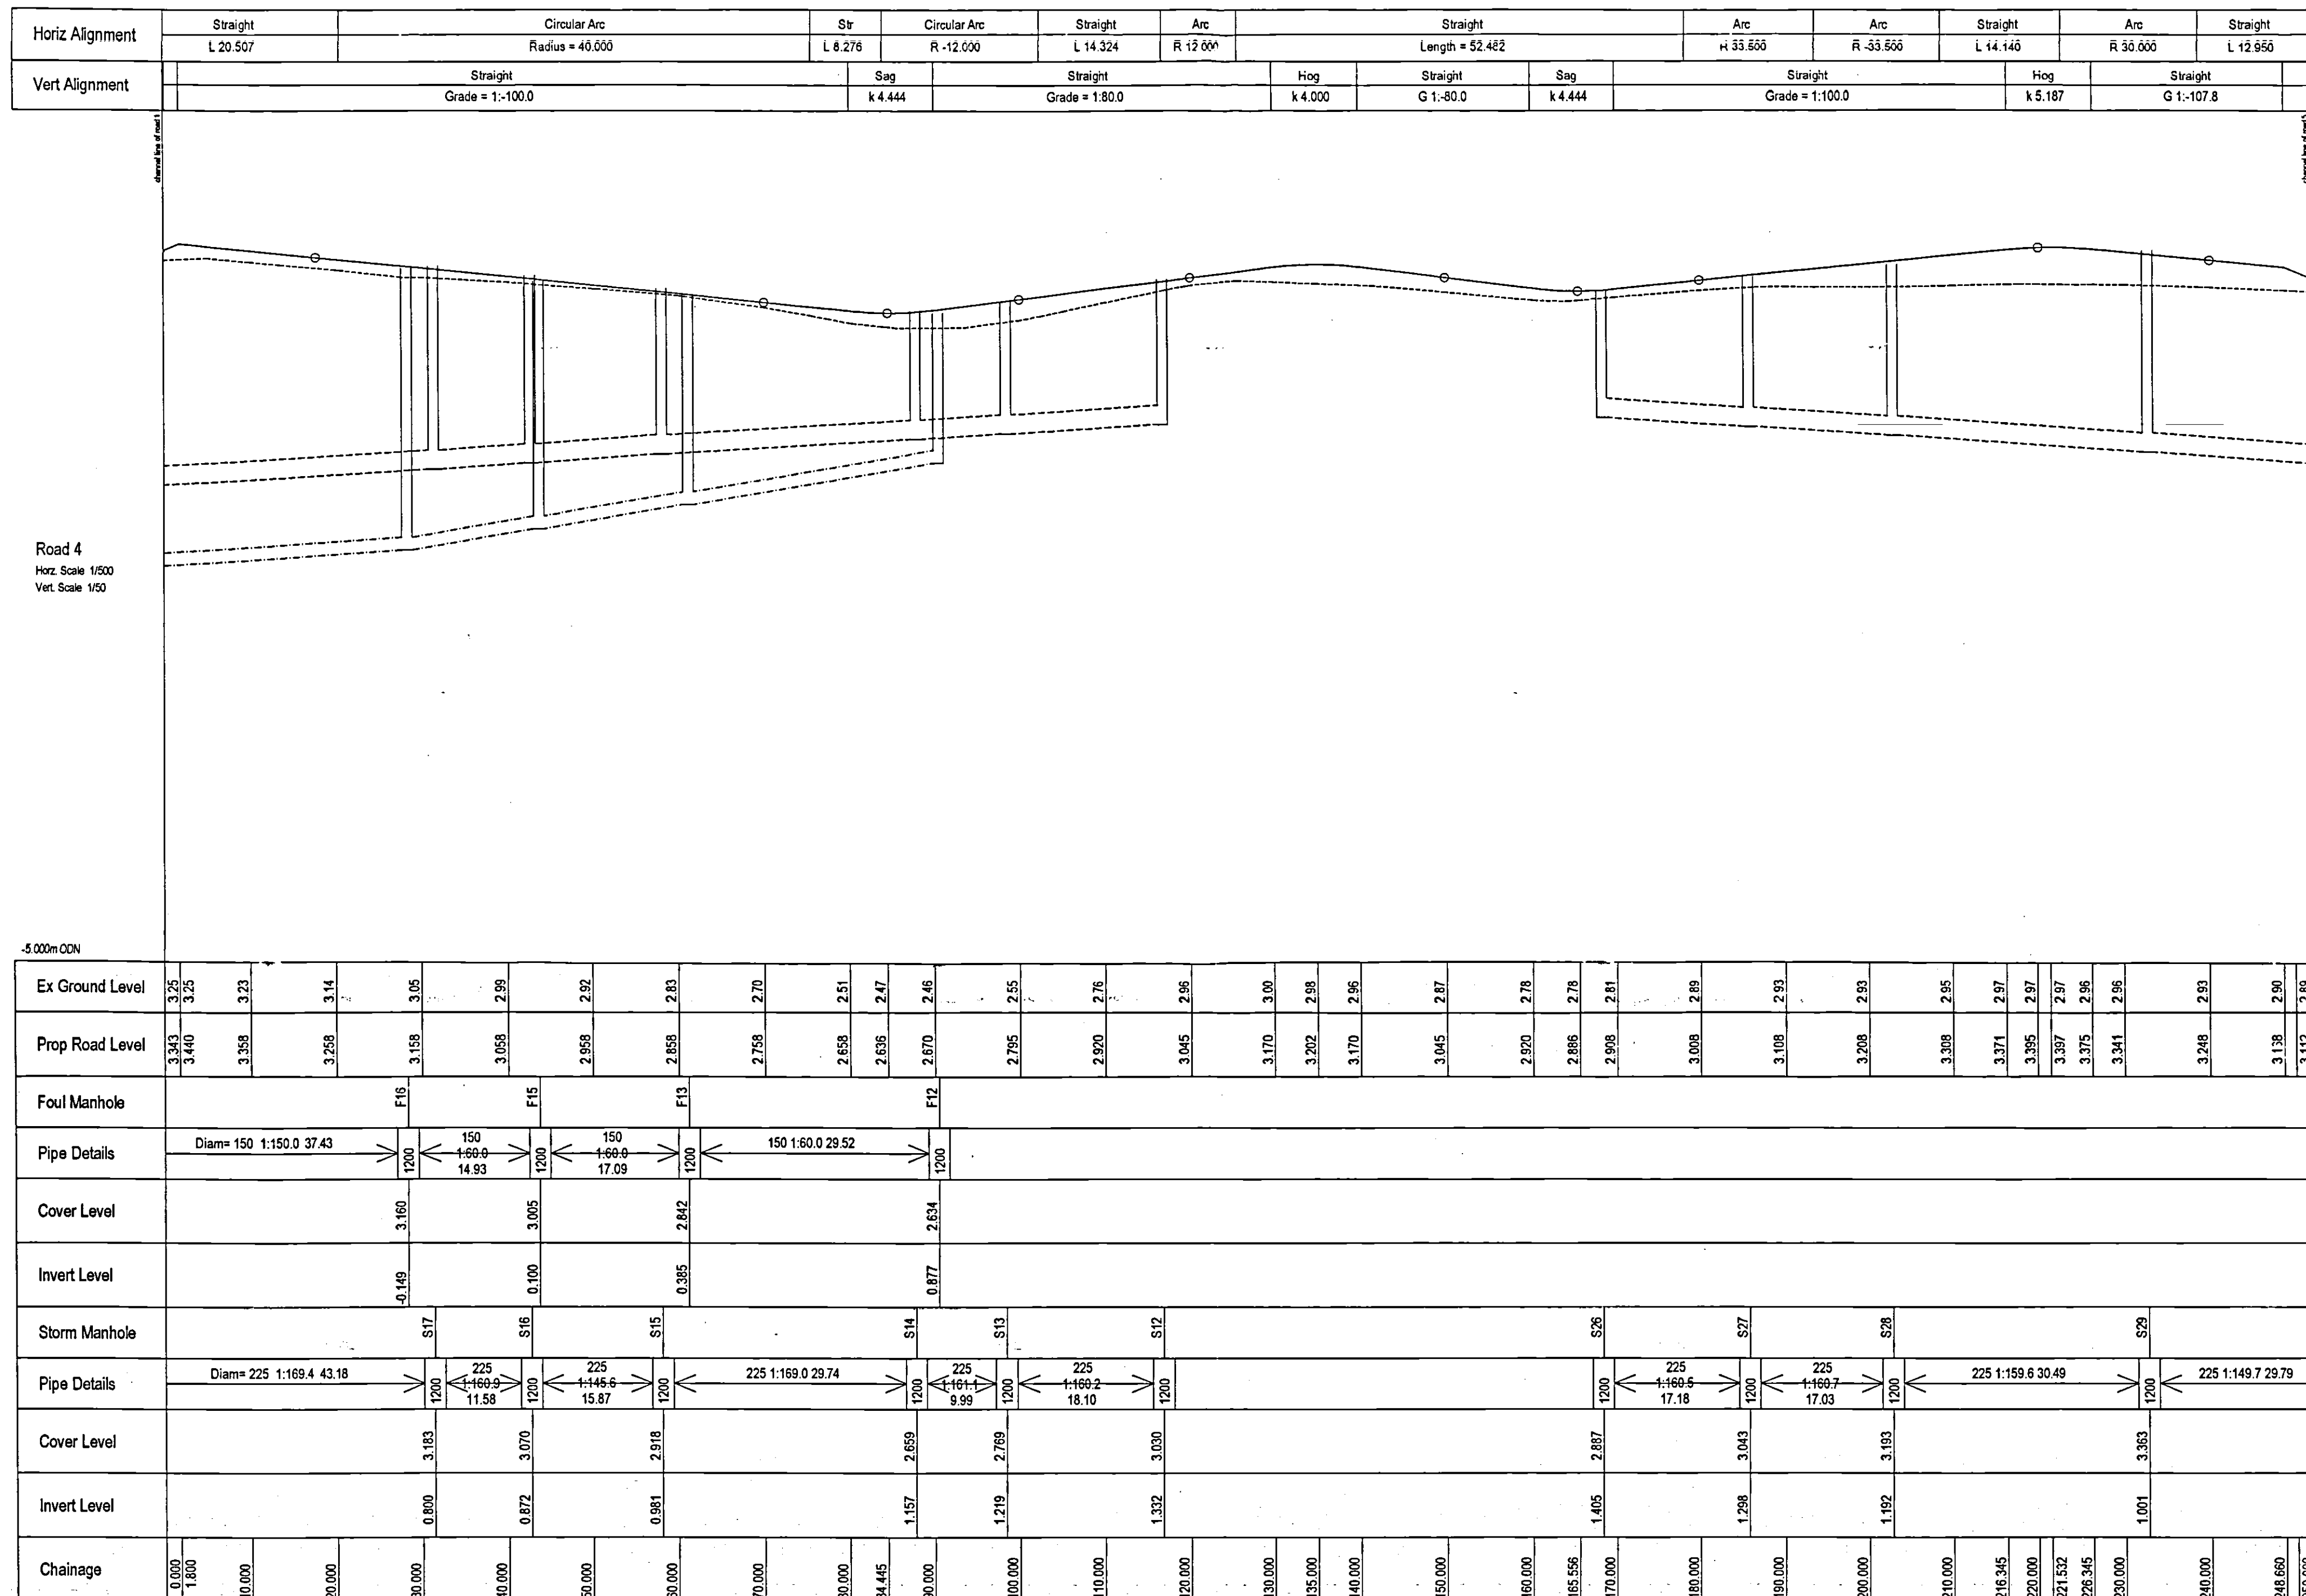
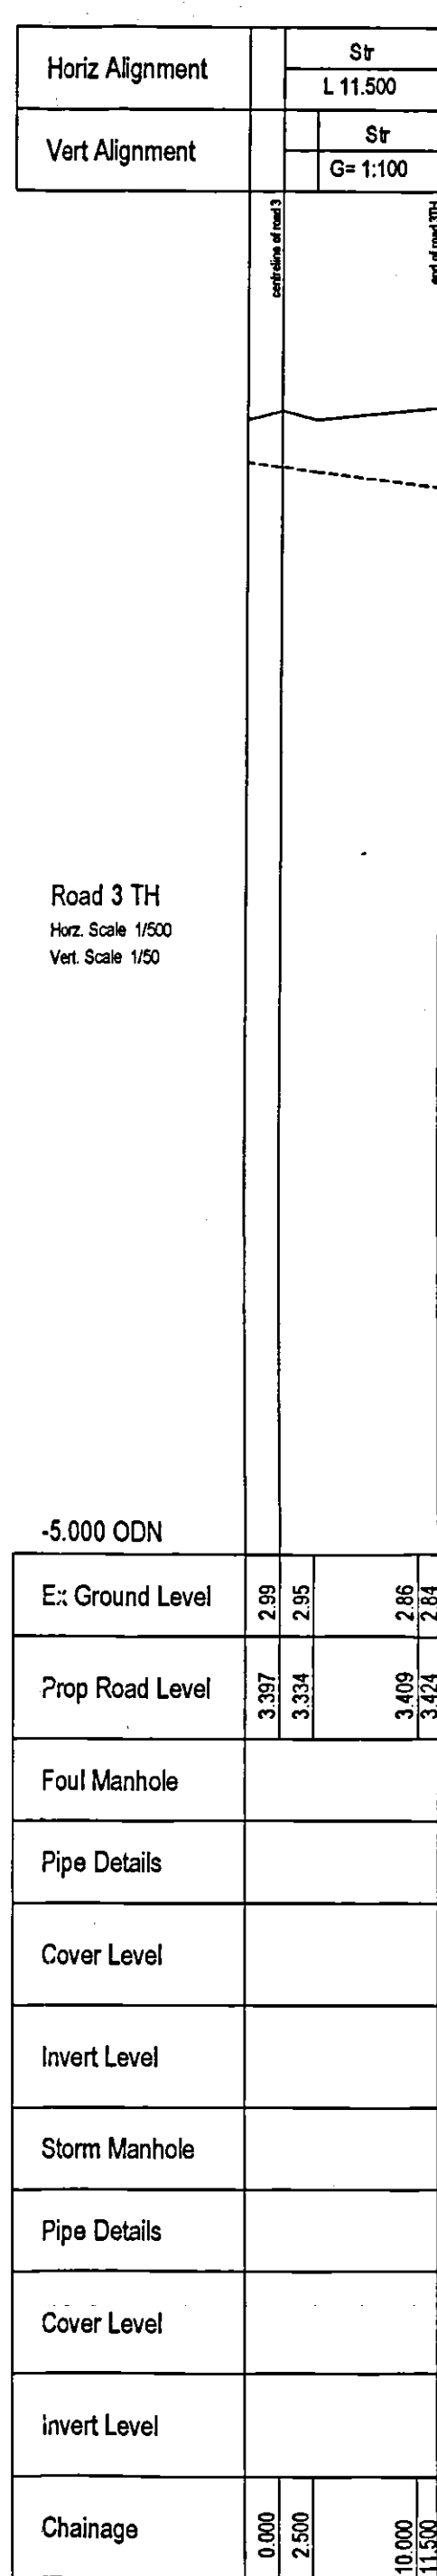
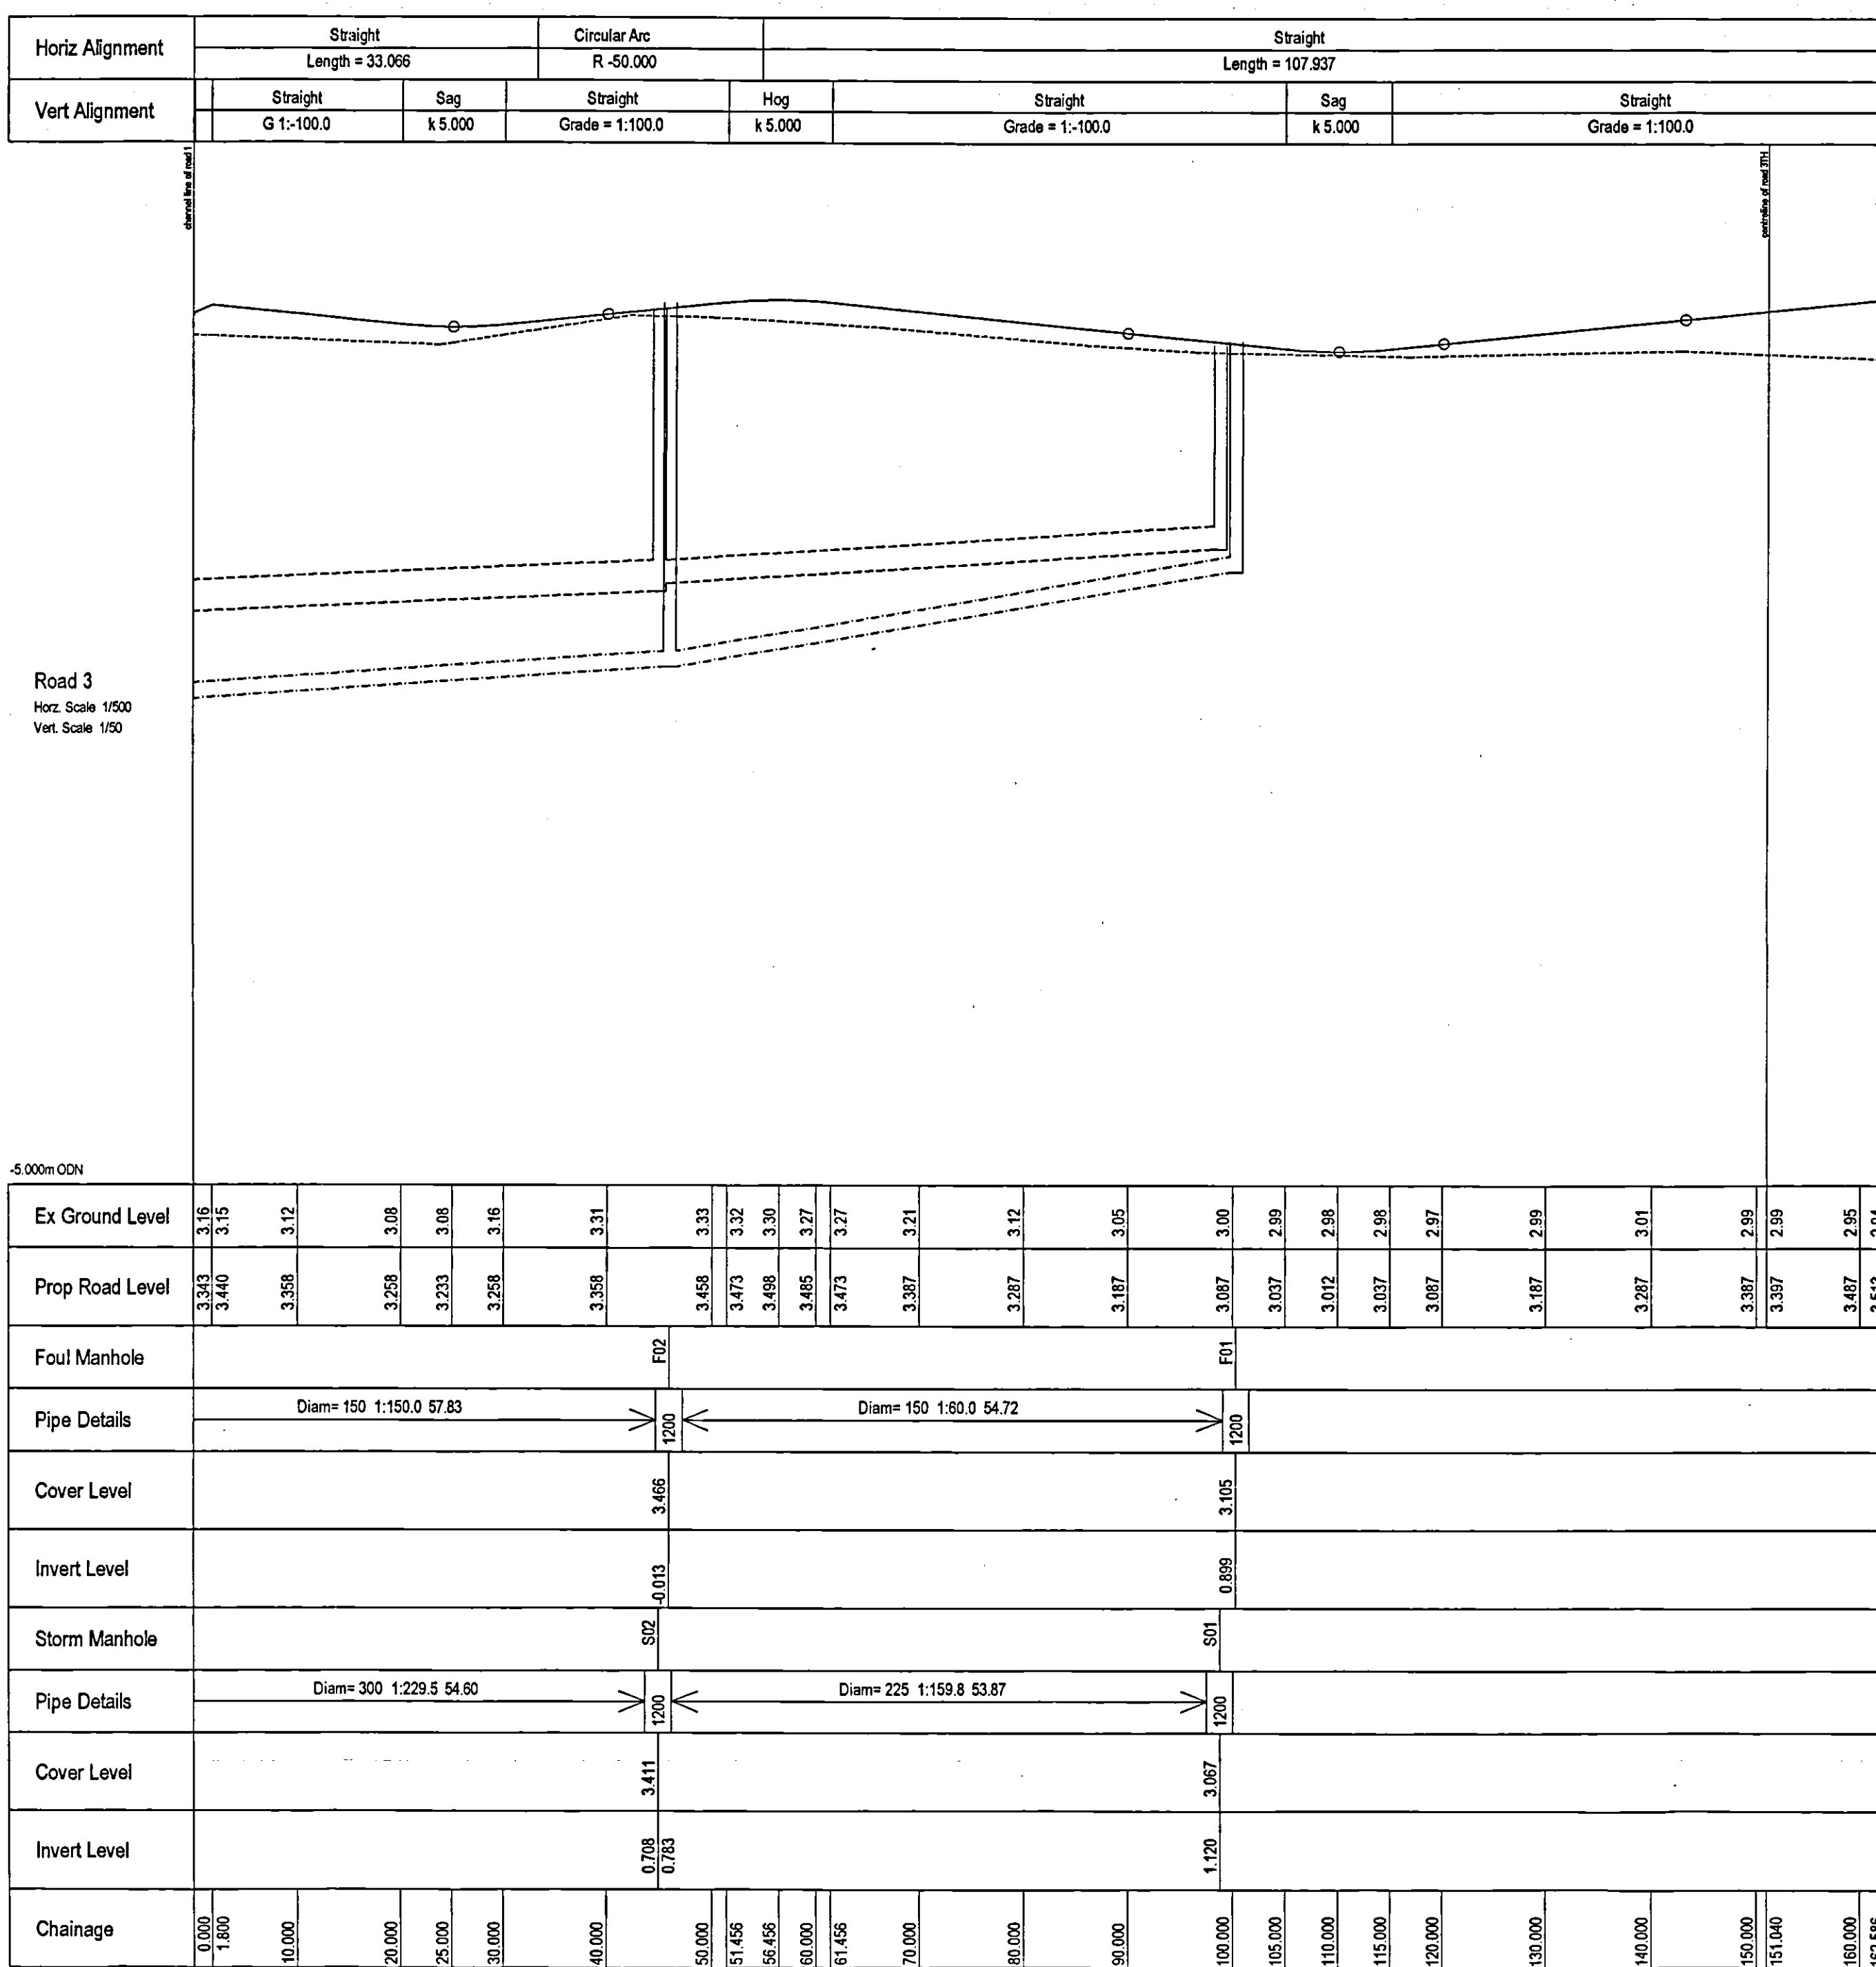
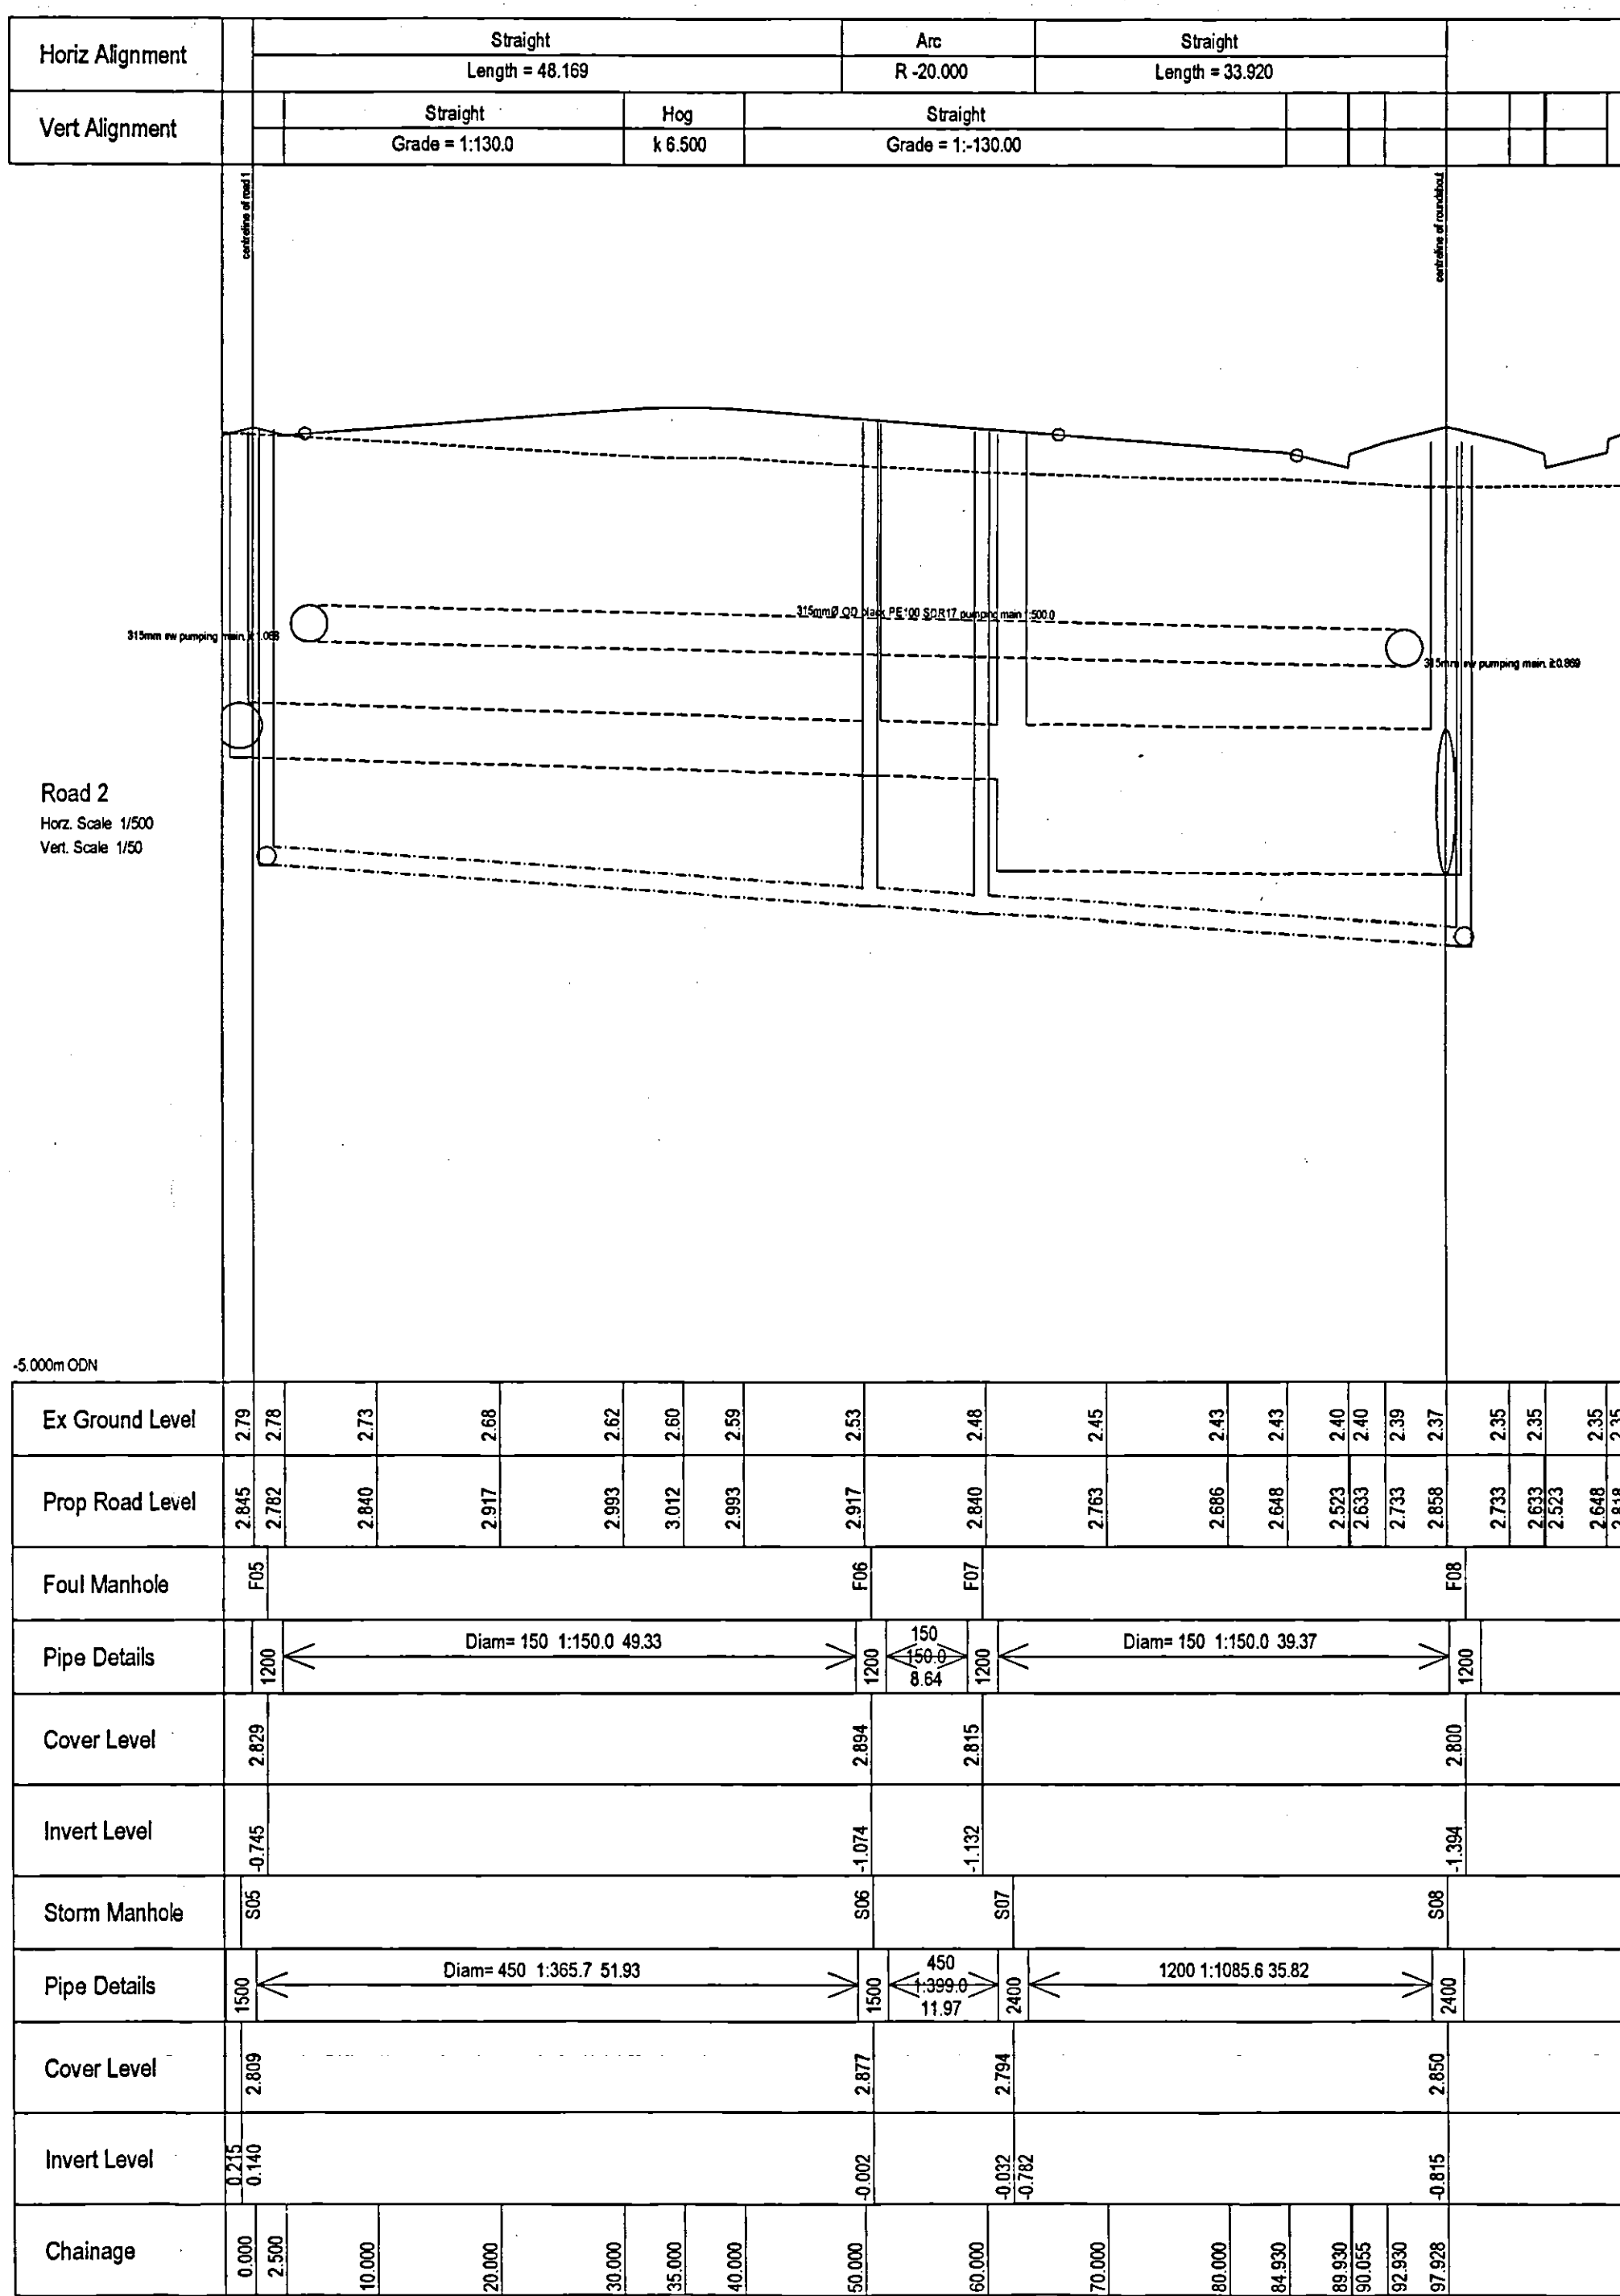


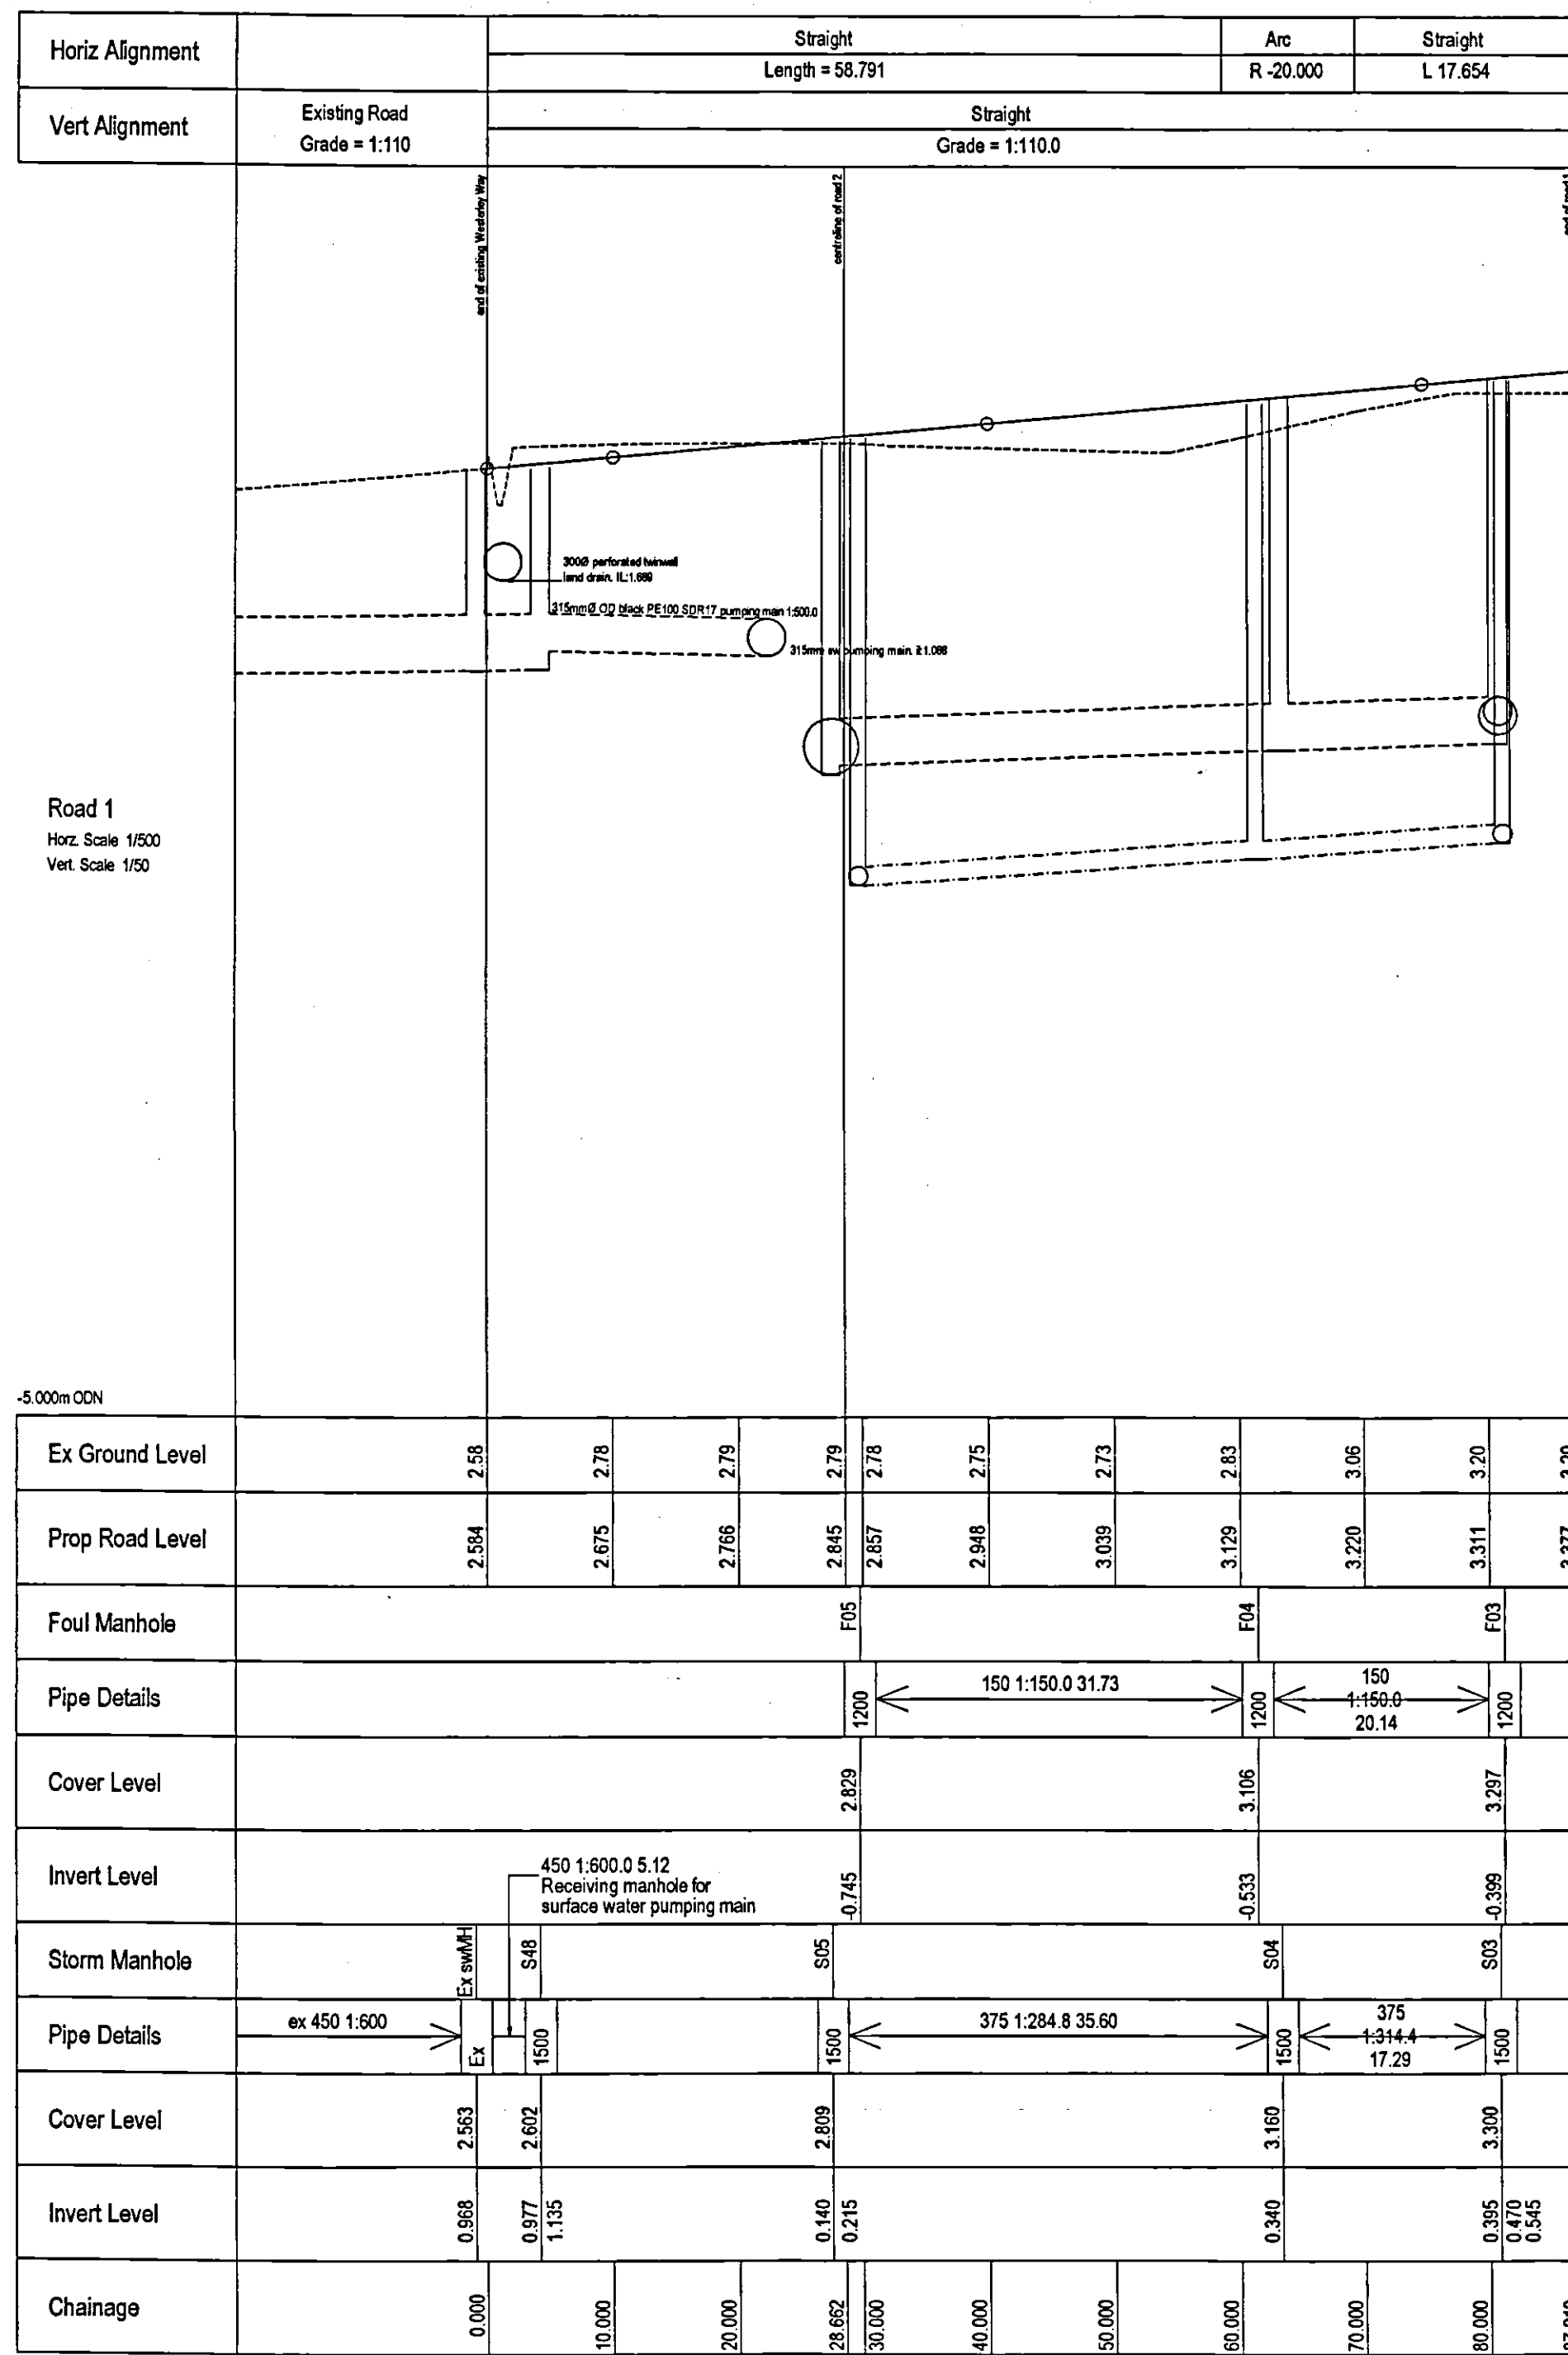

NOTES:

- ALL WORK TO BE CONSTRUCTED IN ACCORDANCE WITH THE PROVISIONS AND SPECIFICATIONS OF THE APPROPRIATE ACTS AND REGULATIONS AND THE CODES OF PRACTICE FOR THE DESIGN AND CONSTRUCTION OF THE WORK.
SHDC PLANNING & DEVELOPMENT 15 MAY 2006 Ref. 0676/06

CLIENT: BROADGATE HOMES LTD

PROJECT: THE HAYFIELDS WYVATE PARK SPALDING

TITLE: ROAD AND SEWER LONG SECTIONS SHEET 1

SCALE: 1:500 1:50 DATE: OCTOBER 2005

DRAWING NO: 050703-8 DRAWN BY: [Signature] CHECKED BY: [Signature]

G B M CIVILS - DESIGN & BUILD

Unit 19 Station Estate Newbridge Hill Louth Lincs LN11 0JT Tel: 01507 607944 Fax: 01507 607900 email: enquiries@gbmcivils.com