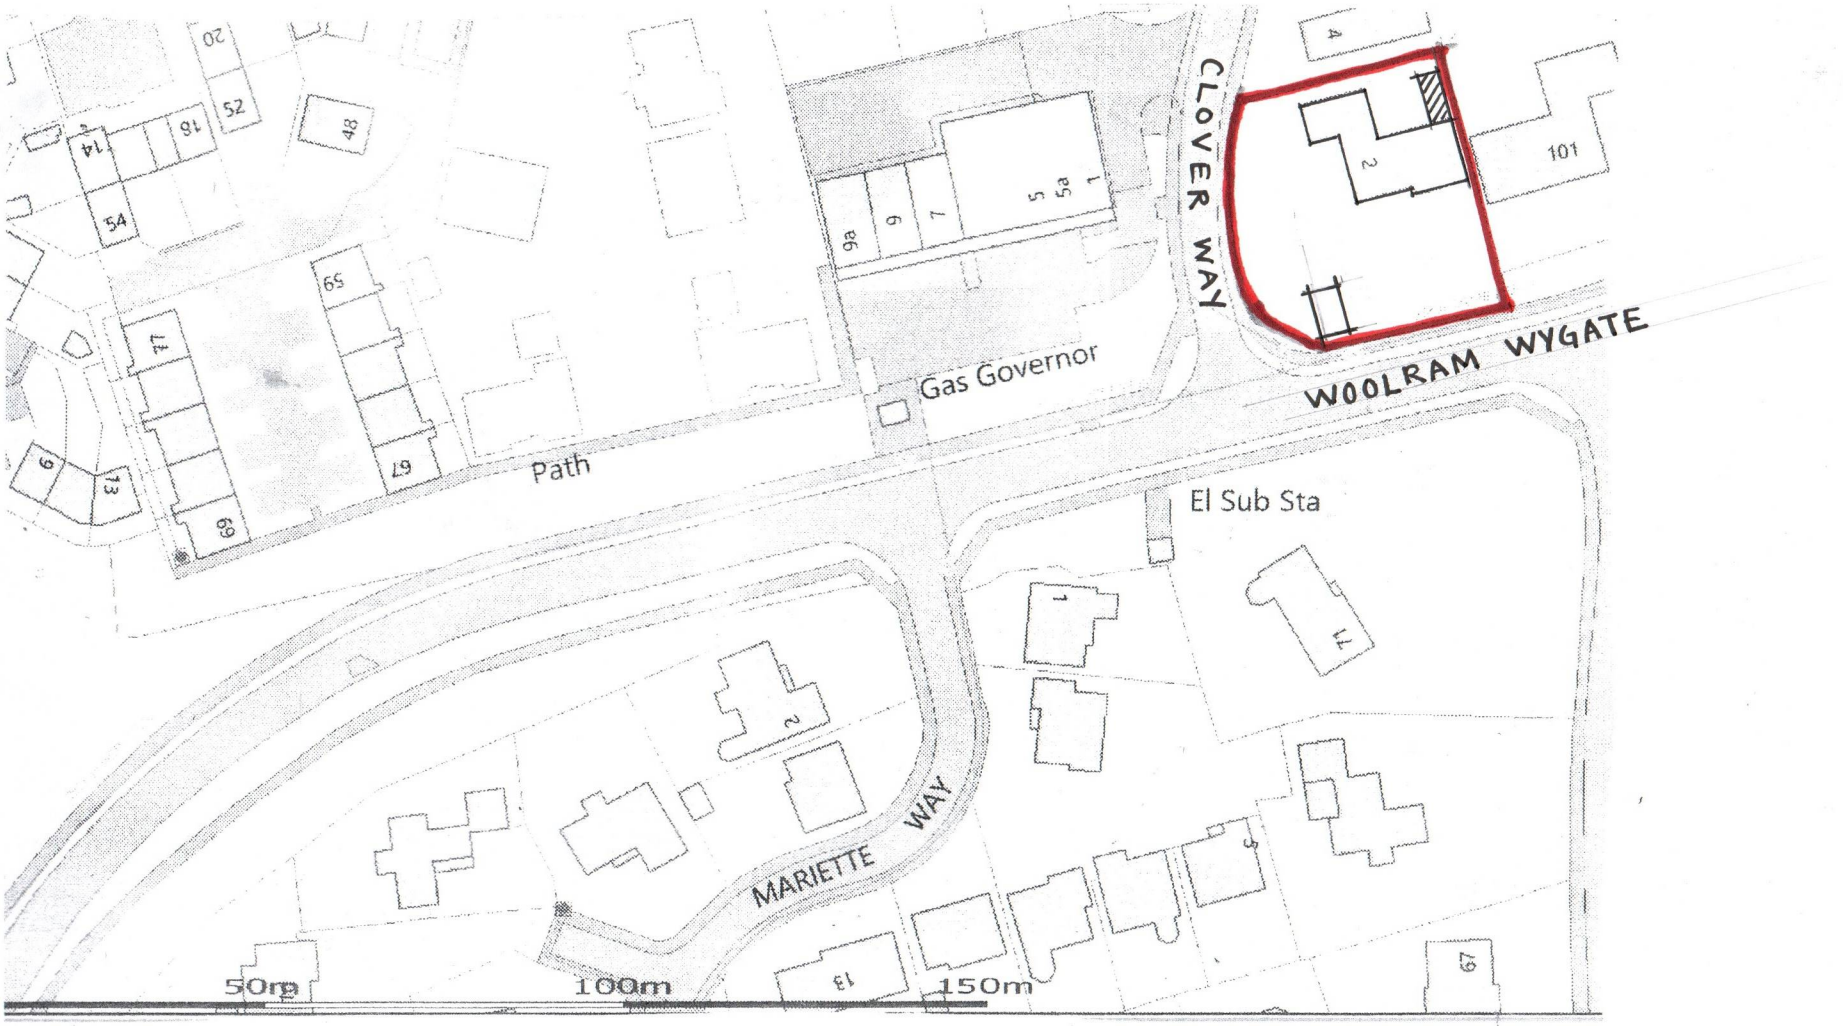


LOCATION PLAN 1/1250