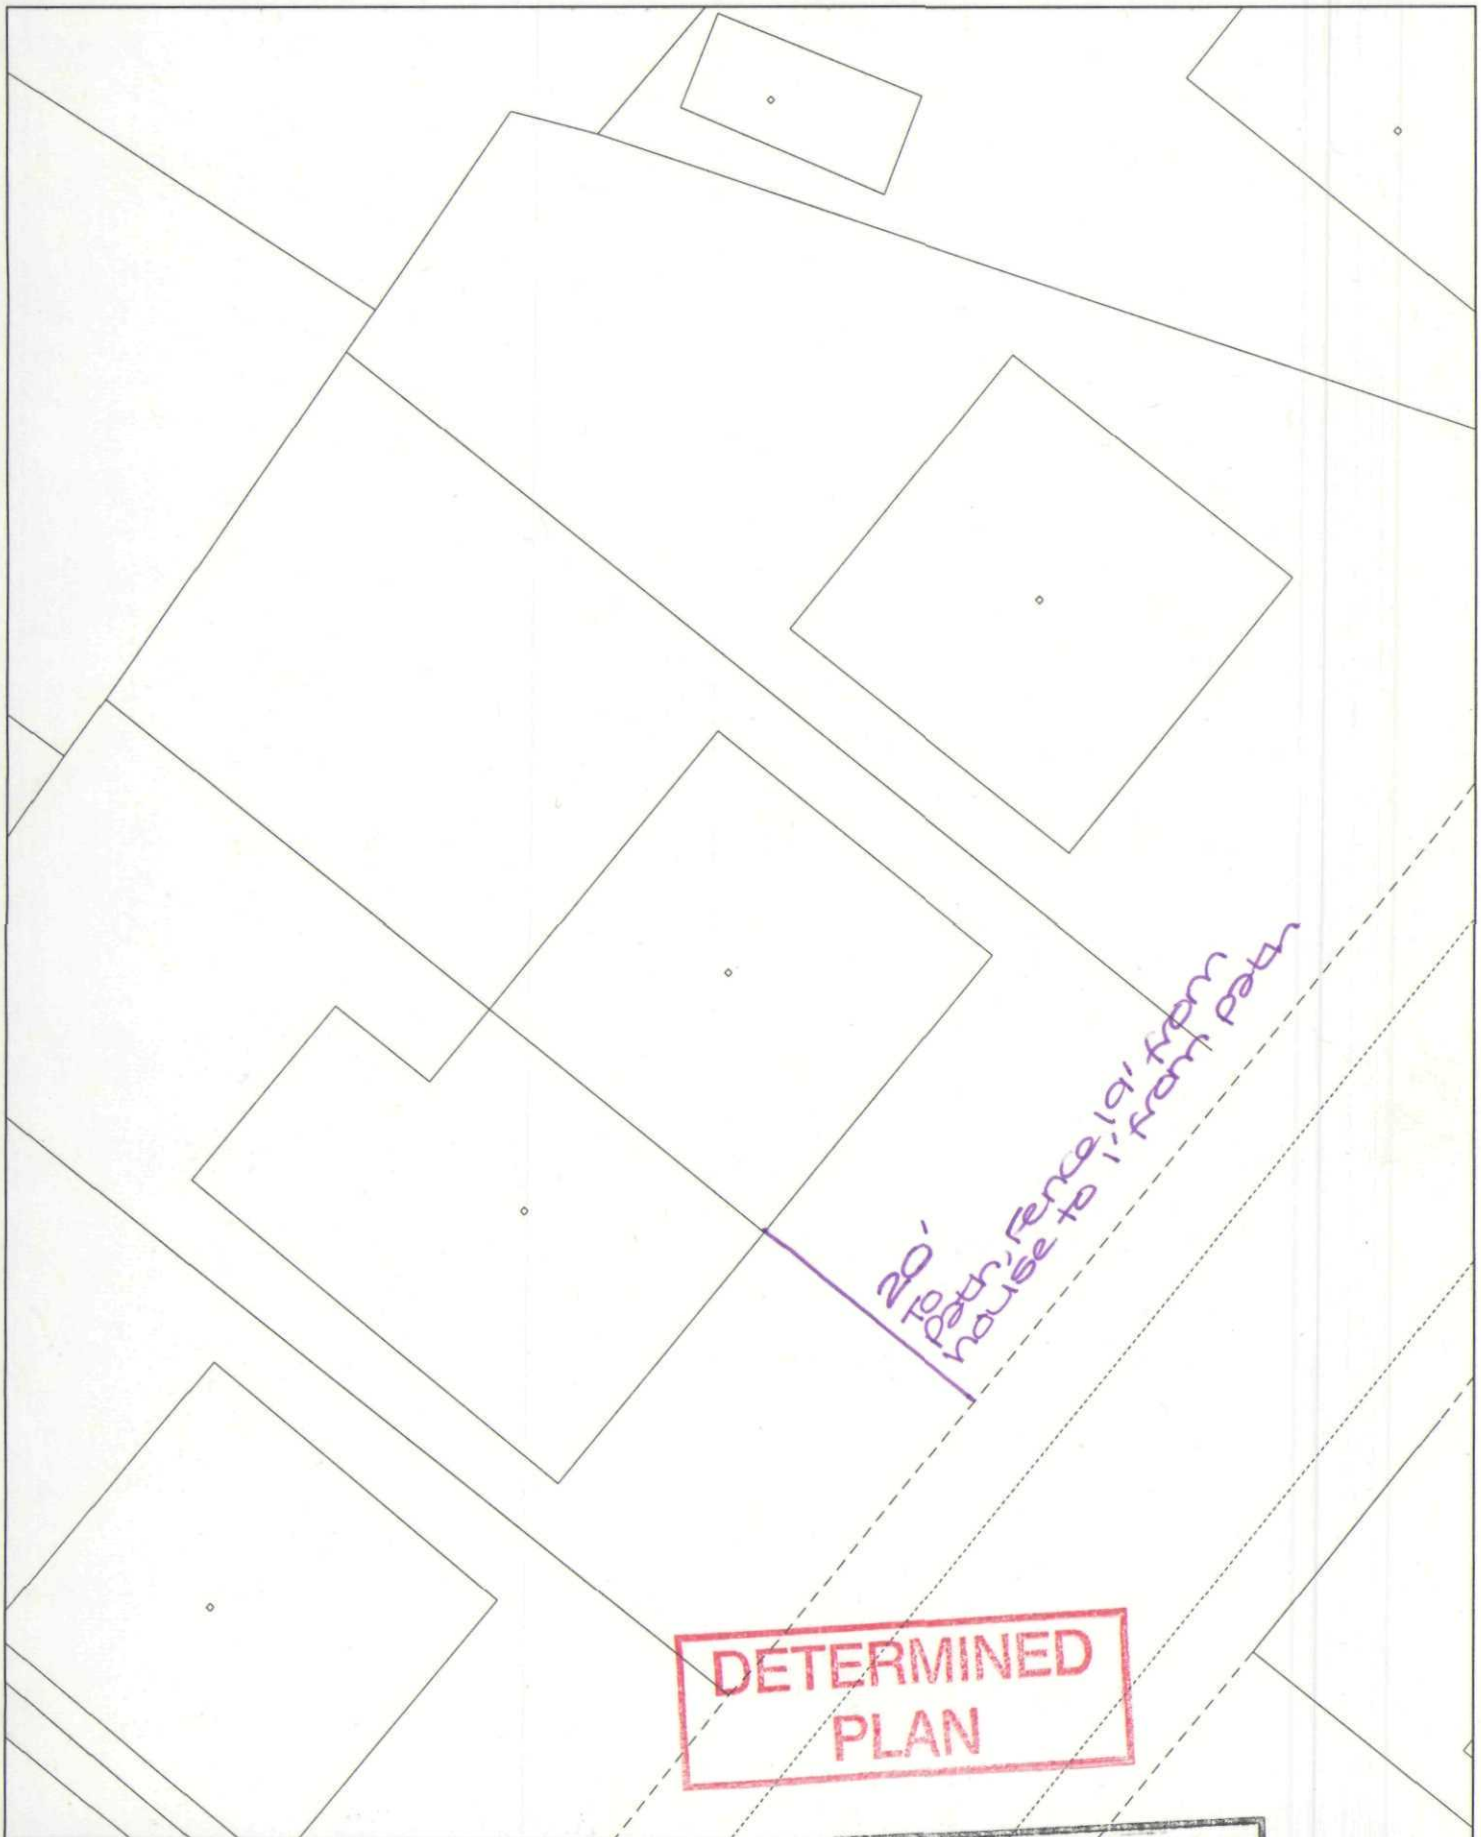

DETERMINED PLAN

SHDC
Planning & Development
21 MAY 2004
Ref: 678/04

This copy has been produced specifically for the map return scheme purposes only. No further copies may be made.

Scale: 1:200

This map is reproduced from Ordnance Survey material with permission of Ordnance Survey on b

SOUTH HOLLAND DISTRICT COUNCIL
Council Offices, Priory Road, Spalding, Lincolnshire PE11 2XE

N