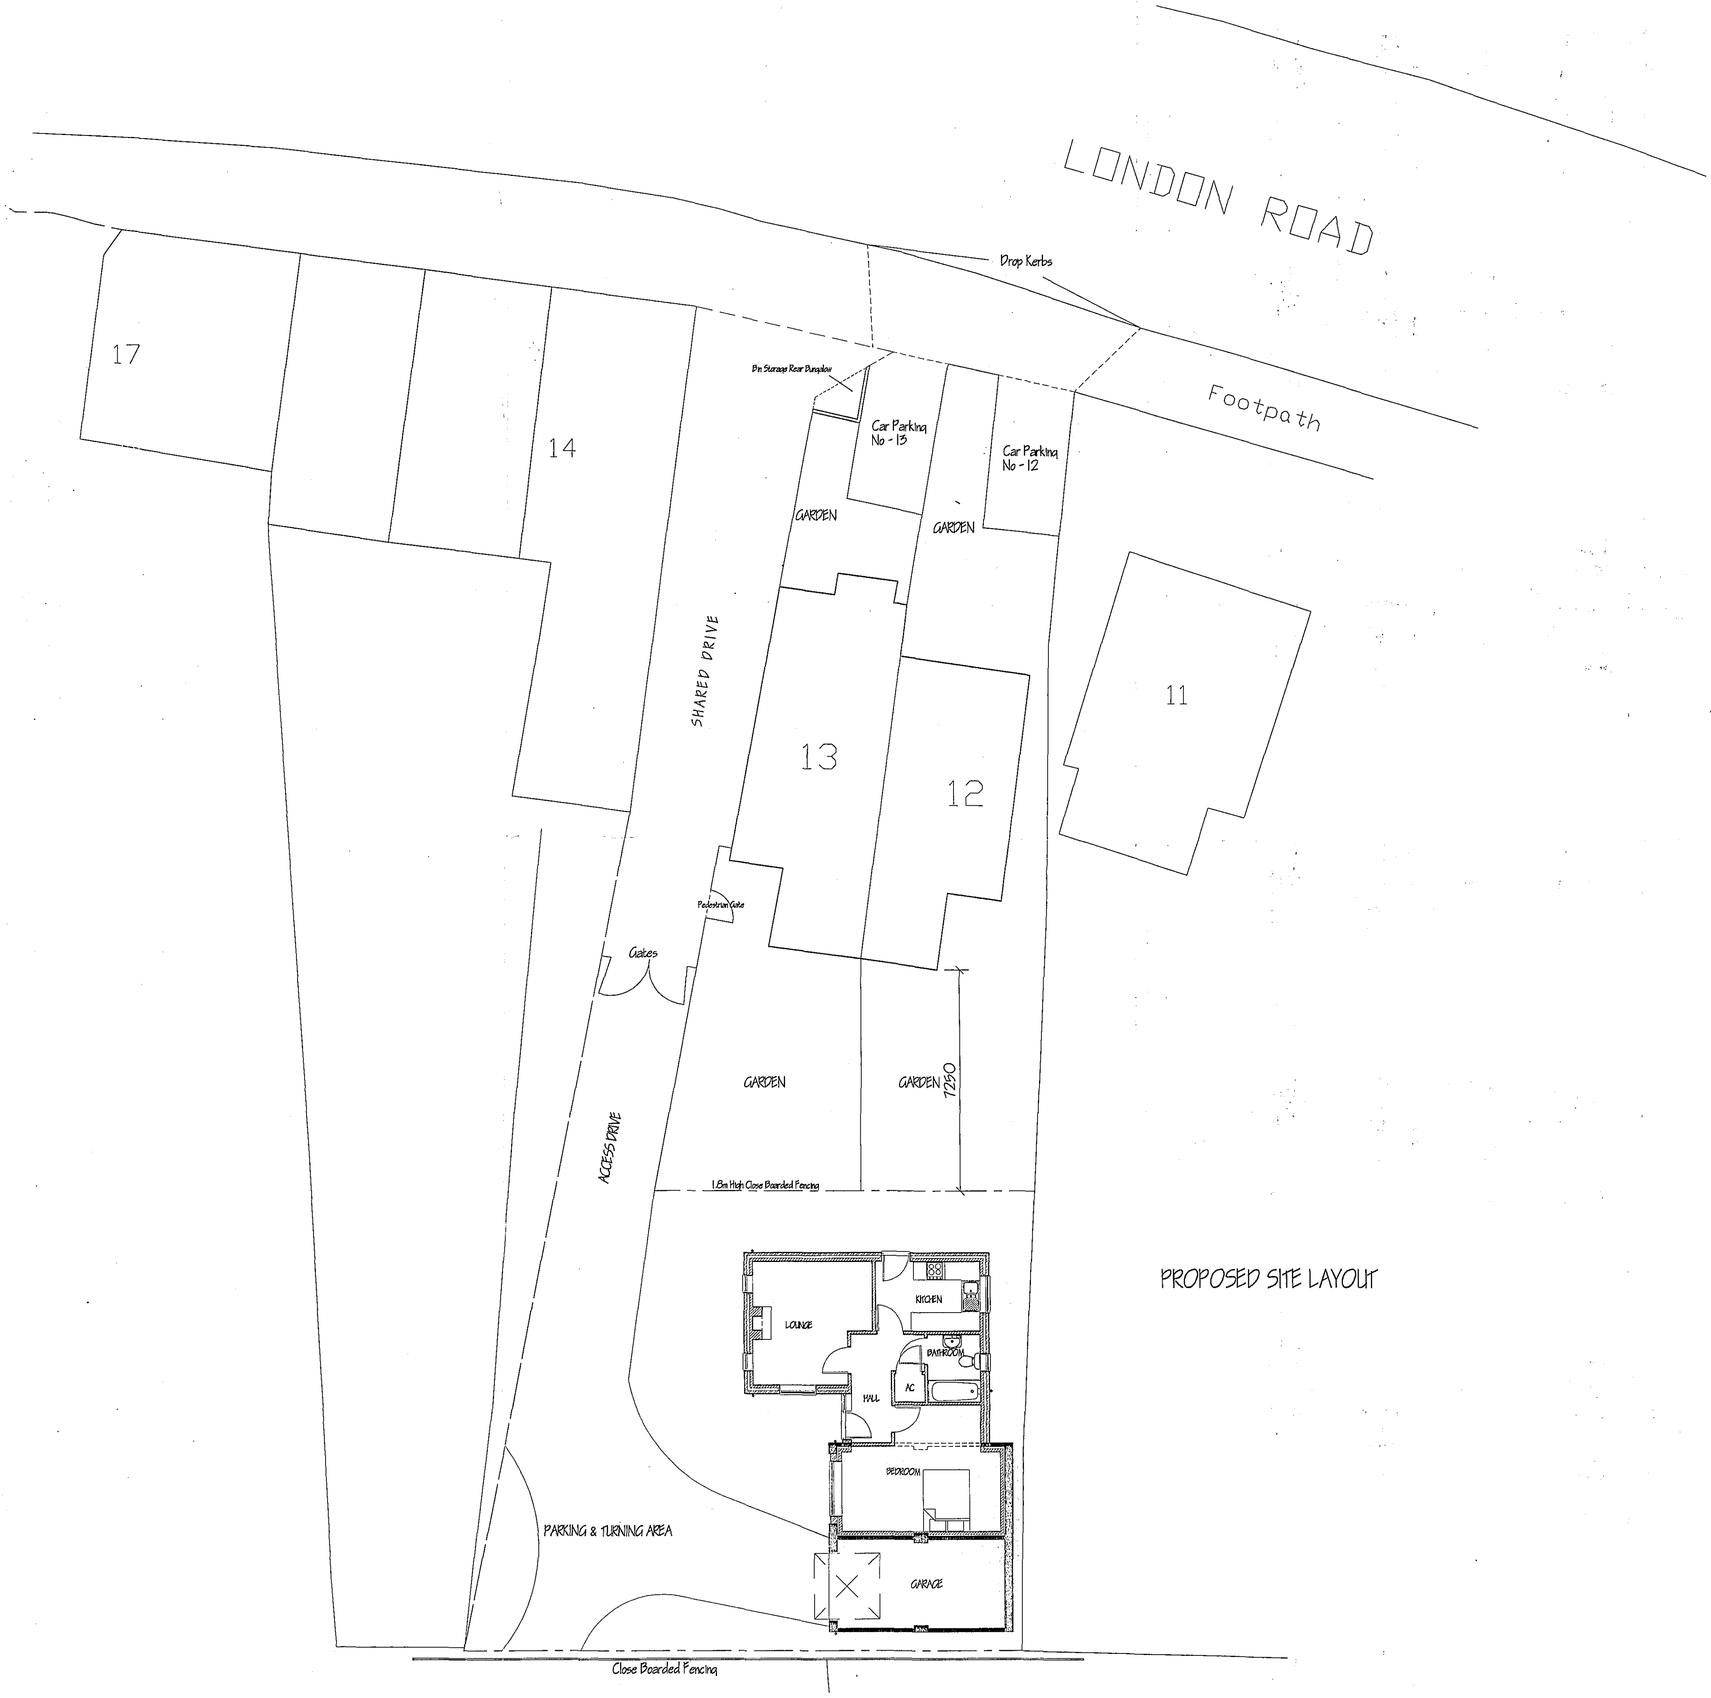


PROPOSED SITE LAYOUT

ref.	revision	date
C	ONE BEDROOM BUNGALOW	MAY '05
B	BIN STORAGE AREA	MARCH '05
A	CHANGE TO 3 BEDROOM	JAN '05

G. R. MERCHANT GRM
I.ENG AMICE FIWO
ARCHITECTURAL, STRUCTURAL AND LAND DRAINAGE CONSULTANTS
Unit 4, Wrights Mews
12A Park Road, Holbeach,
Spalding, Lincs. PE12 7EE
Tel: 01406 490900
Fax: 01406 425744
E-Mail: G. R. Merchant @ Merchant. FS. Co. UK

Project
RE-DEVELOPMENT SCHEME.
Rear of 12 & 13 LONDON ROAD.
SPALDING.
LINC'S.

Client
MR. & MRS. E. FRAGALE.

Drawing
PROPOSED SITE LAYOUT

Job Ref.	Drawing No.
1092-04	02C
Date	Drawn
JAN '05	GRM

Scales
1/100

DO NOT SCALE FROM THIS DRAWING

This drawing is copyright and may not be stored, traced, photographed or used for any other purpose other than that for which it is issued. The General Contractor is to check all dimensions on site and report any discrepancies to the Architect. All details shown on this drawing including foundations are based upon typical site conditions related to the area. No responsibility can be accepted for abnormal conditions which may be discovered during construction unless reported to the Architect so that design amendments may be considered. Site soil surveys are recommended in respect of foundations to establish specific site conditions before foundation work is undertaken. This drawing is limited to the amount of information contained and does not purport to contain a full specification of the works. It is solely for the purpose of obtaining Planning / Building Regulation approval. This drawing must not be used as a contract document alone. The works is not to be supervised or inspected on site by G R Merchant or any representative thereof. It is the client or their appointed agents responsibility to control workmanship, substitution of materials, subcontract specification, variations to contract etc.
All materials to be new unless otherwise stated and all components and materials are to be used fixed and installed etc. in strict accordance with manufacturers instruction and relevant codes of practice. Materials shall comply with the relevant British Standard specification or the equivalent European code equivalent. The Employer / Client shall ensure that the selected contractor is conversant with and adopts all measures necessary to achieve compliance with Health and Safety legislation for Building sites and Work places. The Employer / Client is advised that should this work need to comply with the Construction Design and Management Regulations an Independent Planning Supervisor will be required. The works shall comprise of all that is shown on the drawing and details. Work that may not specifically shown but may be reasonably inferred as necessary to carry out the works shall be deemed to be included.

DETERMINED PLAN

SHDC
Planning & Development
20 MAY 2005
Ref: 0578/05